

Concrete Base
as per Site Layout
11155

Project Management Consultant

Co. Limerick.

Pat. : (068) 51153

125 x 1500mm wide concrete footpaths with bullfrozed edging floated finish and expansion joints every 4.50m. Min 150mm approved hardcore fill under same.

Client :


***Corran Deel Voluntary
Housing Association***

Approved : K.K.

Title :	Drawing no. :
---------	---------------

Tender Drawings
Ground Floor Layout

T. 06

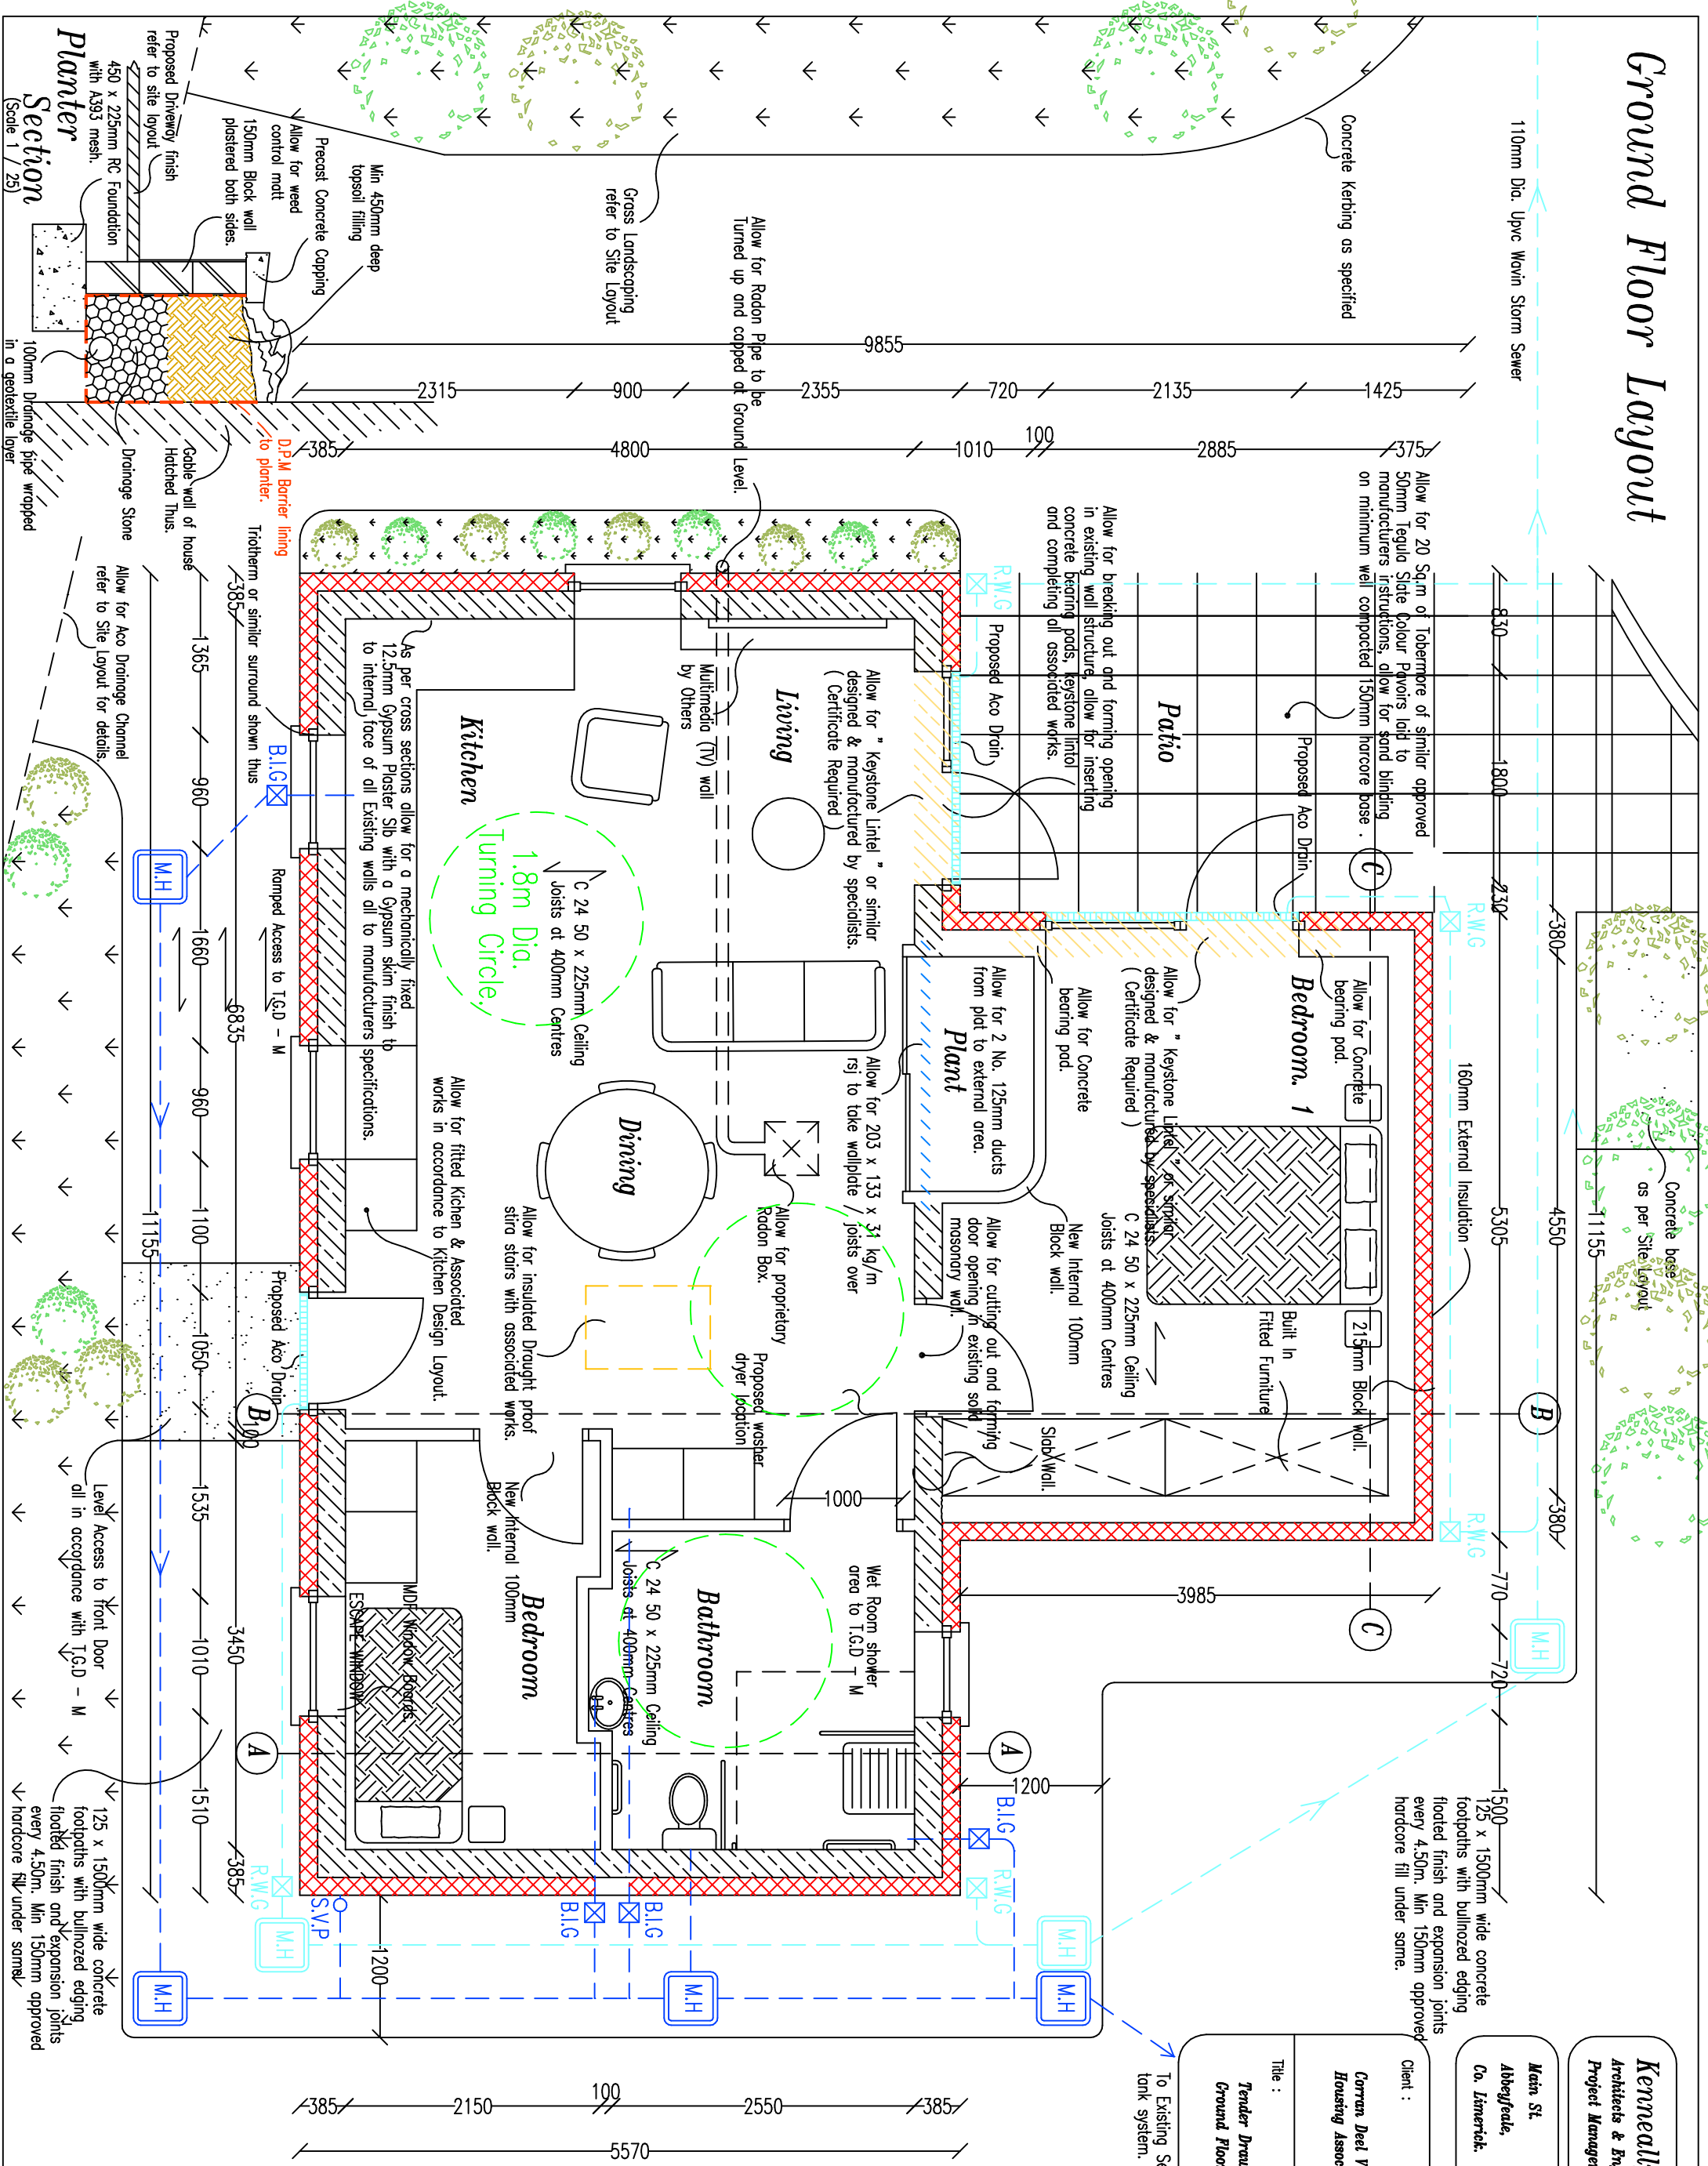

➤ To Existing Septic tank system.

Costing Issue Only