



- [illegible]

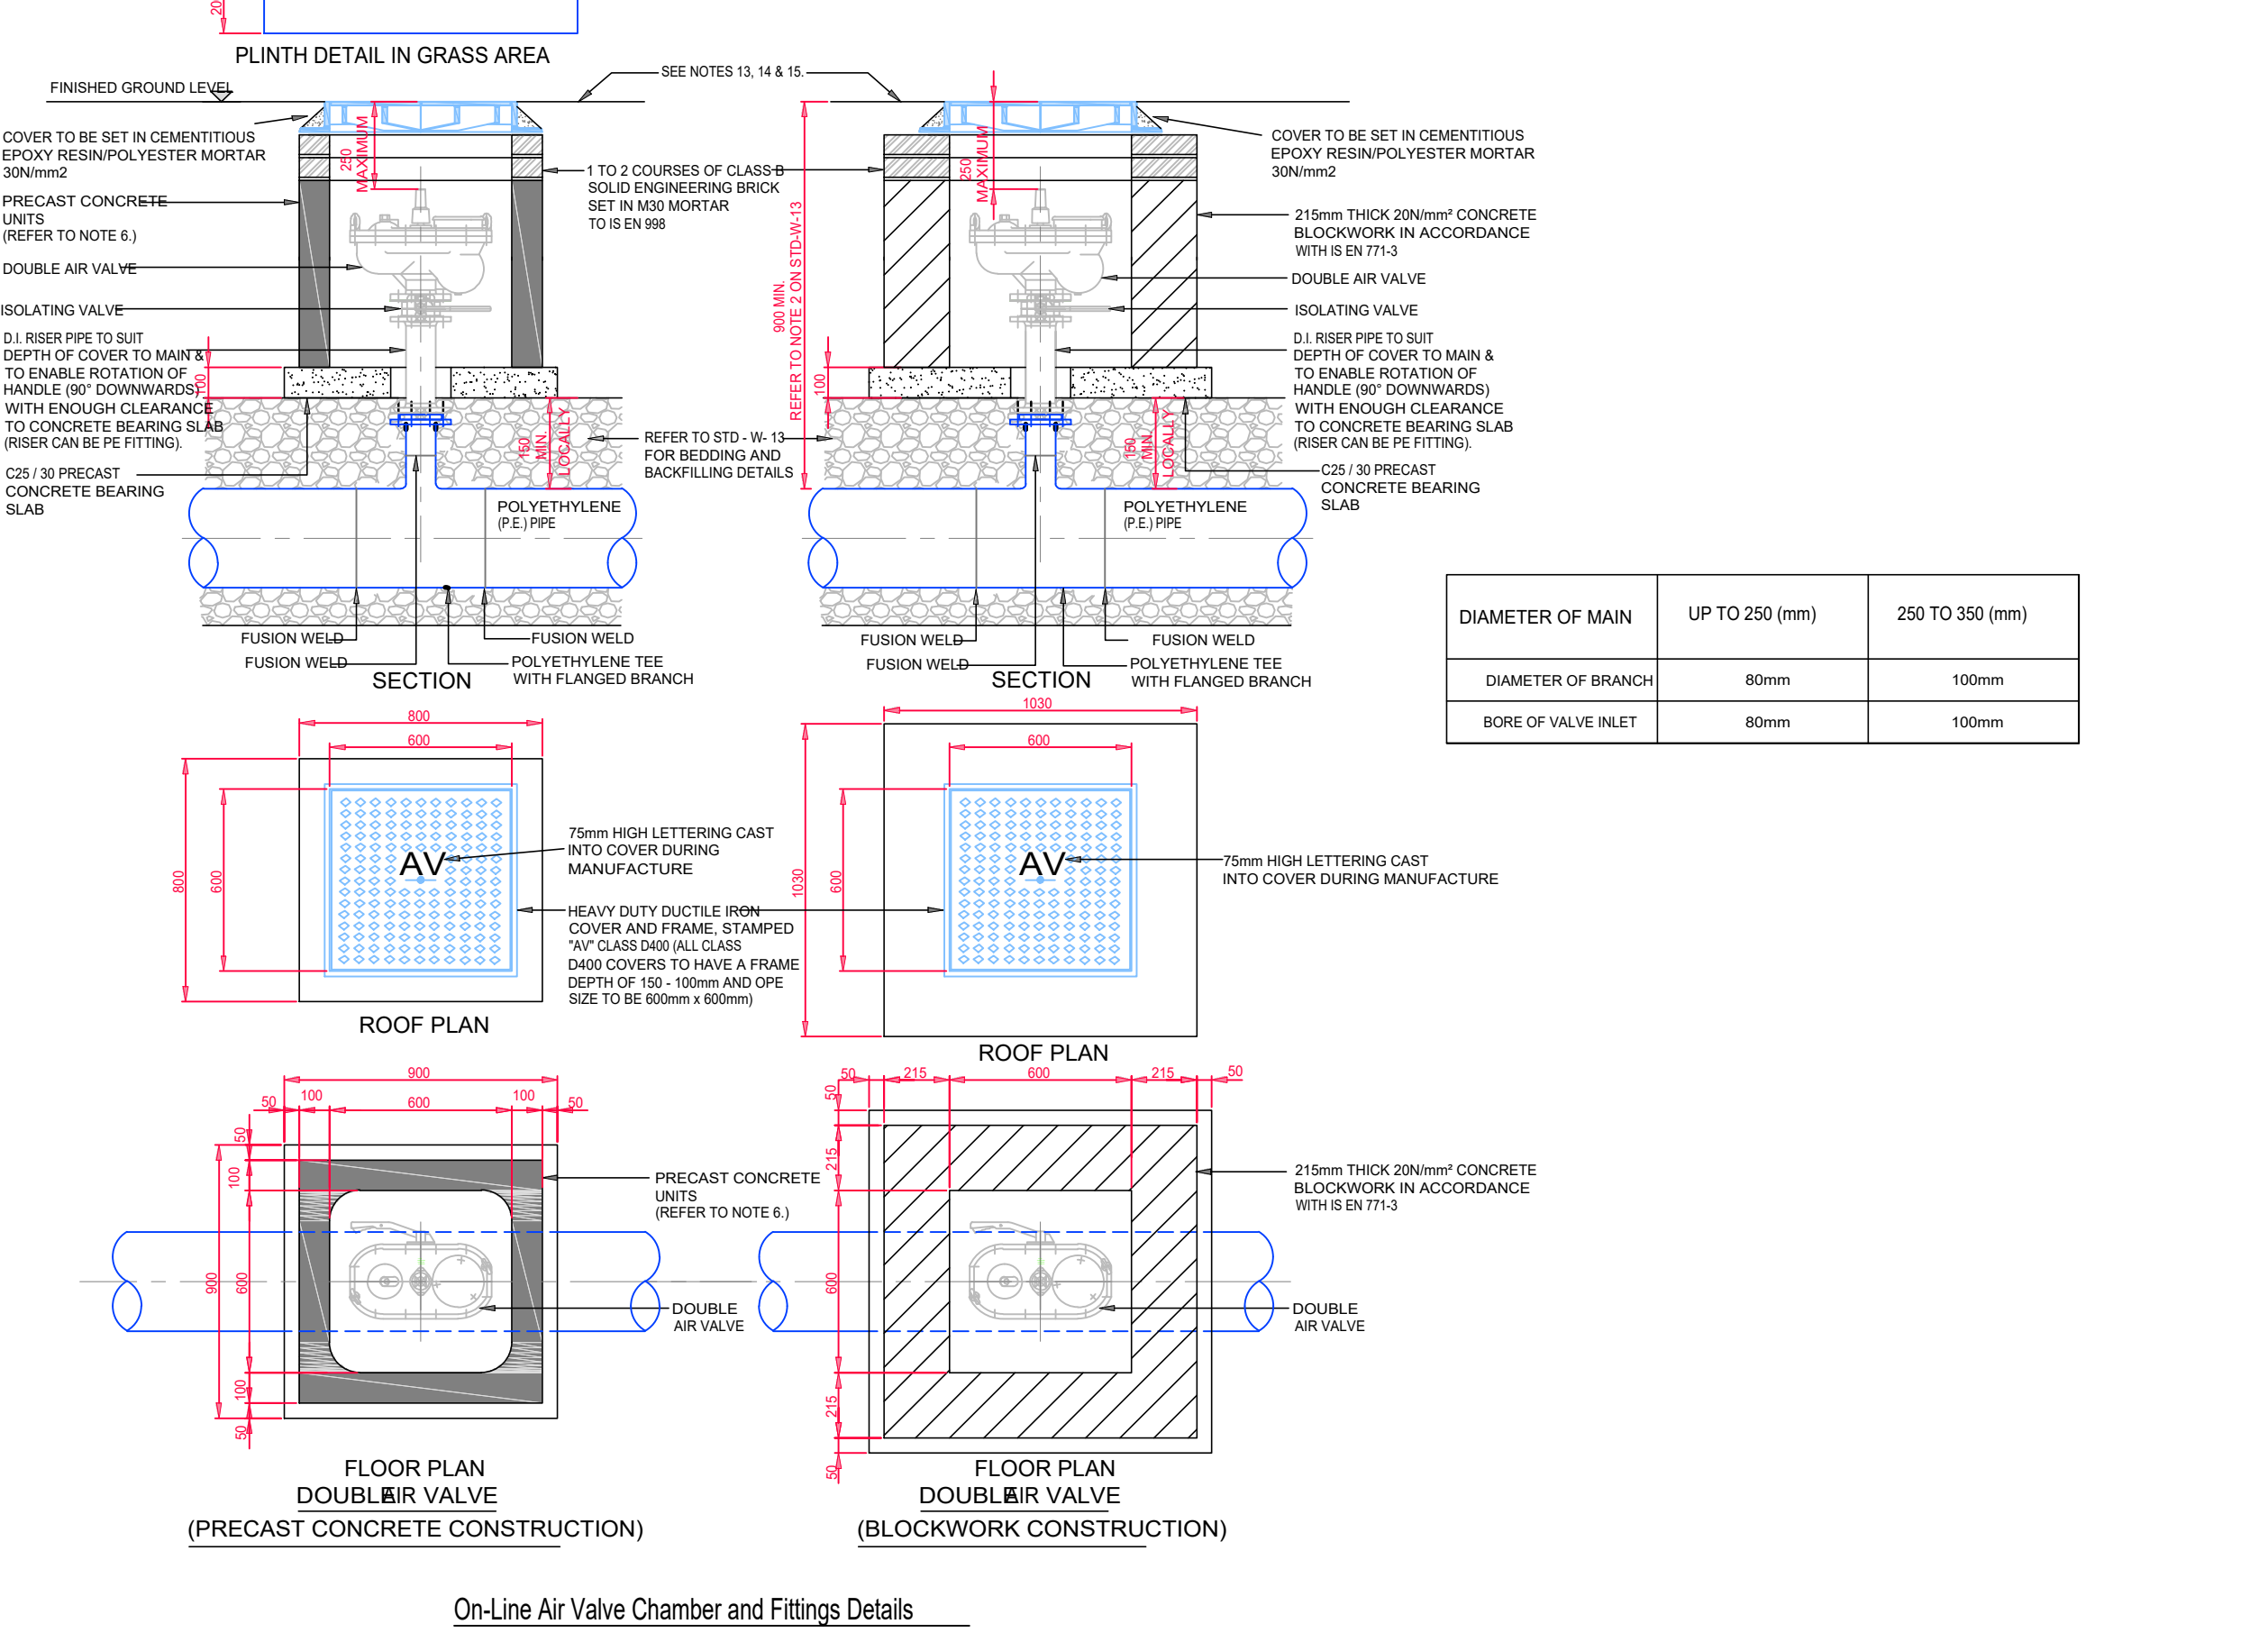

On-Line Air Valve Chamber and Fittings Detail
Scale: NTS

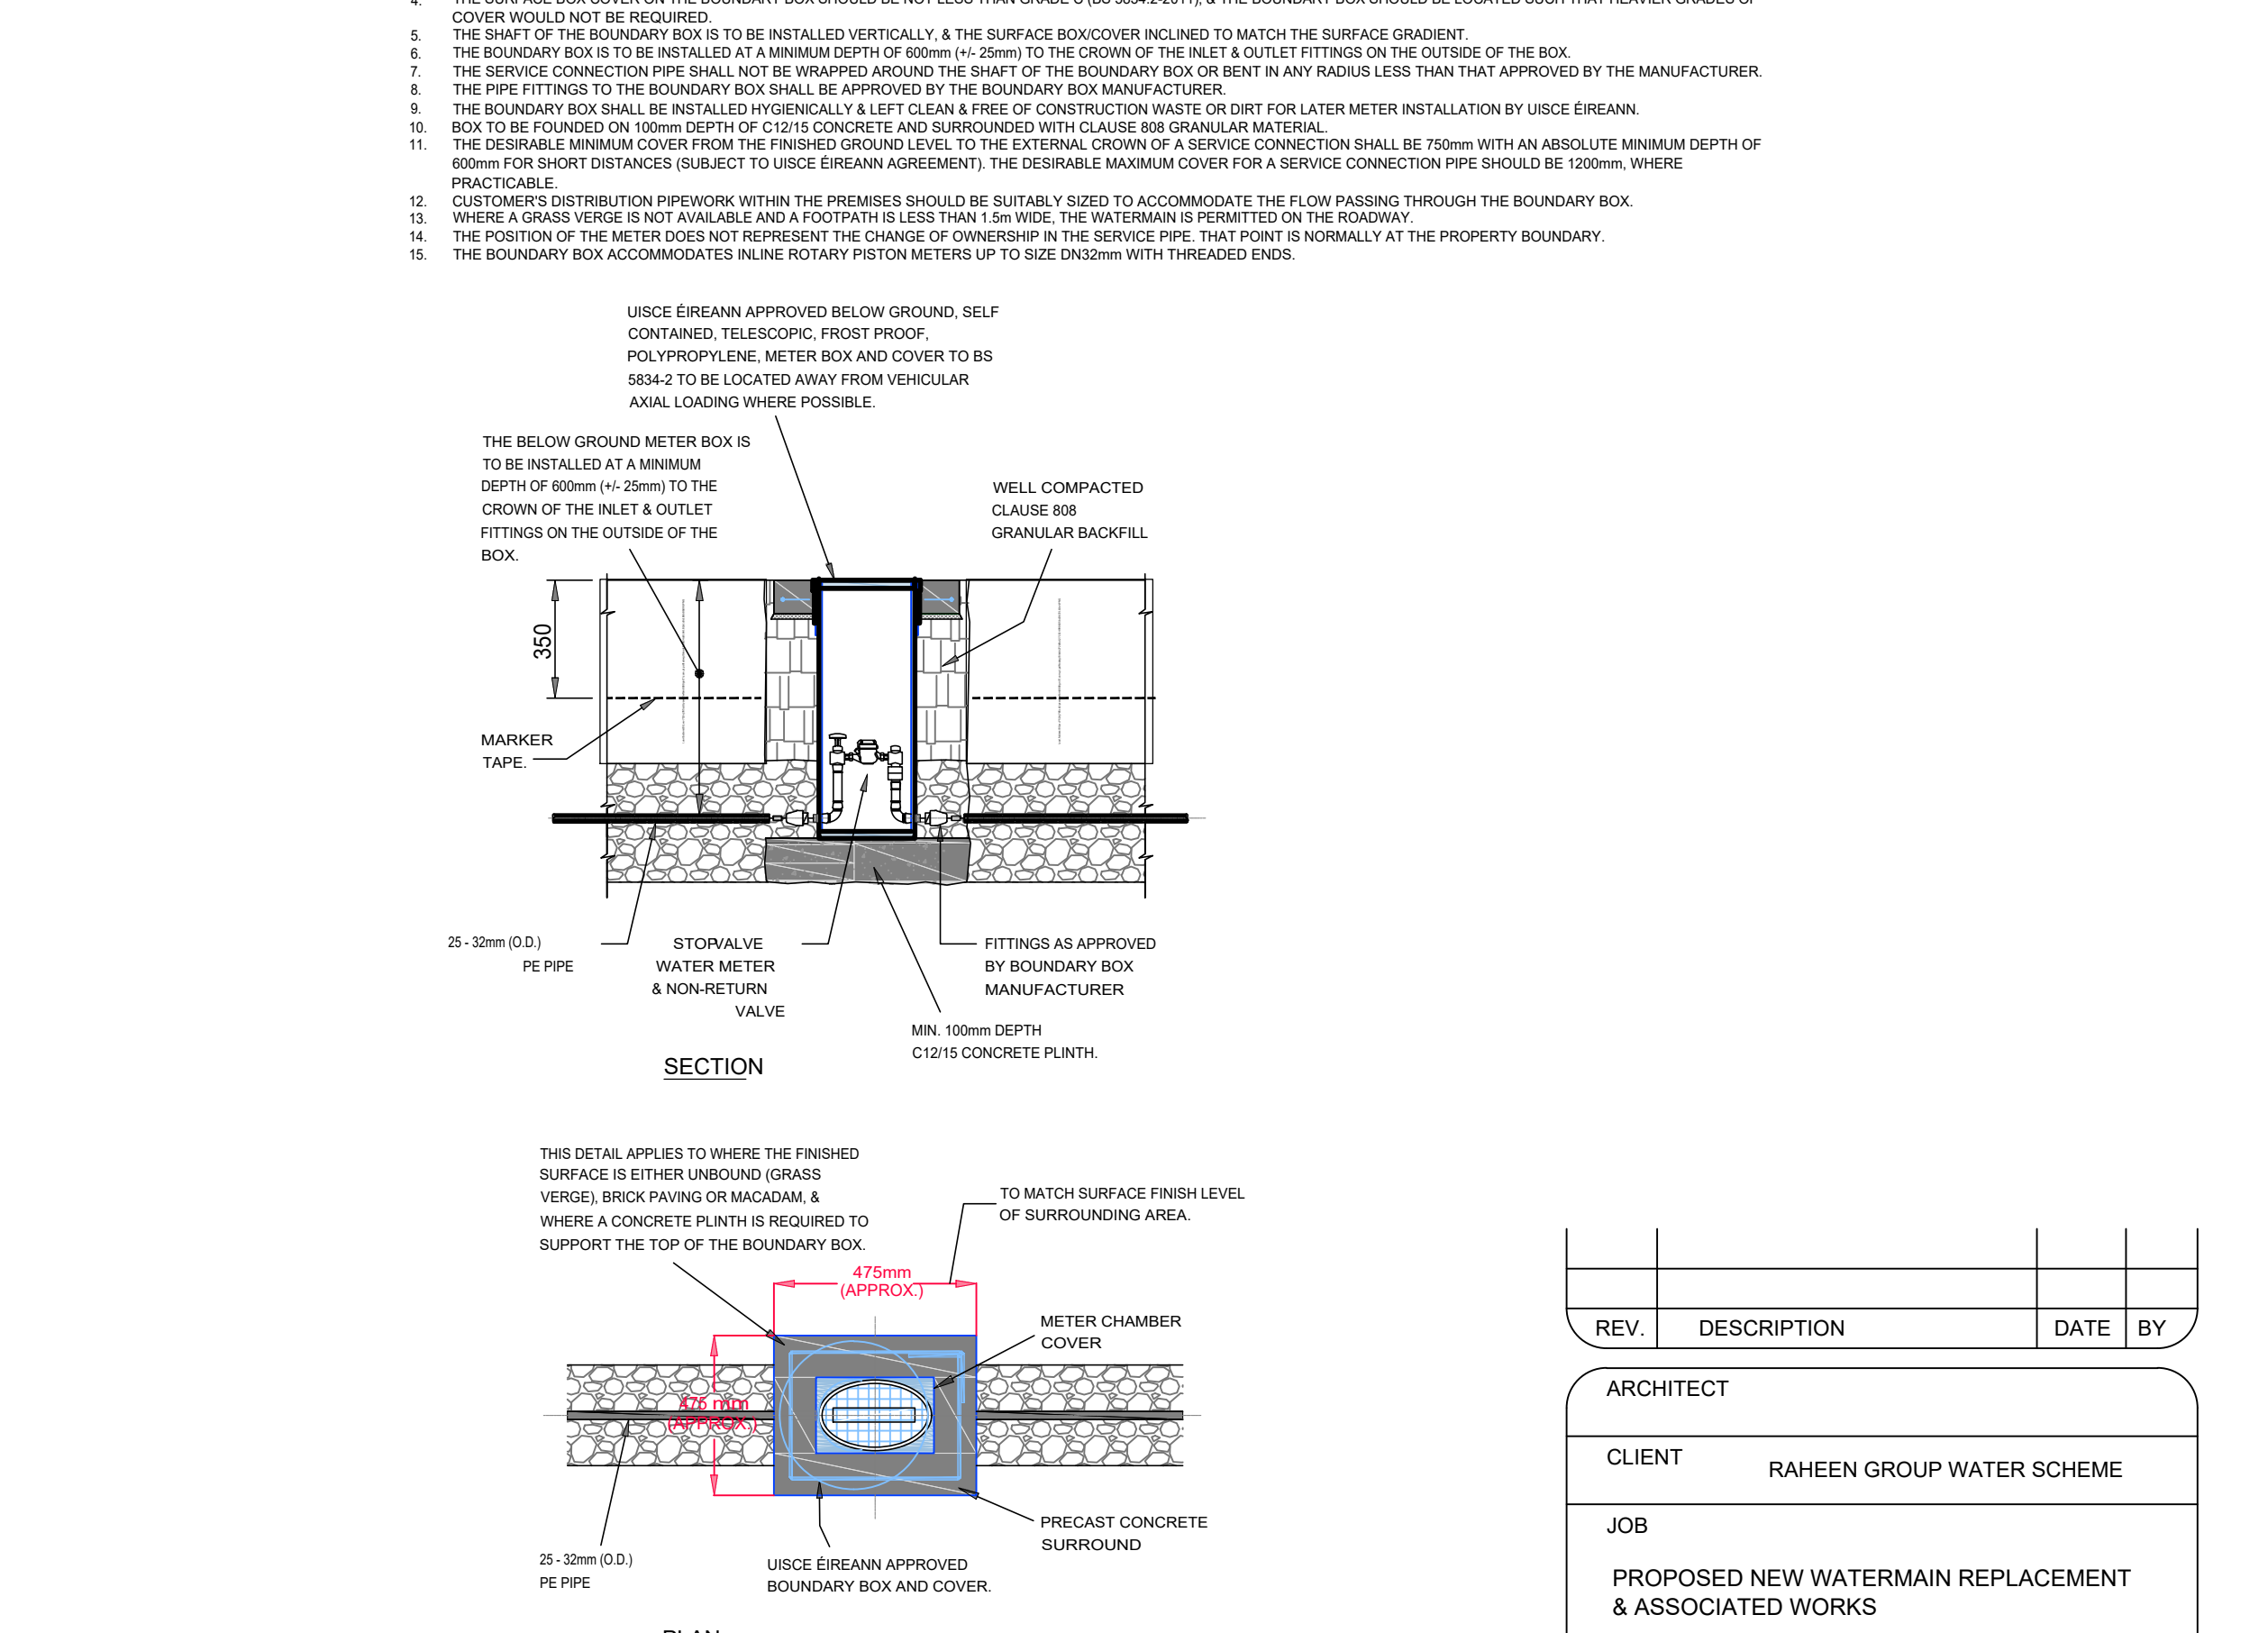

 **Fergal Coughlan**
Chartered Engineer

ADDRESS:
Tullyvohan,
Spacillhill,
Ennis,
Co. Clare.

Mobile: 087-2696692
Email: info@fergalcoughlan.com

SCALES As shown		DRG. No. F2026/RHGPS/012
DATE	June 2026	
DRAWN	FC	
CHECKED		
APPROVED		