



DO NOT SCALE from this drawing. Only figured dimensions are to be used.
This drawing is the copyright of MOLONEY O' BEIRNE. Any discrepancies between this drawing and other information shall be reported to the ER.

Construction should ONLY proceed from The Works Requirements or as amended/clarified per the contract conditions. Should any site personnel, or those employed to carry out works on their behalf, choose alternative materials or components to those specified by MOLONEY O'BEIRNE without reference and agreement with MOLONEY O'BEIRNE, then they do so entirely at their own risk

LEGEND

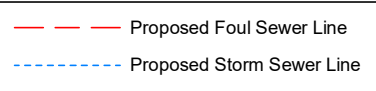

NOTE: Contractors Compound is to be located with in the Site boundary. (Redline)

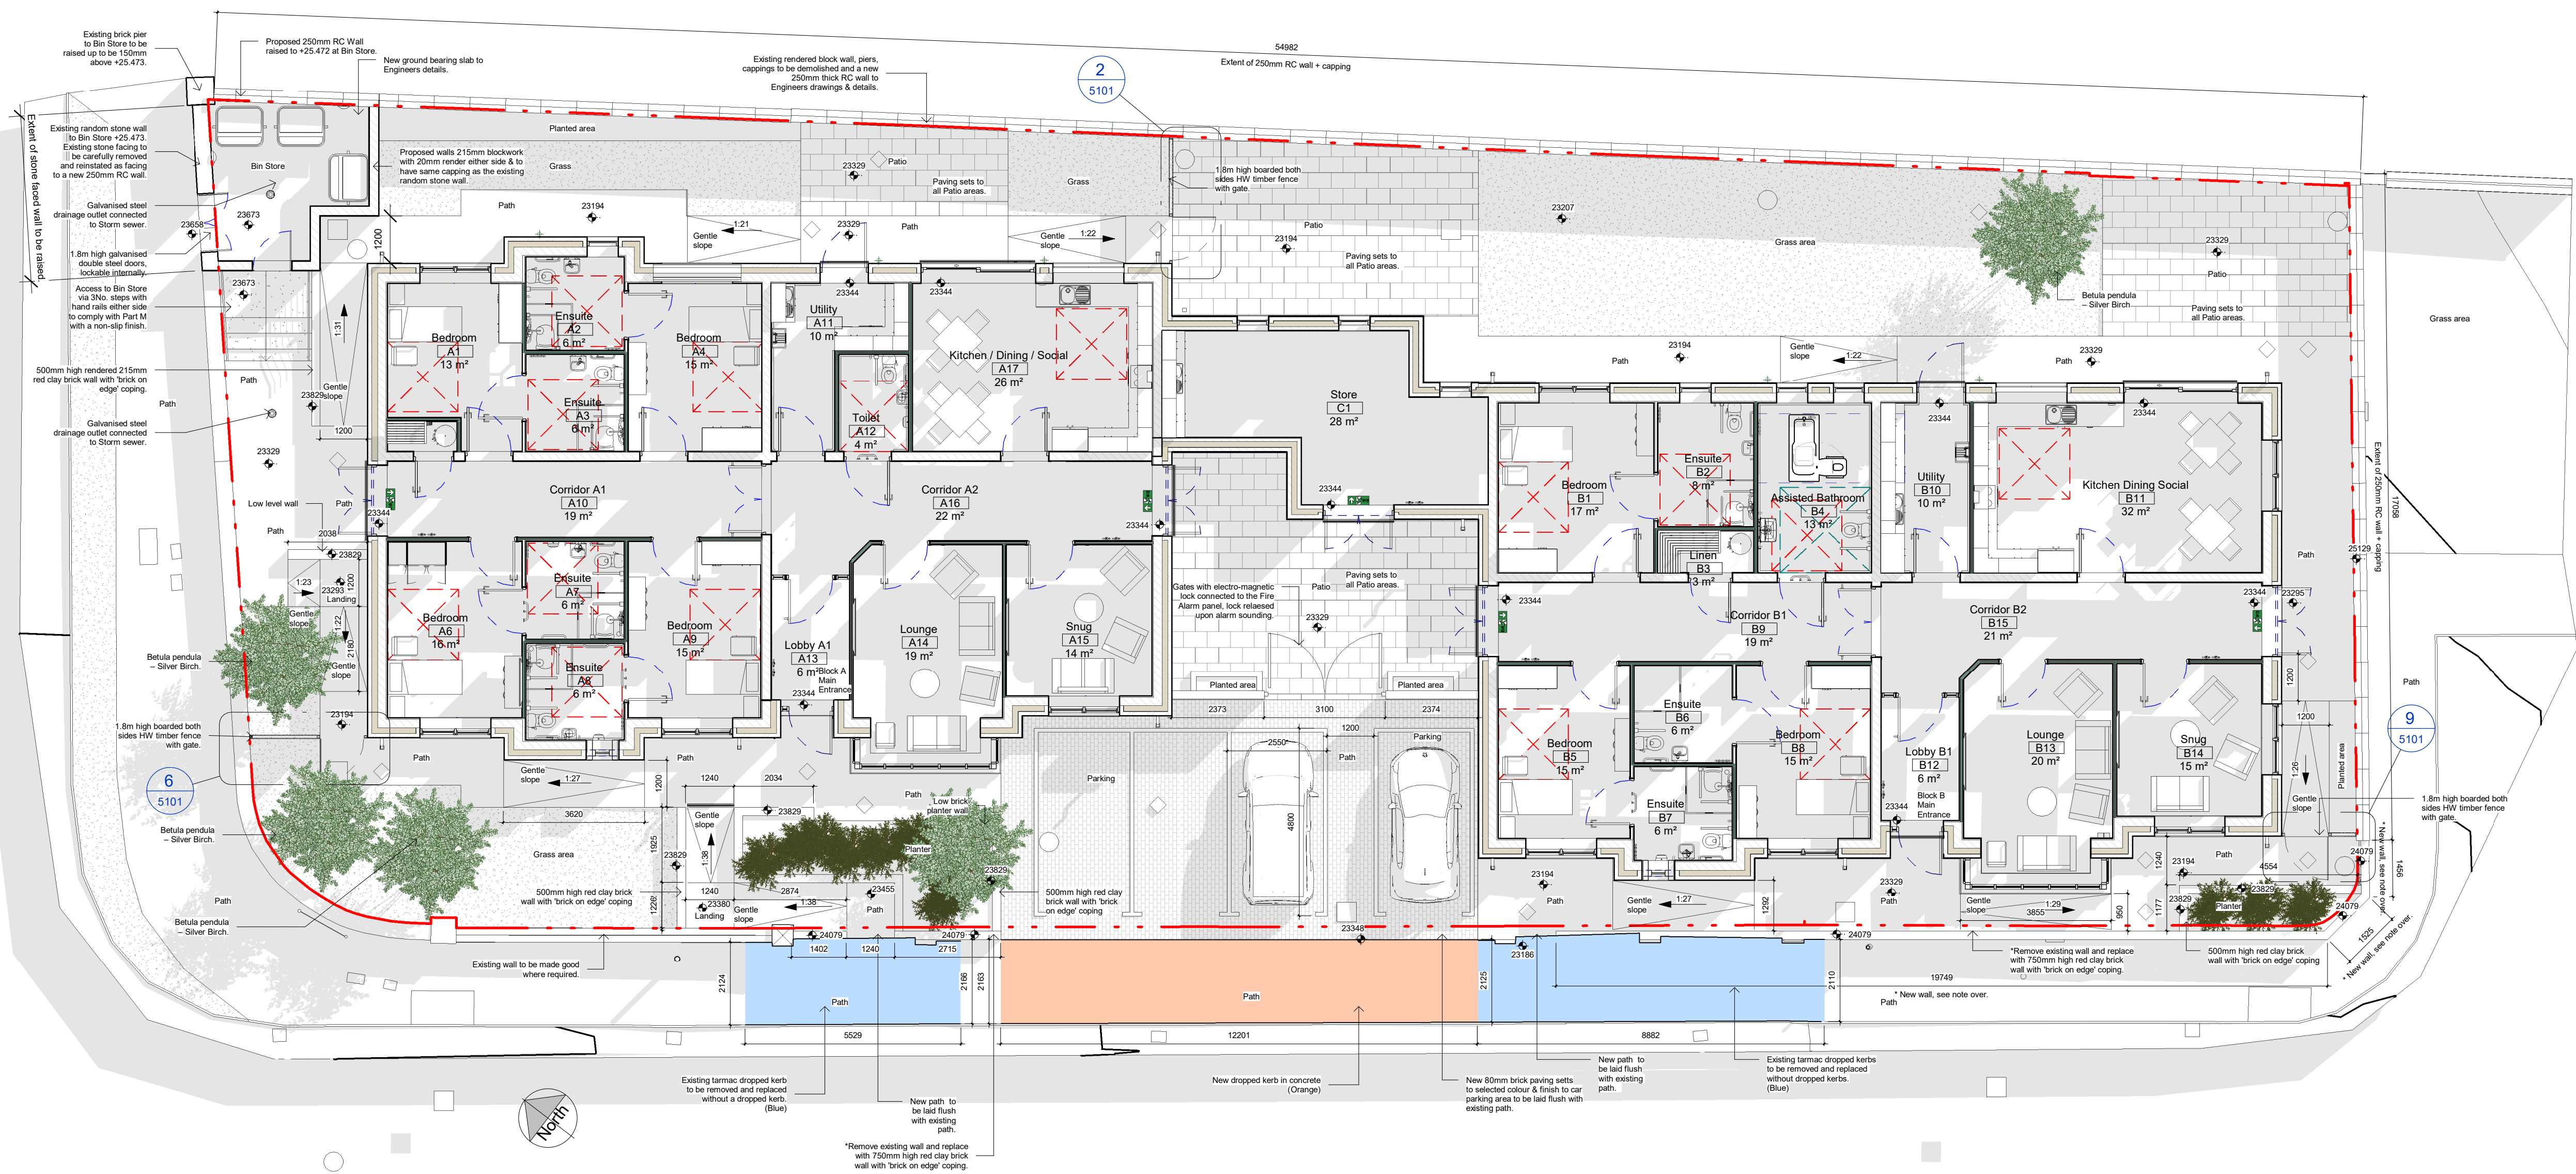

1100 1
1:100 @ A1
Proposed Site Layout Plan

Issued for Tender 26-08-26

Revisions	Date
Drawing Name 23010-MOB-0C-GF-DR-A-1100	Rev

Sheet Name
Proposed Site Layout Plan

Scale at A1 1 : 100	Drawn J.Owens
Date May 2026	Checked B.Moloney

Project
**Tierney Street, Ardee,
Co. Louth**

Client
**St. John of God
Housing Association**

Issue
TENDER

Project Code
6503

Oyster Point,
Temple Road,
Blackrock, Co. Dublin
T (01) 4003200 F (01) 2108168 E mail@mob.ie