


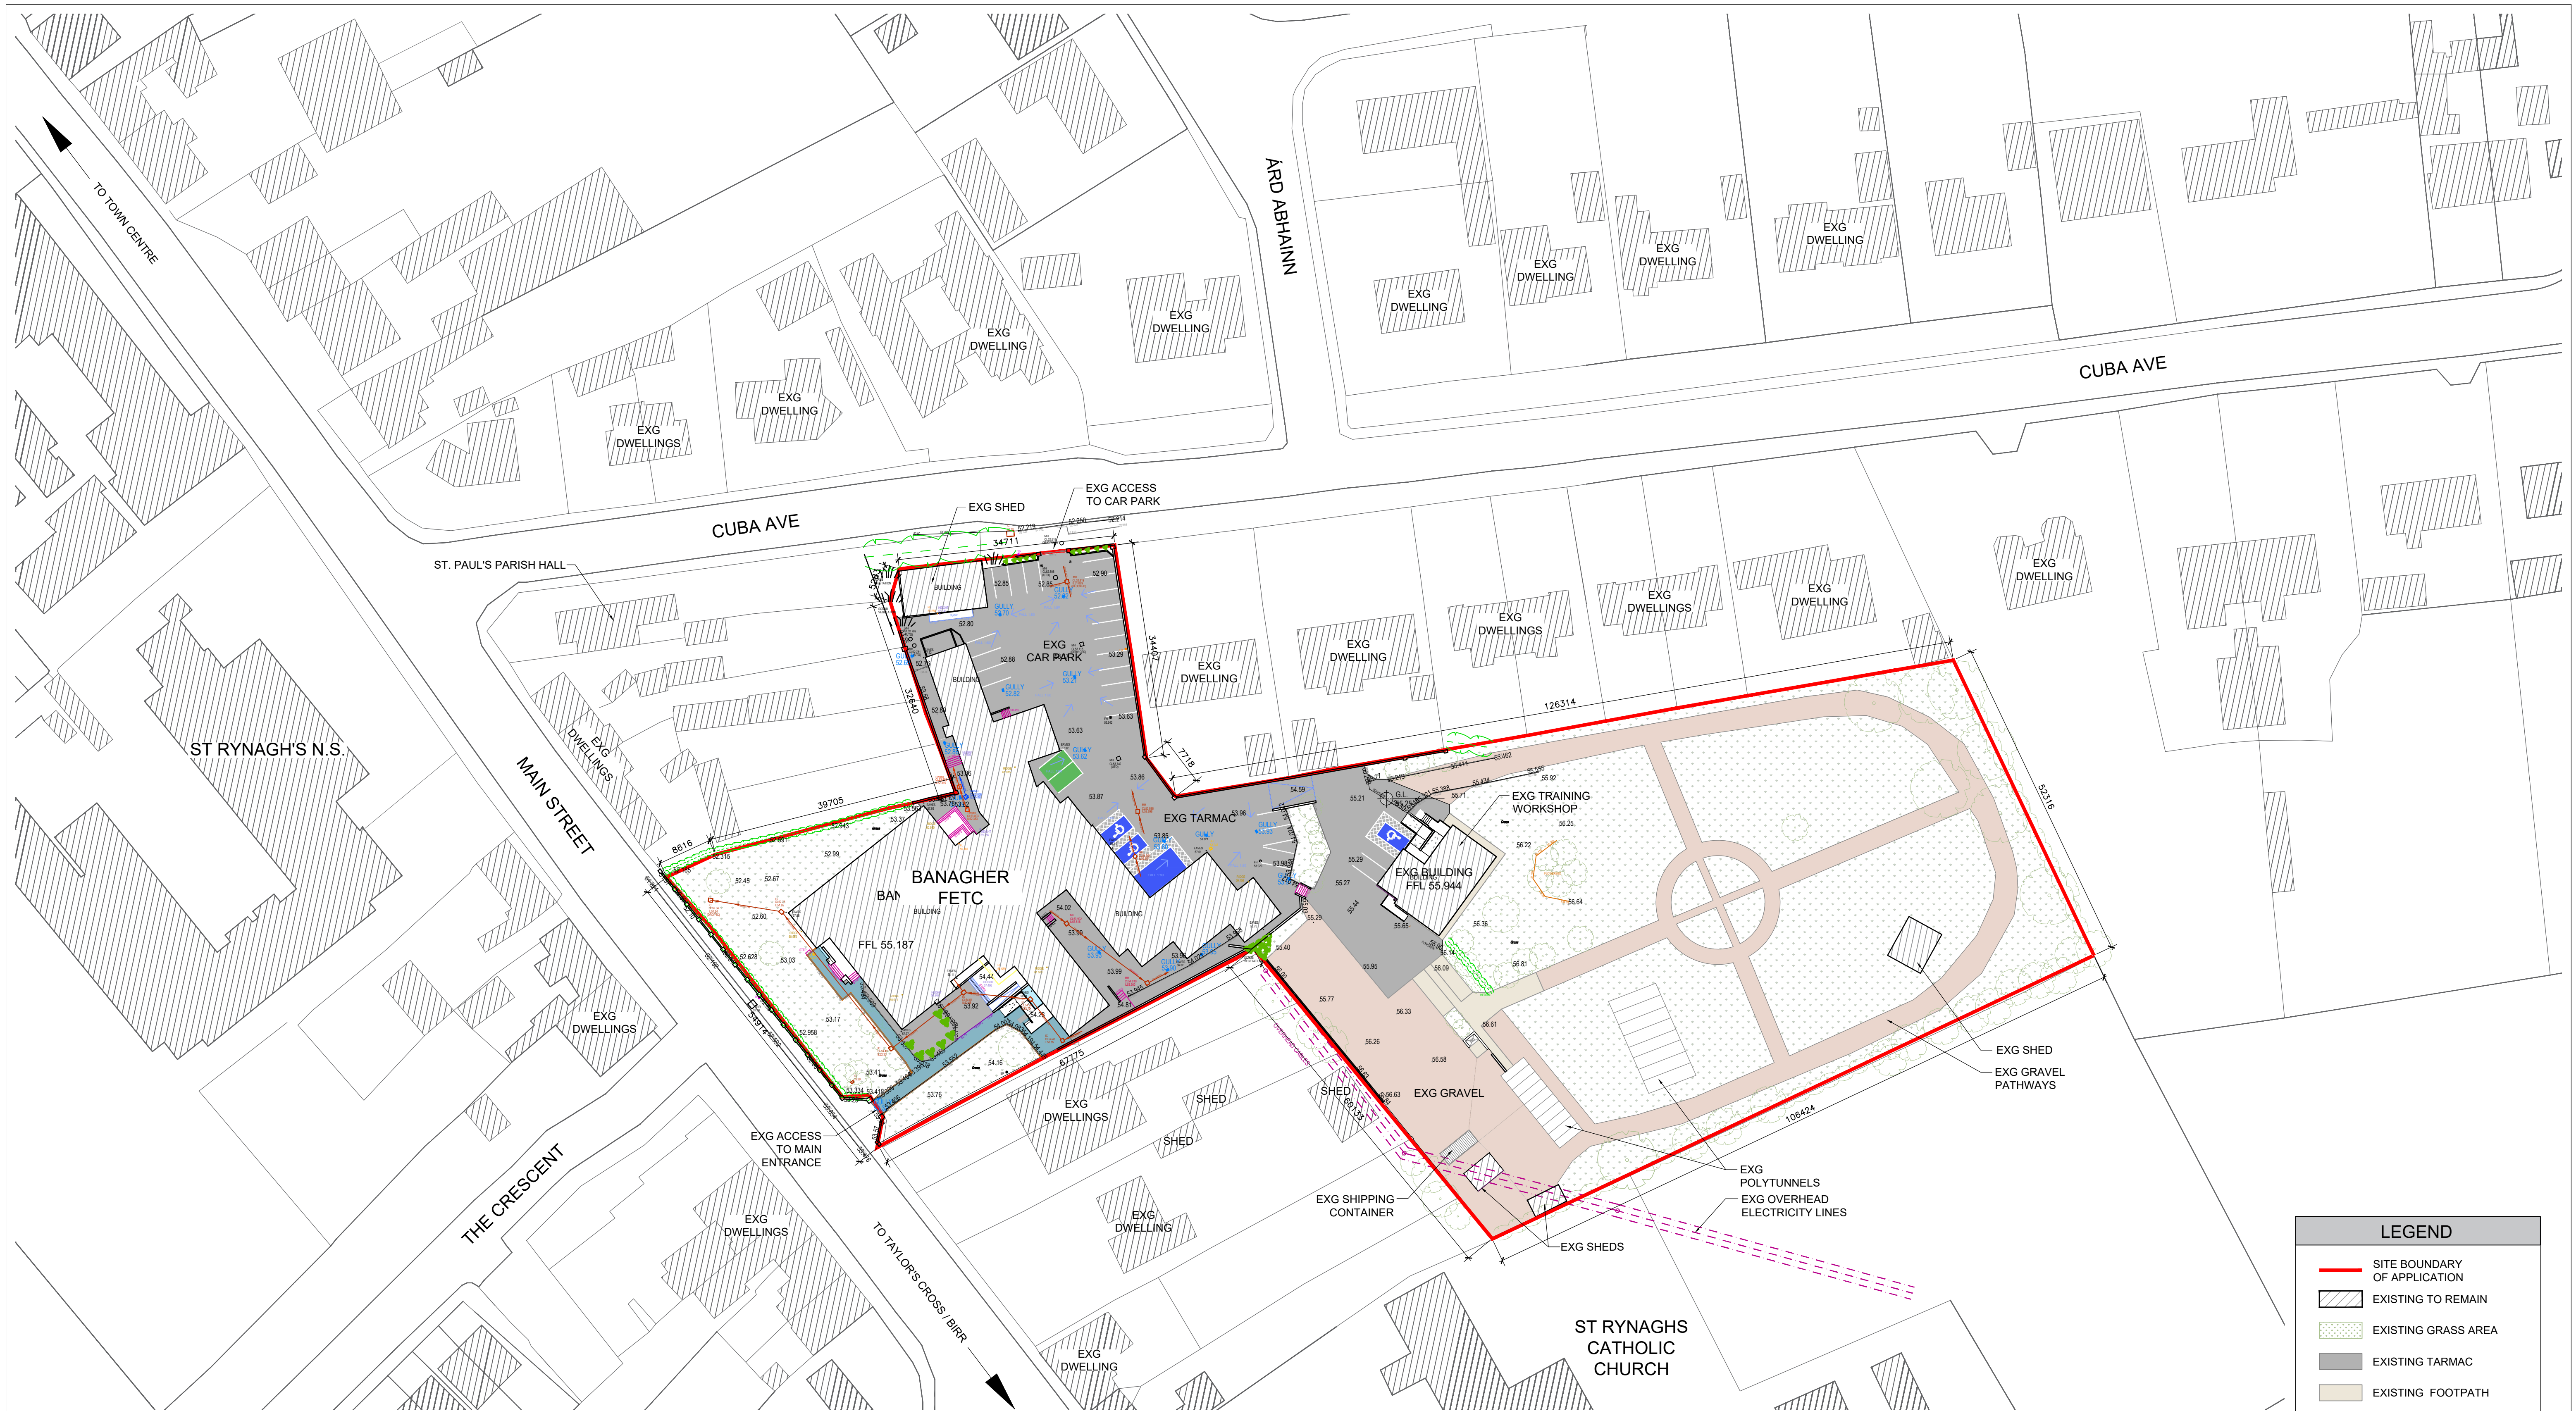

LEGEND	
	SITE BOUNDARY OF APPLICATION
	EXISTING TO REMAIN
	EXISTING GRASS AREA
	EXISTING TARMAC
	EXISTING FOOTPATH
	EXISTING GRAVEL
	EXISTING PLANTING
	EXISTING OVERHEAD ELECTRICITY LINES

No.:

Date:

By:

Revision:

Figured dimensions only to be taken from this drawing. All dimensions to be checked on site. Architects to be informed immediately of any discrepancies before work commences on site.

This drawing and any design hereon is copyright of Kenny Lyons + Associates Architects and must not be reproduced in whole or in part without their prior written consent.

KENNY LYONS

Associates

Architects

Block 6

Central Business Park

Clonminch, Tullamore

Co. Offaly

Tel: 087 9324241

Fax: 087 9351345

office@kennylyons.ie

Project: TRAINING WORKSHOP AT BANAGHER FET CENTRE

Site: MAIN STREET, BANAGHER, CO. OFFALY

Client: LAOIS AND OFFALY EDUCATION AND TRAINING BOARD

Title: EXISTING SITE LAYOUT PLAN

Dwg. No.: 2512-KLA-00-00-DR-A-002

Rev:

Date: 17/10/2025

Scale: 1:500

Drawn by: MB

Checked: CR

VOLUME A.3.1. TENDER ISSUE

A1

© 2025

EXISTING SITE LAYOUT PLAN

SCALE 1:500 @ A1