


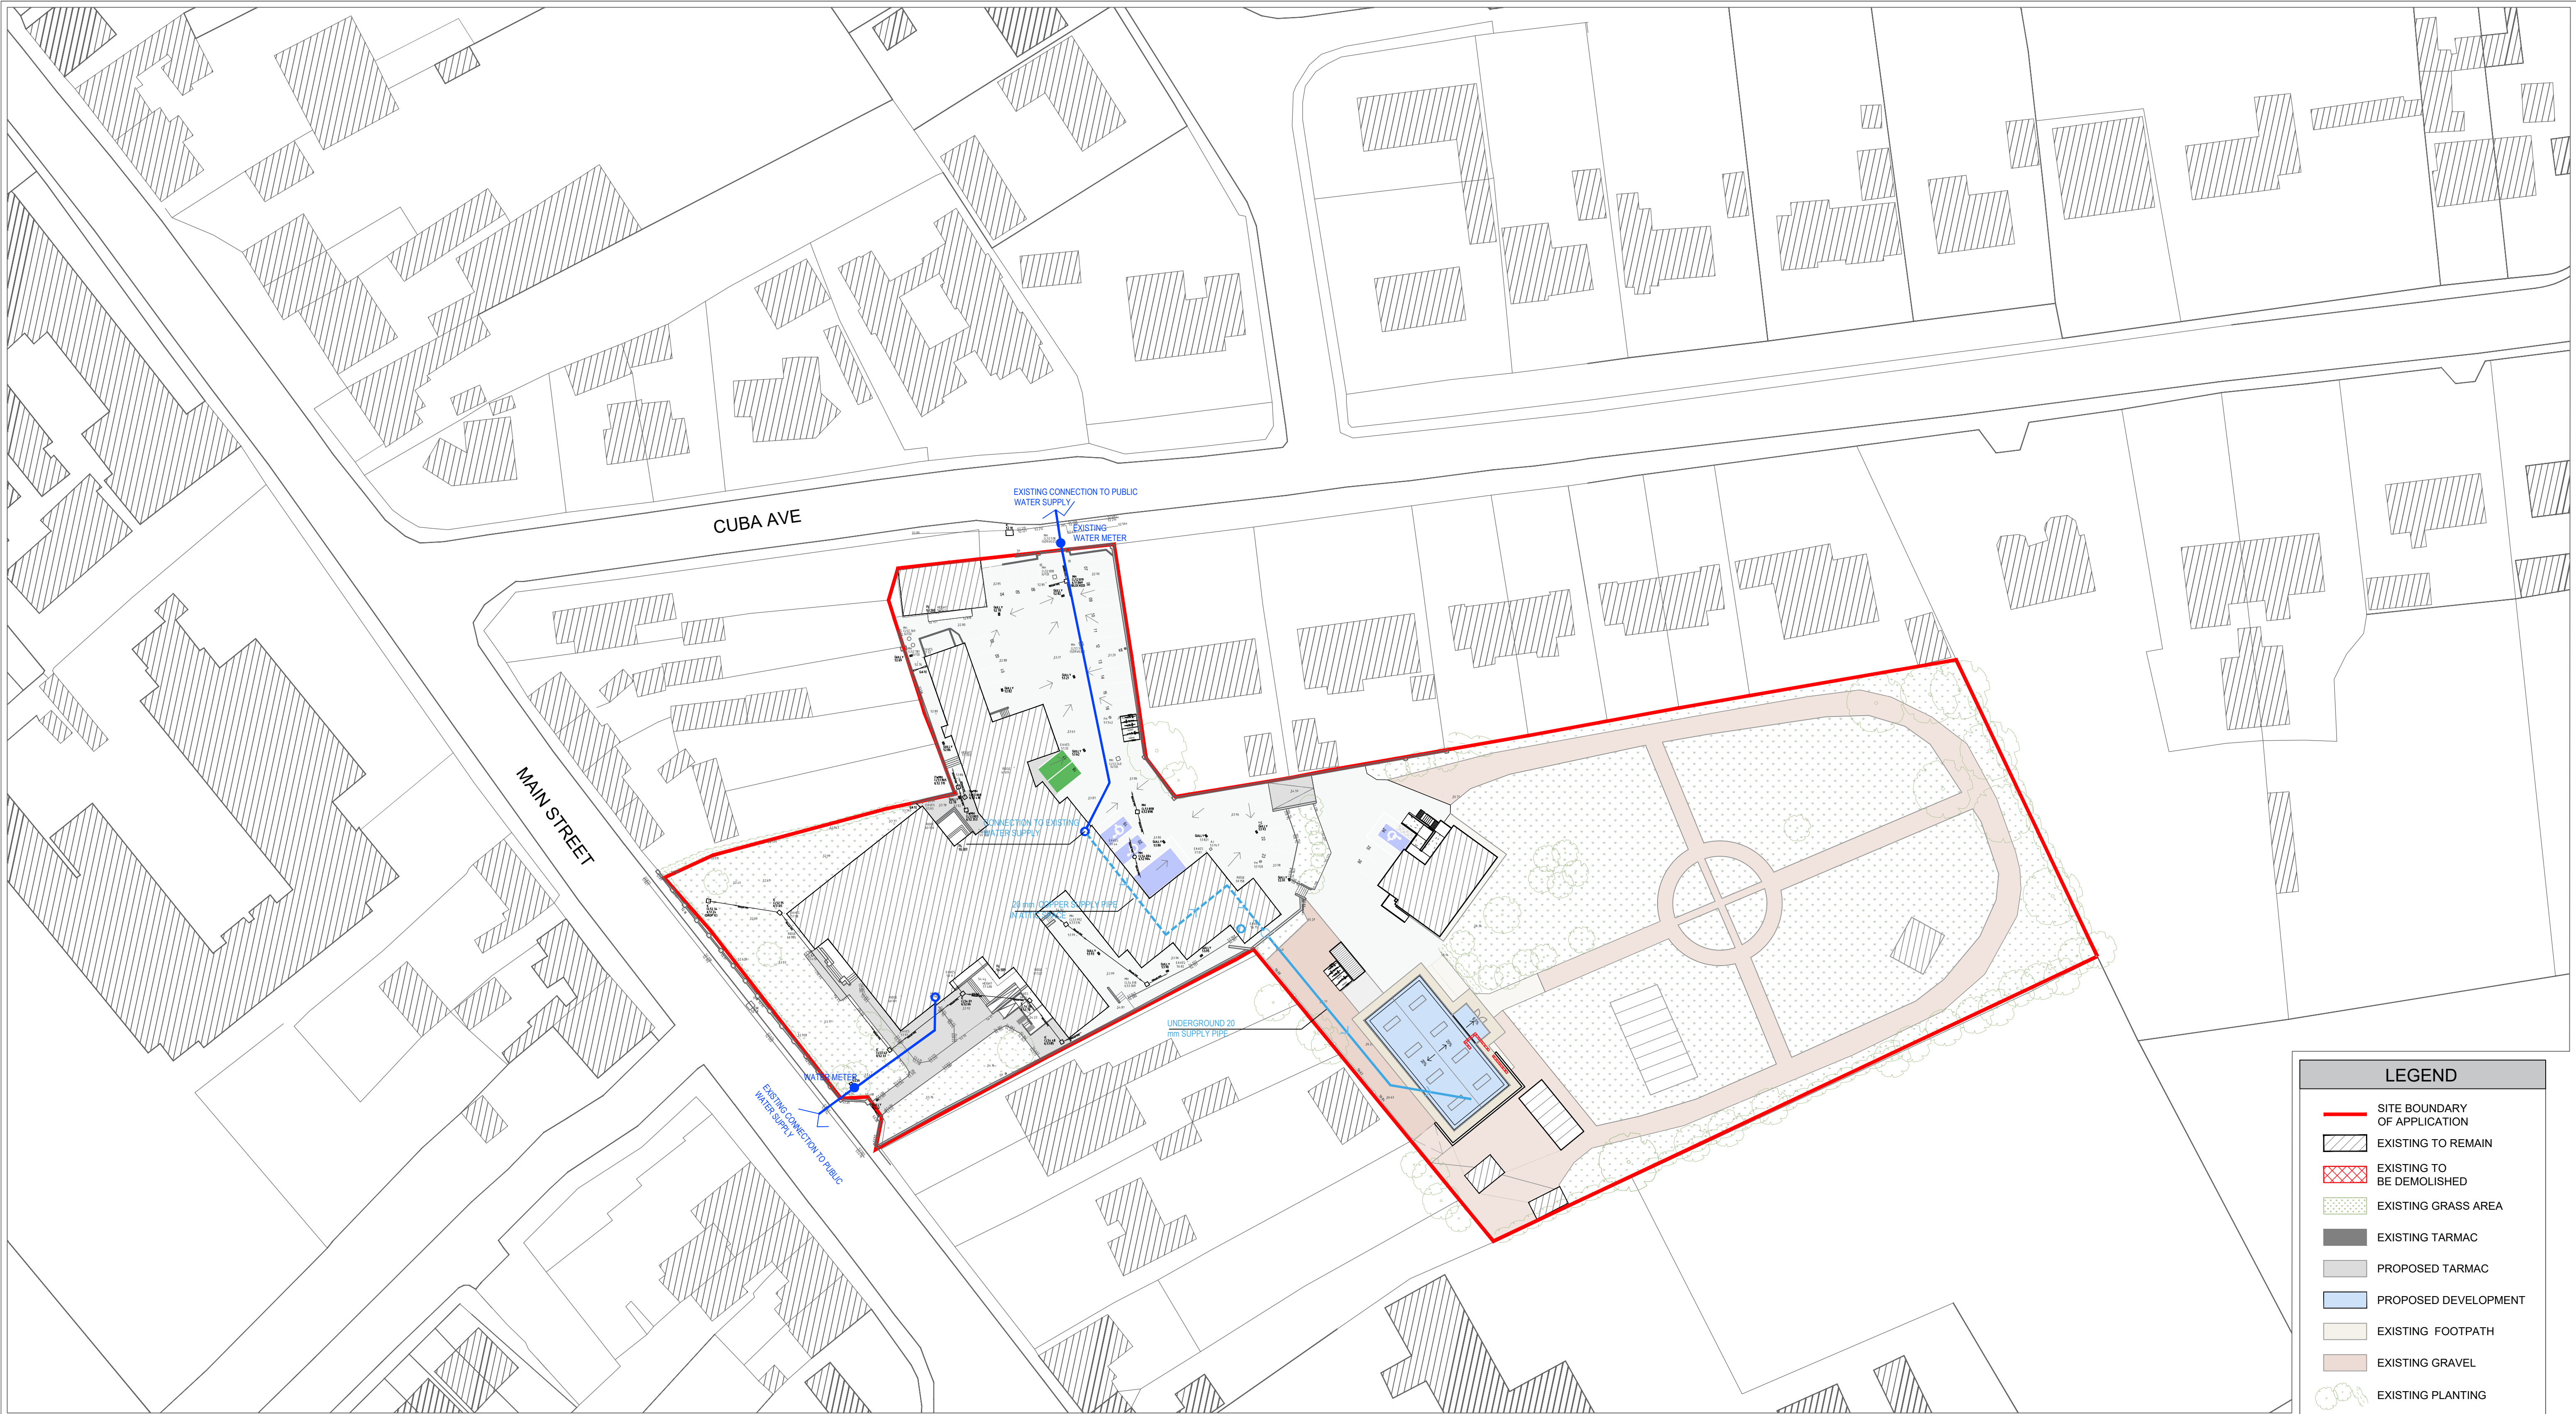

LEGEND

SITE BOUNDARY OF APPLICATION

EXISTING TO REMAIN

EXISTING TO BE DEMOLISHED

EXISTING GRASS AREA

EXISTING TARMAC

PROPOSED TARMAC

PROPOSED DEVELOPMENT

EXISTING FOOTPATH

EXISTING GRAVEL

EXISTING PLANTING

EXISTING WATER SUPPLY

PROPOSED WATER SUPPLY

No.:

Date:

By:

Revision:

Figured dimensions only to be taken from this drawing. All dimensions to be checked on site. Architects to be informed immediately of any discrepancies before work commences on site.

This drawing and any design hereon is copyright of Kenny Lyons + Associates Architects and must not be reproduced in whole or in part without their prior written consent.

KENNY LYONS

Associates Architects

Block 6

Central Business Park

Clonminch, Tullamore

Co. Offaly

Tel: 087 9324241

Fax: 087 9361345

office@kennylyons.ie

Project: TRAINING WORKSHOP, BANAGHER FET CENTRE

Site: MAIN STREET, BANAGHER, CO. OFFALY

Client: LAOIS AND OFFALY EDUCATION AND TRAINING BOARD

Title: PROPOSED WATER SUPPLY LAYOUT PLAN

Dwg. No.: 2512-KLA-00-00-DR-A-004

Date: 24/10/2025

Scale: 1:500 @ A1

Drawn by: MB

Checked: CR

VOLUME A.3.1. TENDER ISSUE

A1

© 2025

PROPOSED WATER SUPPLY LAYOUT

SCALE 1:500 @ A1