


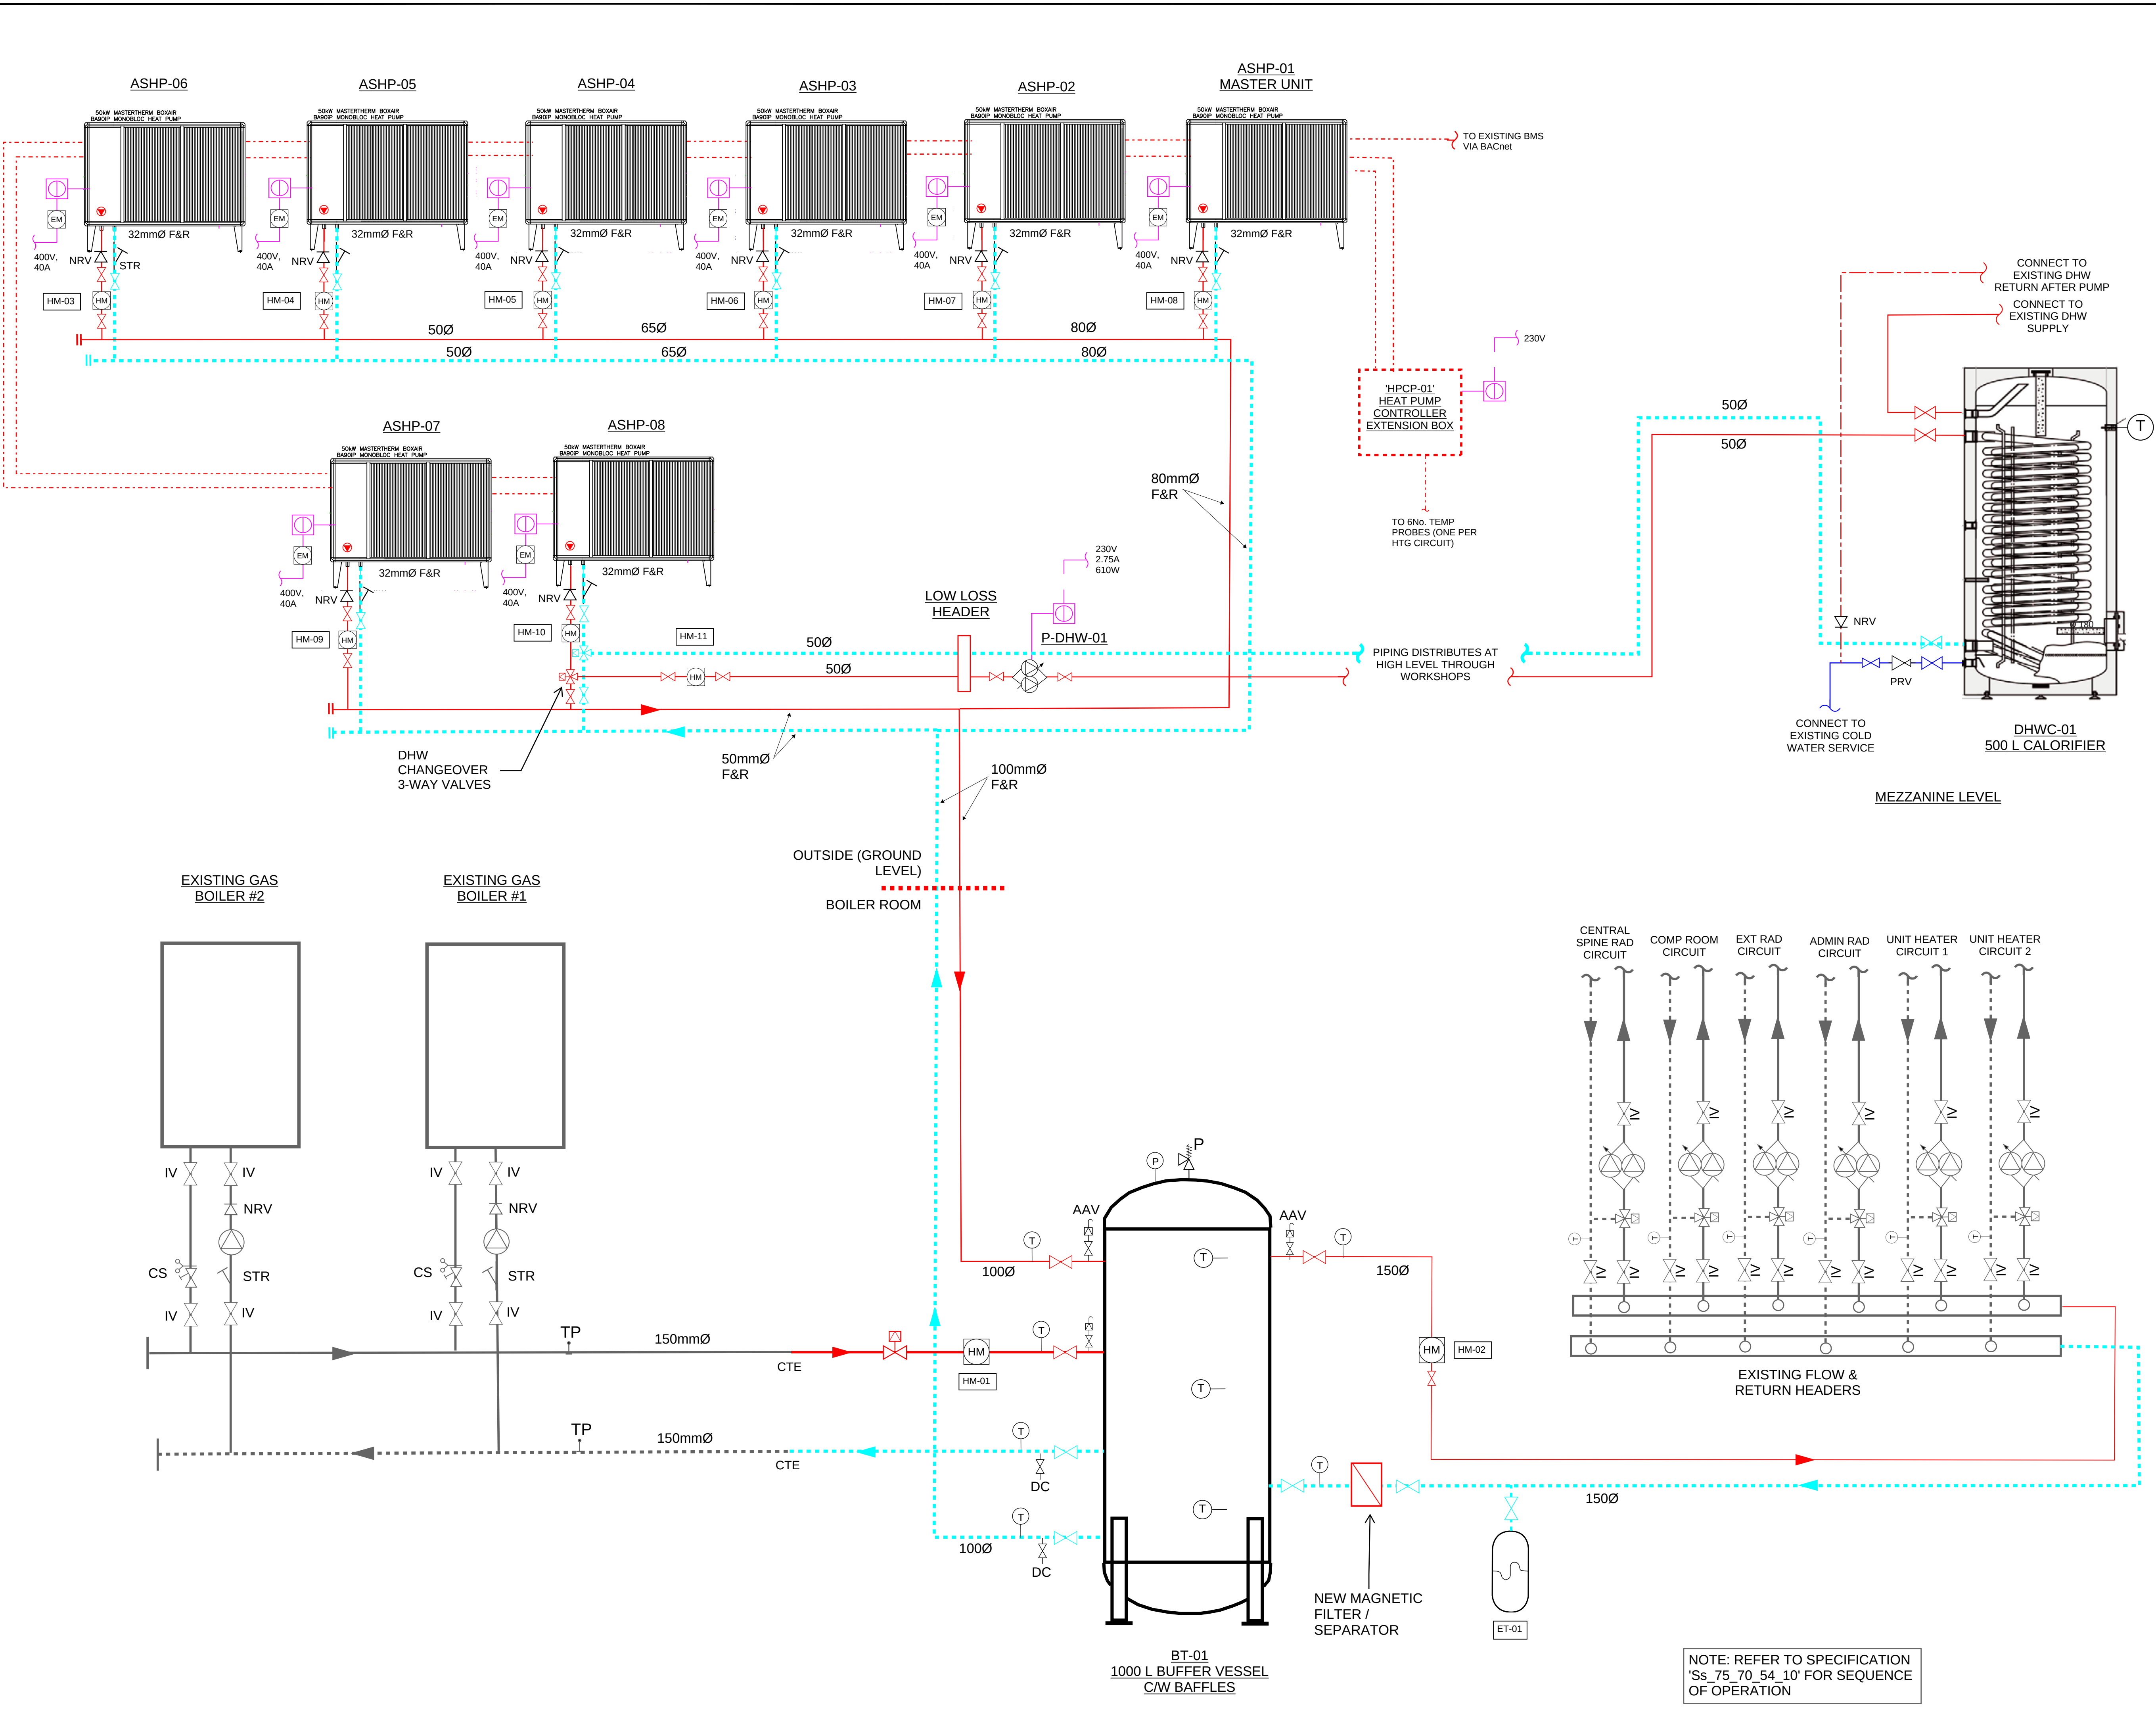

A1 ORIGINAL SIZE DRAWING			
03	ISSUED FOR TENDER	AM	28/08/26
02	STAGE 2b FOR FINAL REVIEW	AM	05/08/26
01	STAGE 2b FOR REVIEW	AM	17/07/26
No.	REVISION	CHK	DATE
Introba INTROBA IRELAND LTD CATHEDRAL COURT NEW ST SOUTH THE LIBERTIES DUBLIN 8 D08 C525			
CLIENT LMETB			
PROJECT RSTC DUNDALK			
TITLE MECHANICAL HYDRONIC SCHEMATIC			
DATE	15.07.2026	SCALE	AS NOTED
DESIGNED	SPM	CHECKED	AM
SUITABILITY CODE	A3	SUITABILITY DESCRIPTION	FOR TENDER
DRAWING STATUS	STAGE 2b		
DRAWING No.	10005-IRB-XX-ZZ-D-M-57-04		
REVISION	T01		