


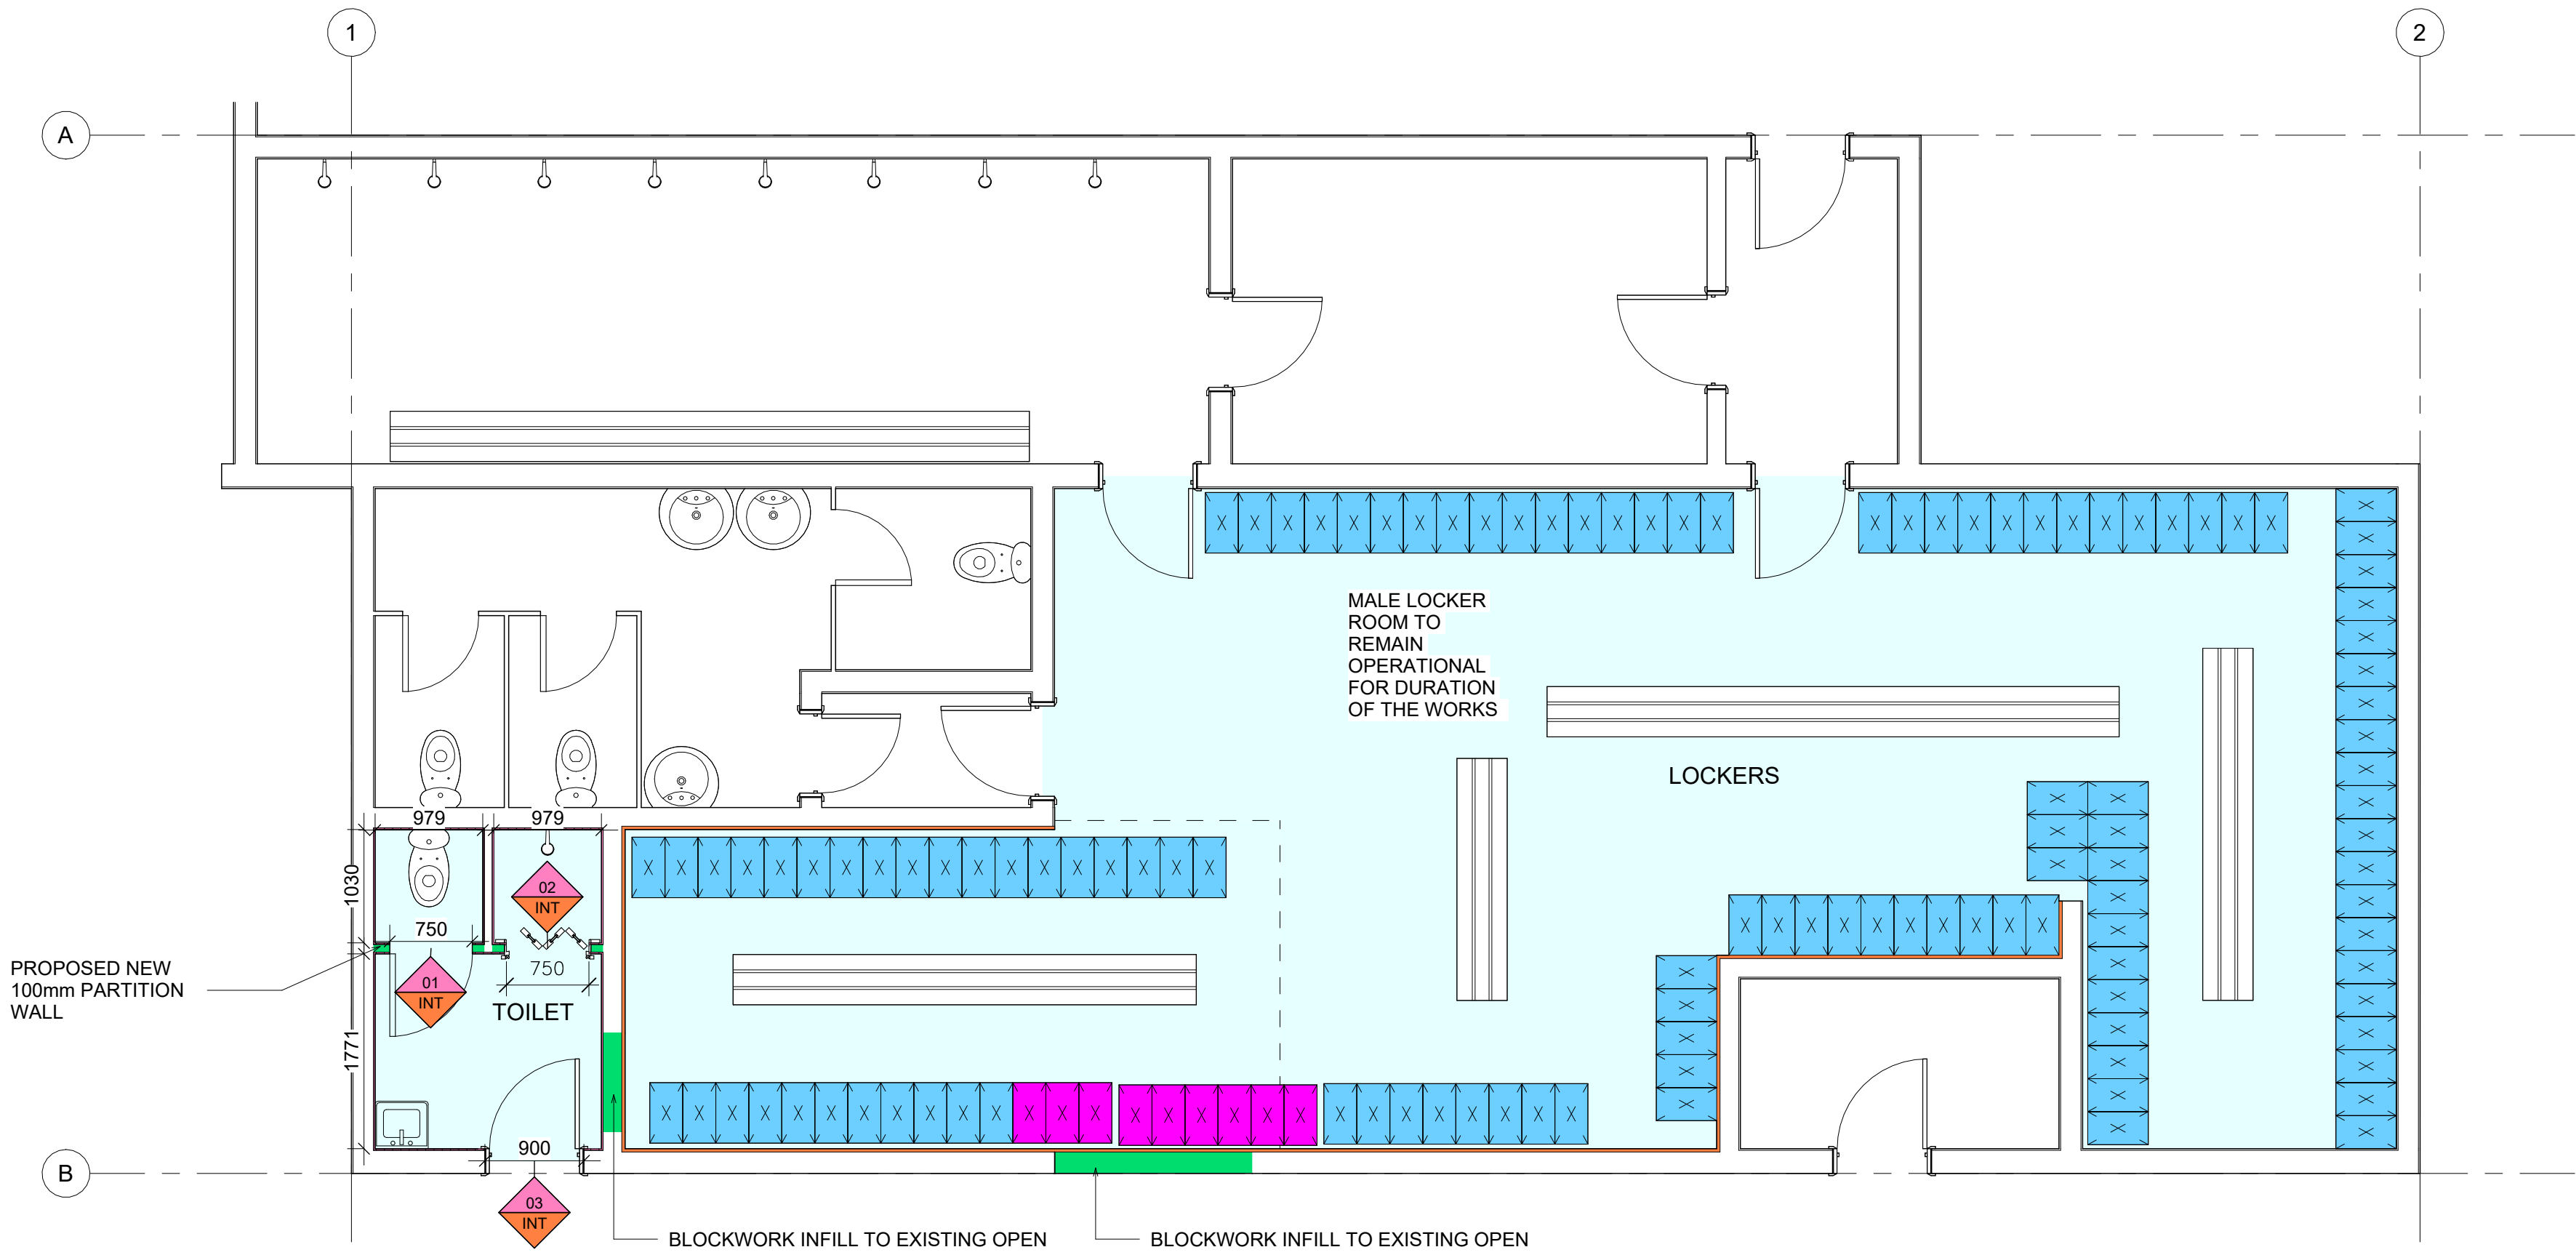

1 Architectural - Proposed Ground Floor
1 : 50

FLOOR LEGEND

2 mm HD LOW MAINTENANCE SLIP
RESISTANT FORBO SURESTEP VINYL COLOUR TBC
CAP AND COVE SKIRTING SYSTEM TO ALL WALLS

DENOTED THUS: 

WALL LEGEND

NEW 100x200 CERAMIC TILE TO CEILING
COLOUR TBC


DENOTED THUS: 


PAINTING OF WALL : 1 PRIMER COAT, 2 FINISH
COAT COLOUR TO BE CONFIRMED

DENOTED THUS: 

CEILING LEGEND

600x600 mm ARMSTRONG
HYDROBOARD WITH
PRELUDE 24mm T25 NON-CORROSIVE
EXPOSED
GRID

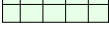DENOTED THUS: 

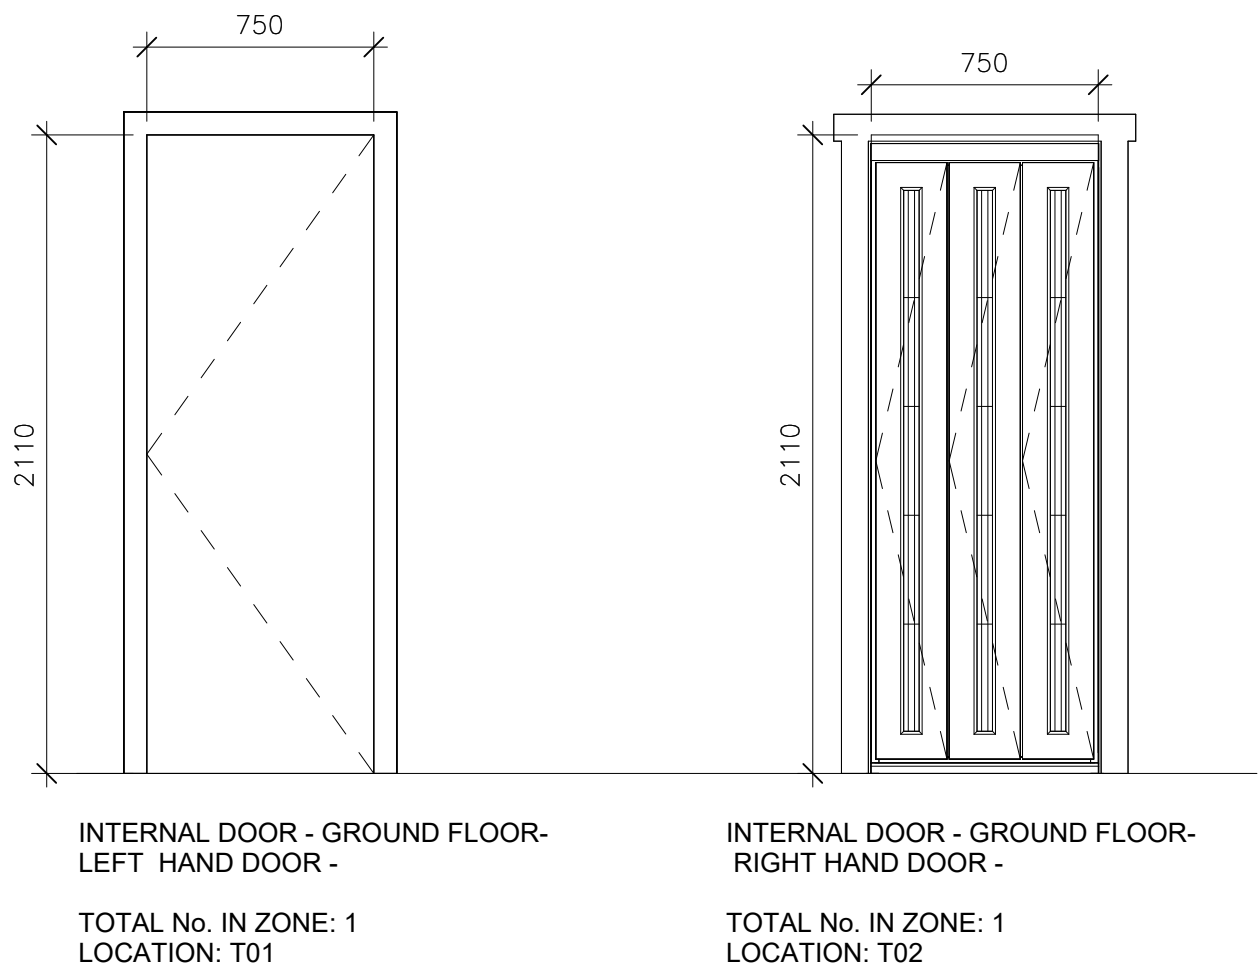


INTERNAL DOOR - GROUND FLOOR-
LEFT HAND DOOR -

TOTAL No. IN ZONE: 1
LOCATION: T01


INTERNAL DOOR - GROUND FLOOR-
RIGHT HAND DOOR -

TOTAL No. IN ZONE: 1
LOCATION: T02

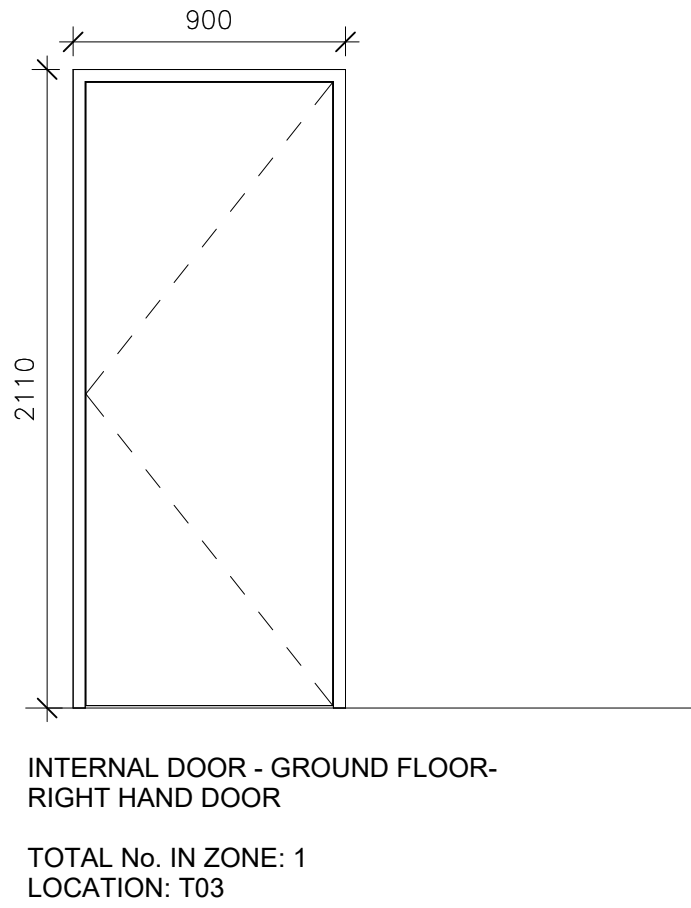

INTERNAL DOOR - GROUND FLOOR-
RIGHT HAND DOOR

TOTAL No. IN ZONE: 1
LOCATION: T03

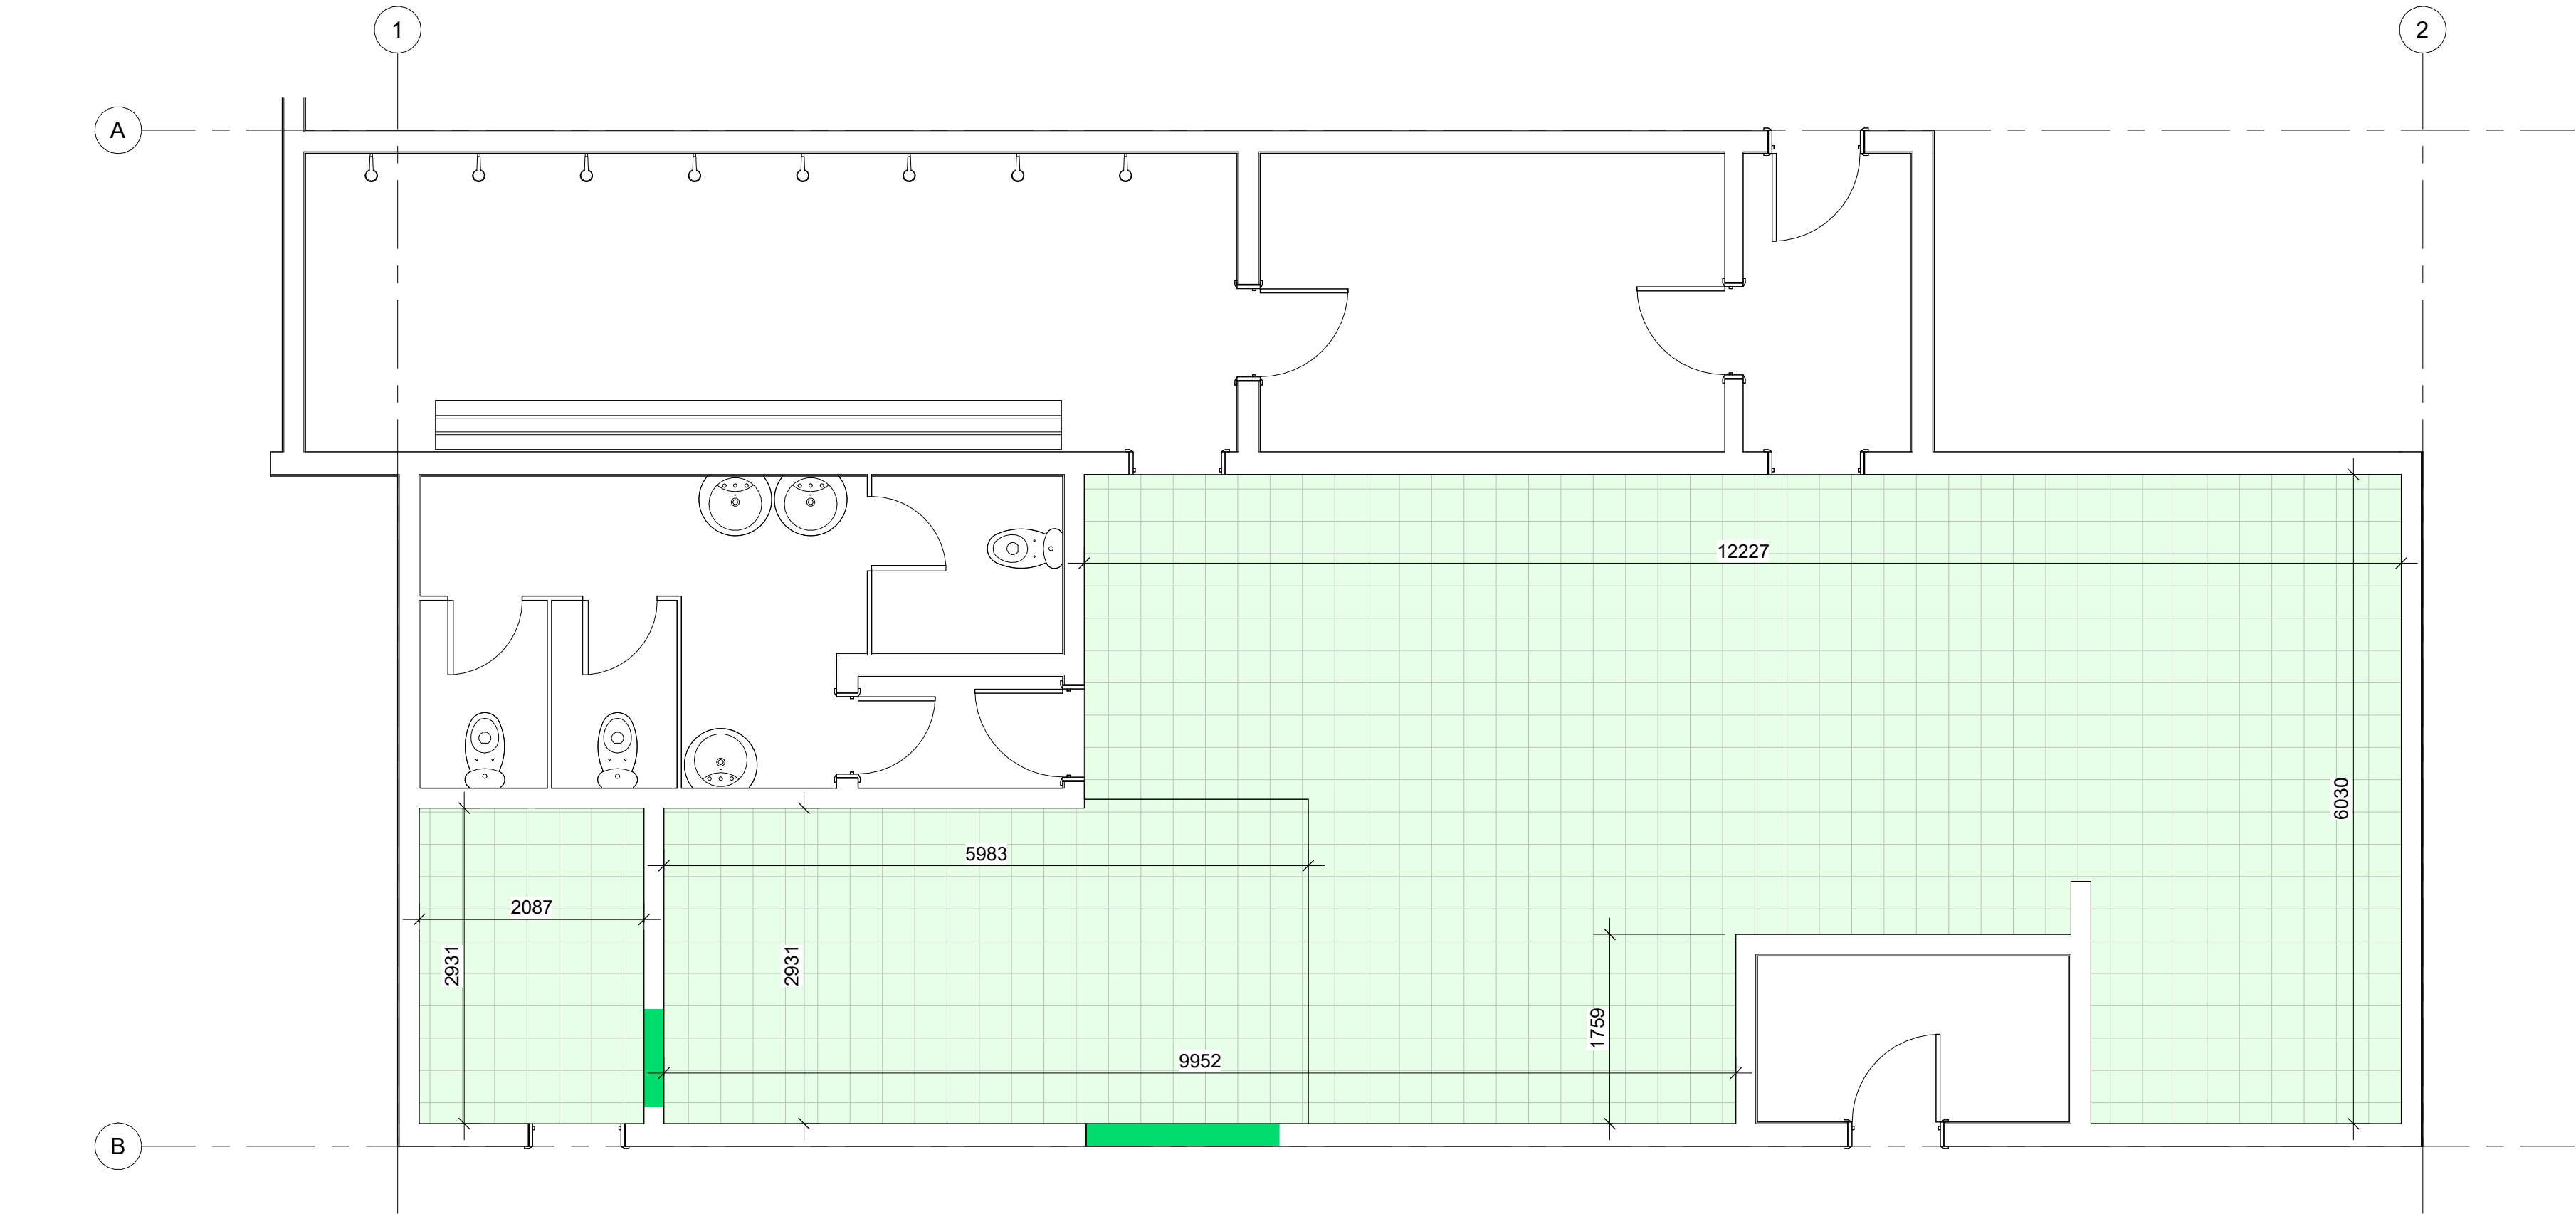

2 Architectural - Proposed Ceiling
1 : 50

Health and Safety:

THIS DRAWING TO BE READ IN CONJUNCTION WITH ALL
OTHER RELEVANT DRAWINGS, THE SPECIFICATION AND THE SAFETY AND
HEALTH PLAN.

THE APPOINTMENT OF THE PROJECT SUPERVISOR DESIGN PROCESS IS THE
CLIENT'S RESPONSIBILITY.

TEMPORARY WORKS PROPOSALS AND/OR METHOD STATEMENTS TO BE
SUBMITTED TO THE PSDP AND THE PCS FOR WORKS WHICH INVOLVE
PARTICULAR RISKS.

GENERAL NOTES

- NO PART OF THIS DRAWING MAY BE REPRODUCED OR
TRANSMITTED IN ANY FORM OR STORED IN ANY
RETRIEVAL SYSTEM OF ANY NATURE WITHOUT THE
WRITTEN PERMISSION OF MALONE O'REGAN CONSULTING
ENGINEERS AS COPYRIGHT HOLDER EXCEPT AS AGREED
FOR USE ON THE PROJECT FORWHICH THE DRAWING
WAS ORIGINALLY ISSUED.
- THE APPOINTMENT OF THE PROJECT SUPERVISOR
DESIGN PROCESS IS THE CLIENT'S RESPONSIBILITY.
- ALL DIMENSIONS IN mm UNLESS NOTED OTHERWISE.
- THE CONTRACTOR SHALL CHECK ALL DIMENSIONS PRIOR
TO COMMENCEMENT OF CONSTRUCTION.
DISCREPANCIES SHALL BE REPORTED TO THIS OFFICE IN
WRITING.
- THIS DRAWING TO BE READ IN ACCORDANCE WITH ALL
RELEVANT ENGINEERS' DRAWINGS AND
SPECIFICATIONS.
- ALL LEVELS IN METERS TO MALIN HEAD O.D.
- ALL DIMENSIONS & LEVELS ARE TO BE CONFIRMED ON
SITE PRIOR TO FABRICATION. ANY DISCREPANCIES
SHALL BE REPORTED TO THE ENGINEER IN WRITING.
- TEMPORARY WORKS MUST BE PROVIDED BY DE
CONTRACTOR

0	TENDER ISSUED	25.09.2026	IM	LF
Rev	Description	Date	Drwn	Chkd
Status				
P8 - ISSUED FOR TENDER				
 MALONE O'REGAN CONSULTING ENGINEERS				
3-4 Canada Street, Waterford, Co. Waterford X91V52K				
Tel: +353 51 876 855 Email: waterford@mor.ie Web: www.maloneoregan.com				
Offices also in: DUBLIN : Tel: +353 1 260 2655 Email: dublin@mor.ie GALWAY: Tel: +353 91 531 069 Email: galway@mor.ie LONDON: Tel: +44 208 5281685 Email: london@mor.ie				
Client Meditate Smartply				
Job Male Locker Room				
Drawing Architectural - Male Locker Room - Proposed Ground Floor				
MOR Job No MOR	Revision 0	Approver JK	Scale As indicated	A1
PROJECT - ZONE - LEVEL - TYPE - ORIGINATOR - DISCIPLINE - NUMBER				
File No W26023-10075-L00-DR-MOR-AD-02401				