



\\FILESERVER\ROADS\2028\W26043\07. DESIGN AND DRAWINGS\1 MOR\PR - PRELIMINARY\10080 SOFT SPOT REPAIRS\W26043-XXX-DR-MOR-CE-2100- SOFT SPOT REPAIRS (10080).DWG

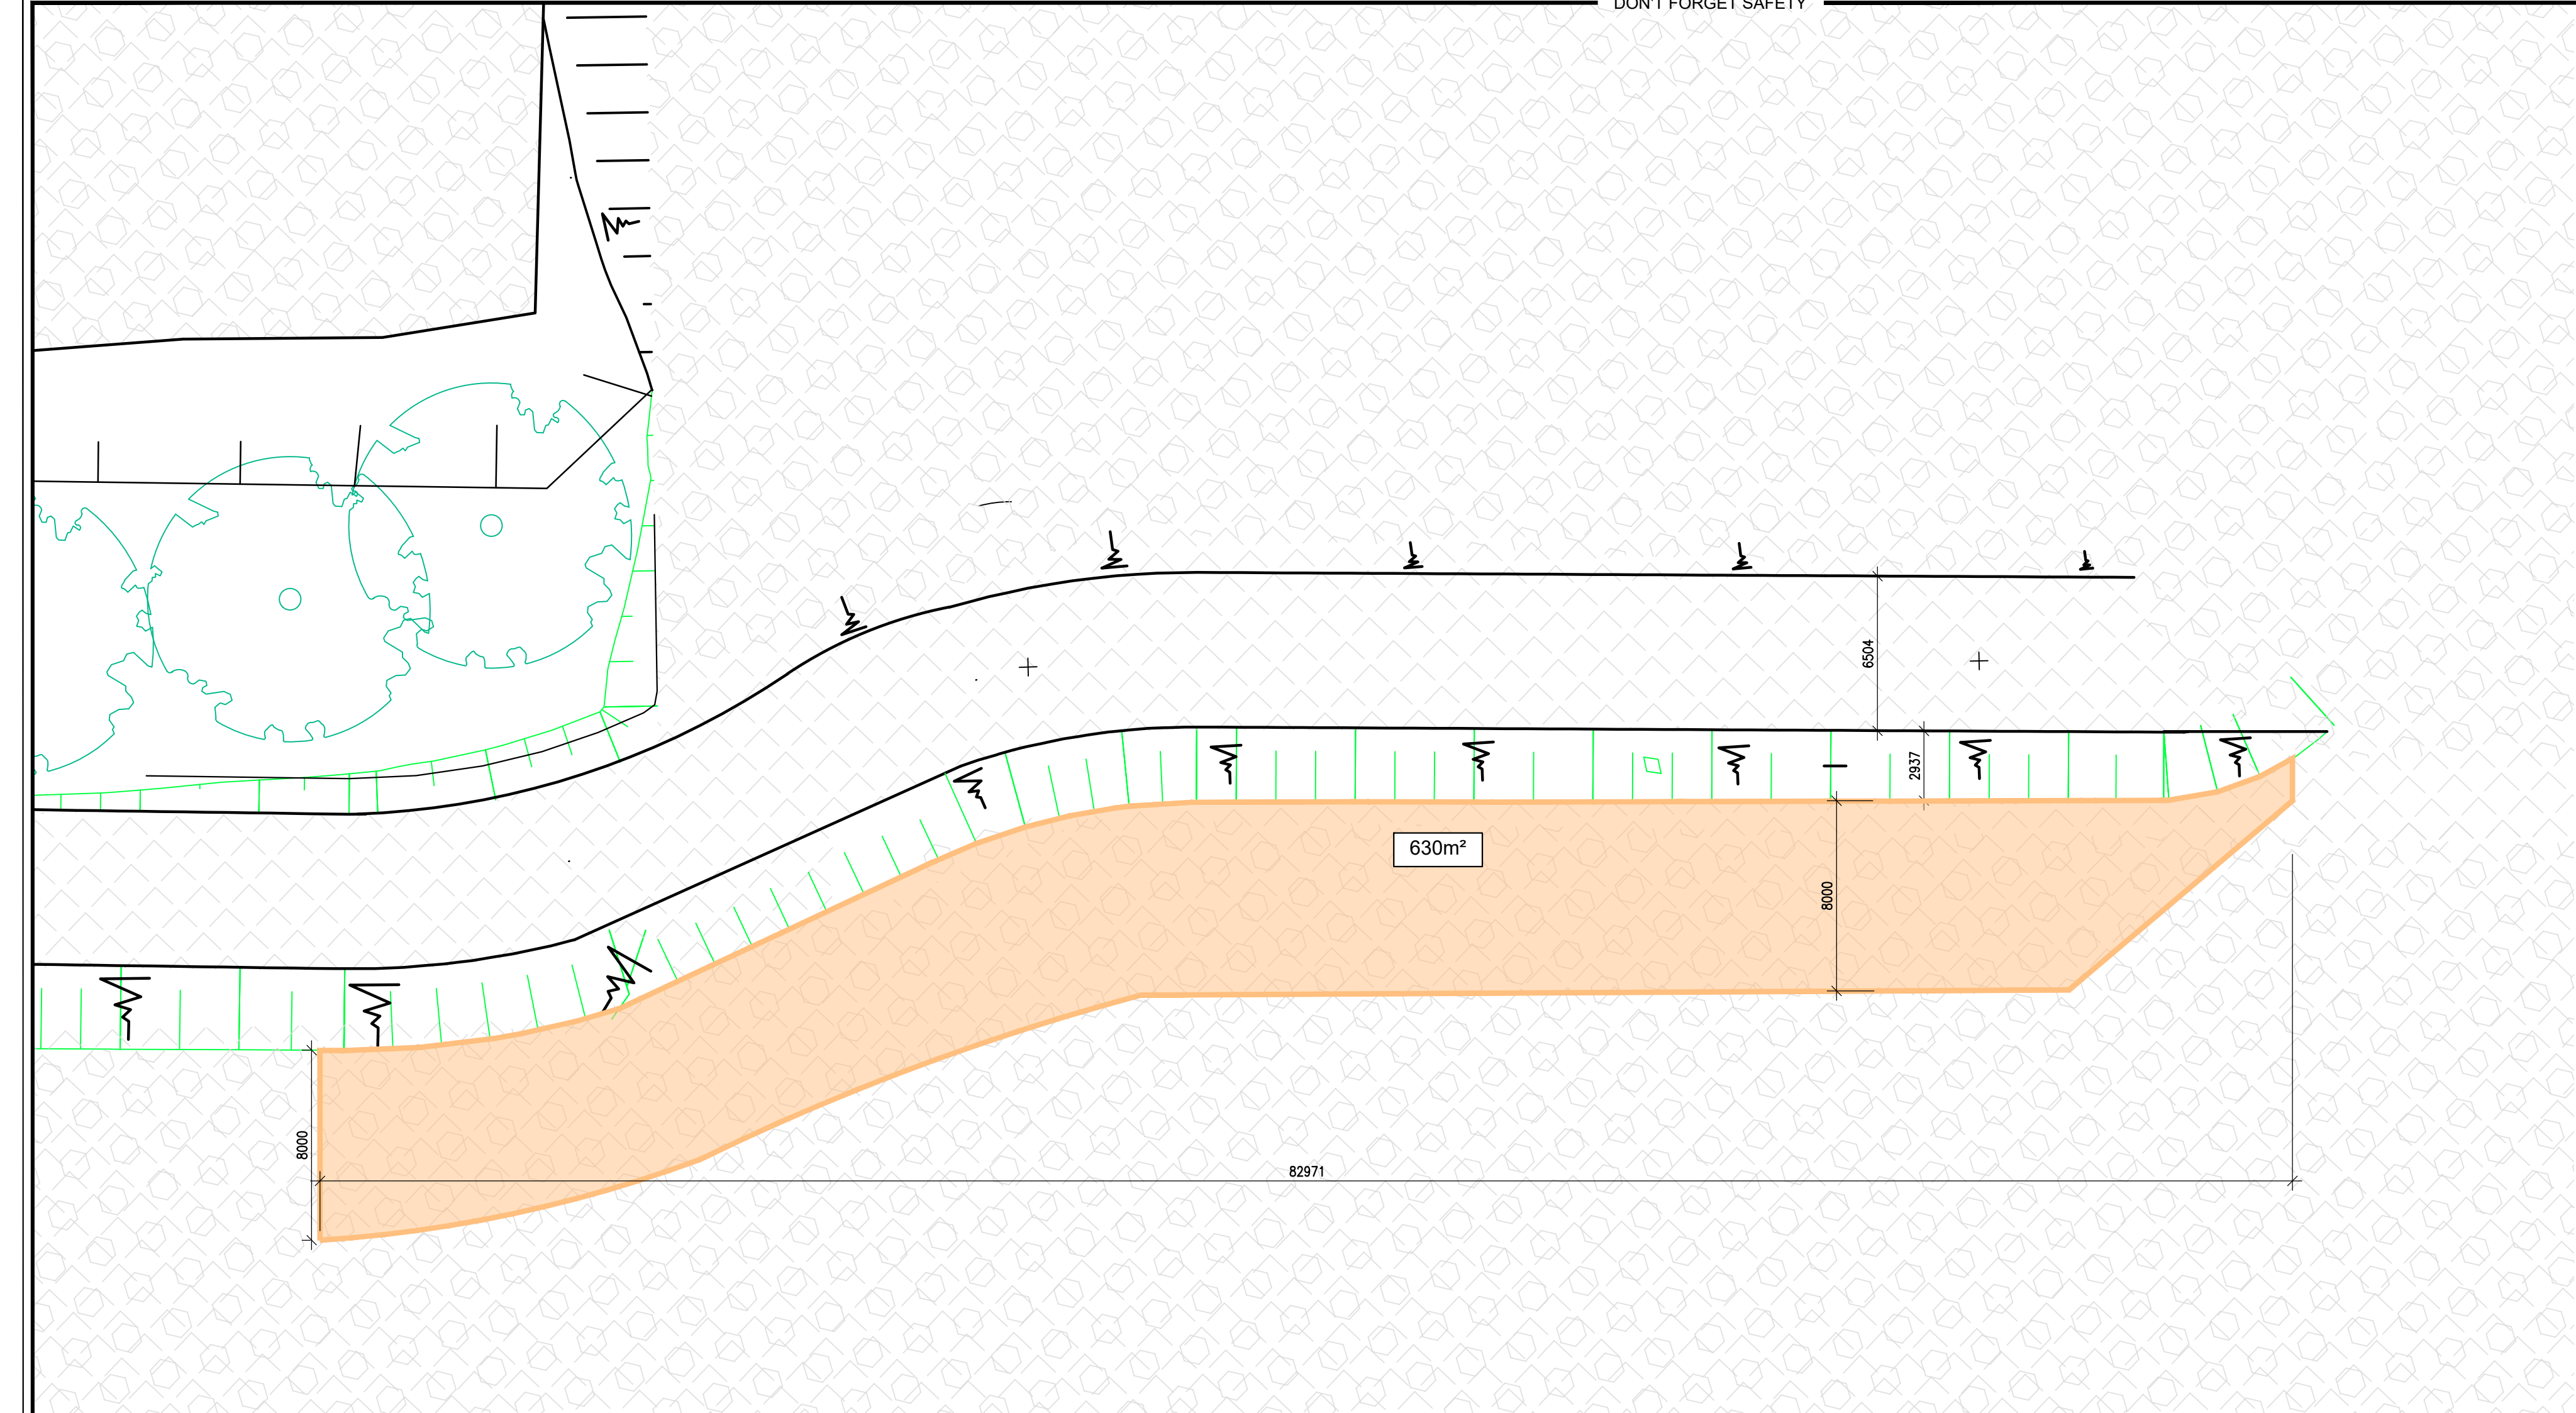


SOFT SPOT REPAIRS LAYOUT

A1 SCALE 1:200
A3 SCALE 1:400

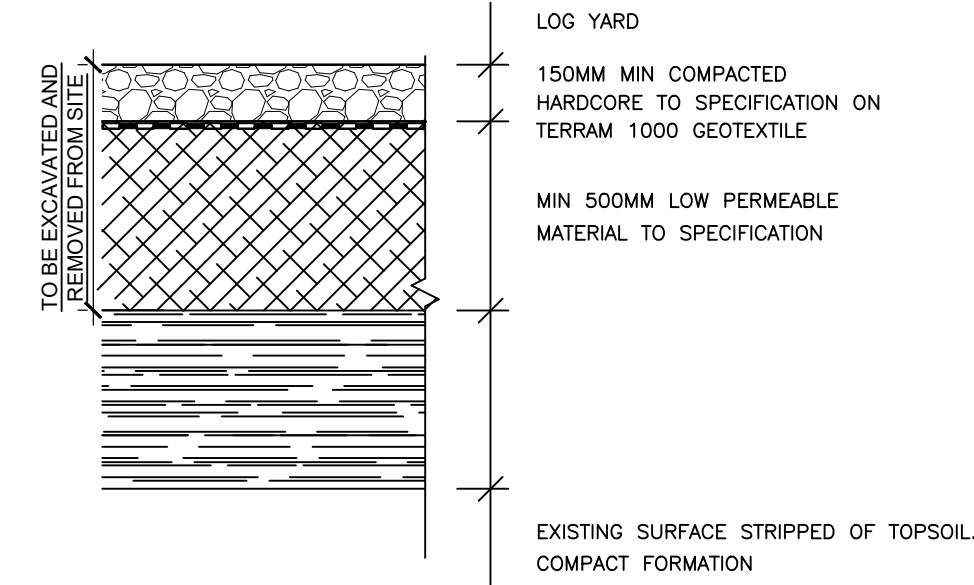


TYPICAL LONG YARD AREA

A1 1:20
A3 1:40

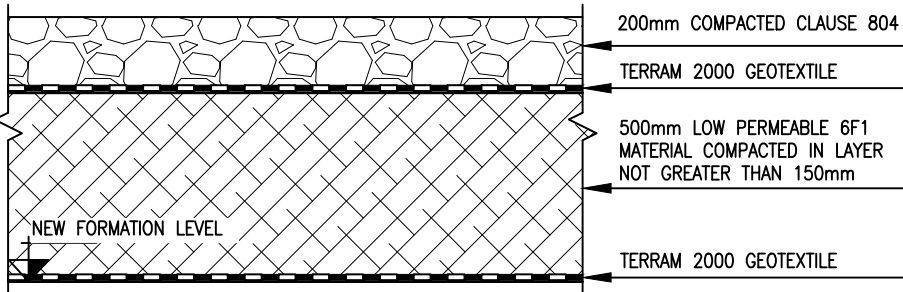

PROPOSED REINSTATMENT BUILD -UP

A1 1:20
A3 1:40

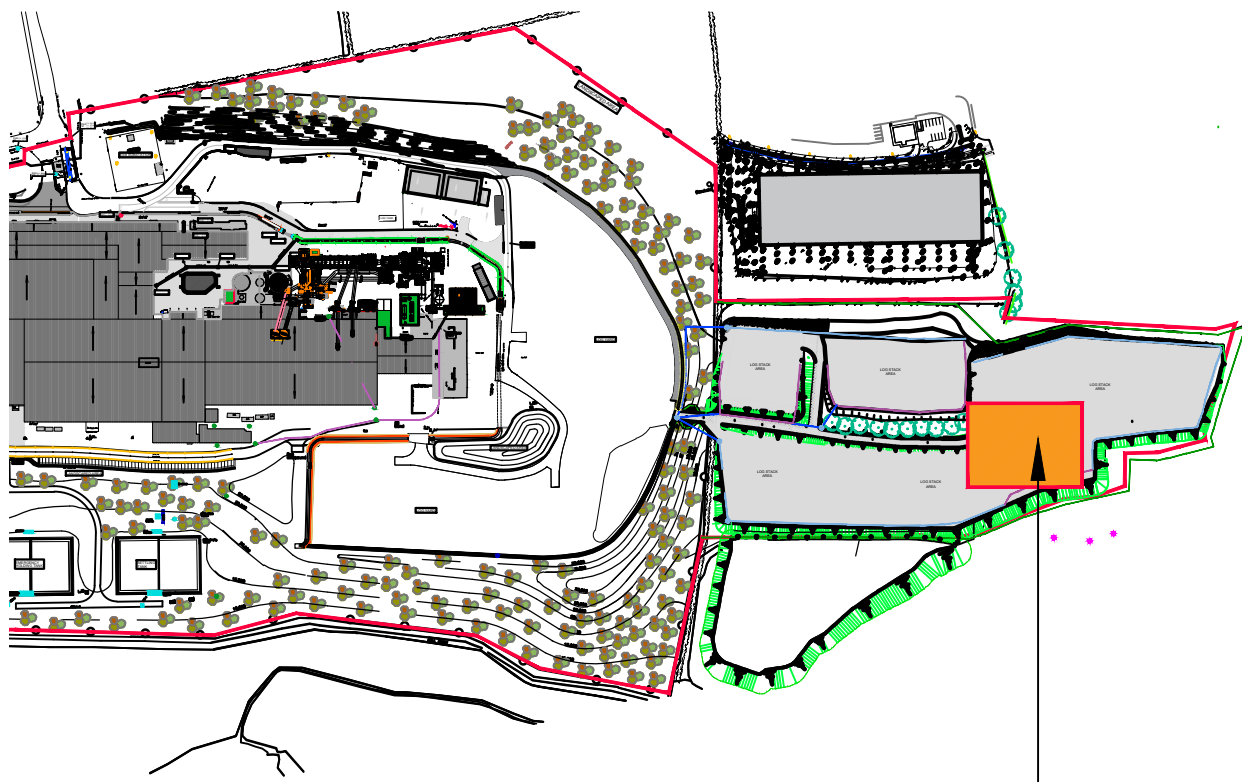

KEY PLAN
NTS

PROPOSED WORKS
JOB. Ref. 10080

NOTE
REMOVE UPTO 100mm OF
EXISTING BUILD UP.

RELAY & COMPACTED
NEW HARDCORE IN
LAYERS OF 150 mm BACK
TO MATCH EXITING
LEVELS.

NO PART OF THIS DRAWING MAY BE REPRODUCED OR TRANSMITTED IN ANY FORM OR STORED IN ANY RETRIEVAL SYSTEM OF ANY NATURE WITHOUT THE WRITTEN PERMISSION OF MALONE O'REGAN CONSULTING ENGINEERS AS COPYRIGHT HOLDER EXCEPT AS AGREED FOR USE ON THE PROJECT FOR WHICH THE DRAWING WAS ORIGINALLY CREATED.

THIS DRAWING TO BE READ IN CONJUNCTION WITH ALL OTHER RELEVANT DRAWINGS, SPECIFICATIONS AND THE PRELIMINARY HEALTH & SAFETY PLAN.

ALL DIMENSIONS ARE IN mm UNLESS NOTED OTHERWISE. DO NOT SCALE DIMENSIONS.

THE CONTRACTOR SHALL CHECK ALL DIMENSIONS PRIOR TO THE COMMENCEMENT OF CONSTRUCTION. ALL DISCREPANCIES SHALL BE REPORTED TO THIS OFFICE IN WRITING.

0	ISSUED FOR TENDER	10.09.2020	IM	LF
REV	DESCRIPTION	DATE	BY	CHK
STATUS	P8 - TENDER ISSUED	X	ACCEPTED	STAGE



MALONE O'REGAN
CONSULTING ENGINEERS

Offices also in:
DUBLIN : T: +353 1 260 2655
GALWAY: T: +353 91 531 069

3-4 Canada Street,
Waterford,
Co. Waterford
X91V52K
T: +353 51 876 855
E: waterford@morce.ie
W: www.maloneoregan.com

E: dublin@morce.ie
E: galway@morce.ie

CLIENT SMARTPLY EUROPE DAC				
JOB NAME SOFT SPOT REPAIRS				
DRG. NAME PROPOSED REPAIRS LAYOUTS & DETAIL				
JOB REF W26043	SCALE AS SHOW	SHEET A1	APP JK	REV. 0
DRG. NO. W26043-10080-XXX-DR-MOR-CE-2100				