


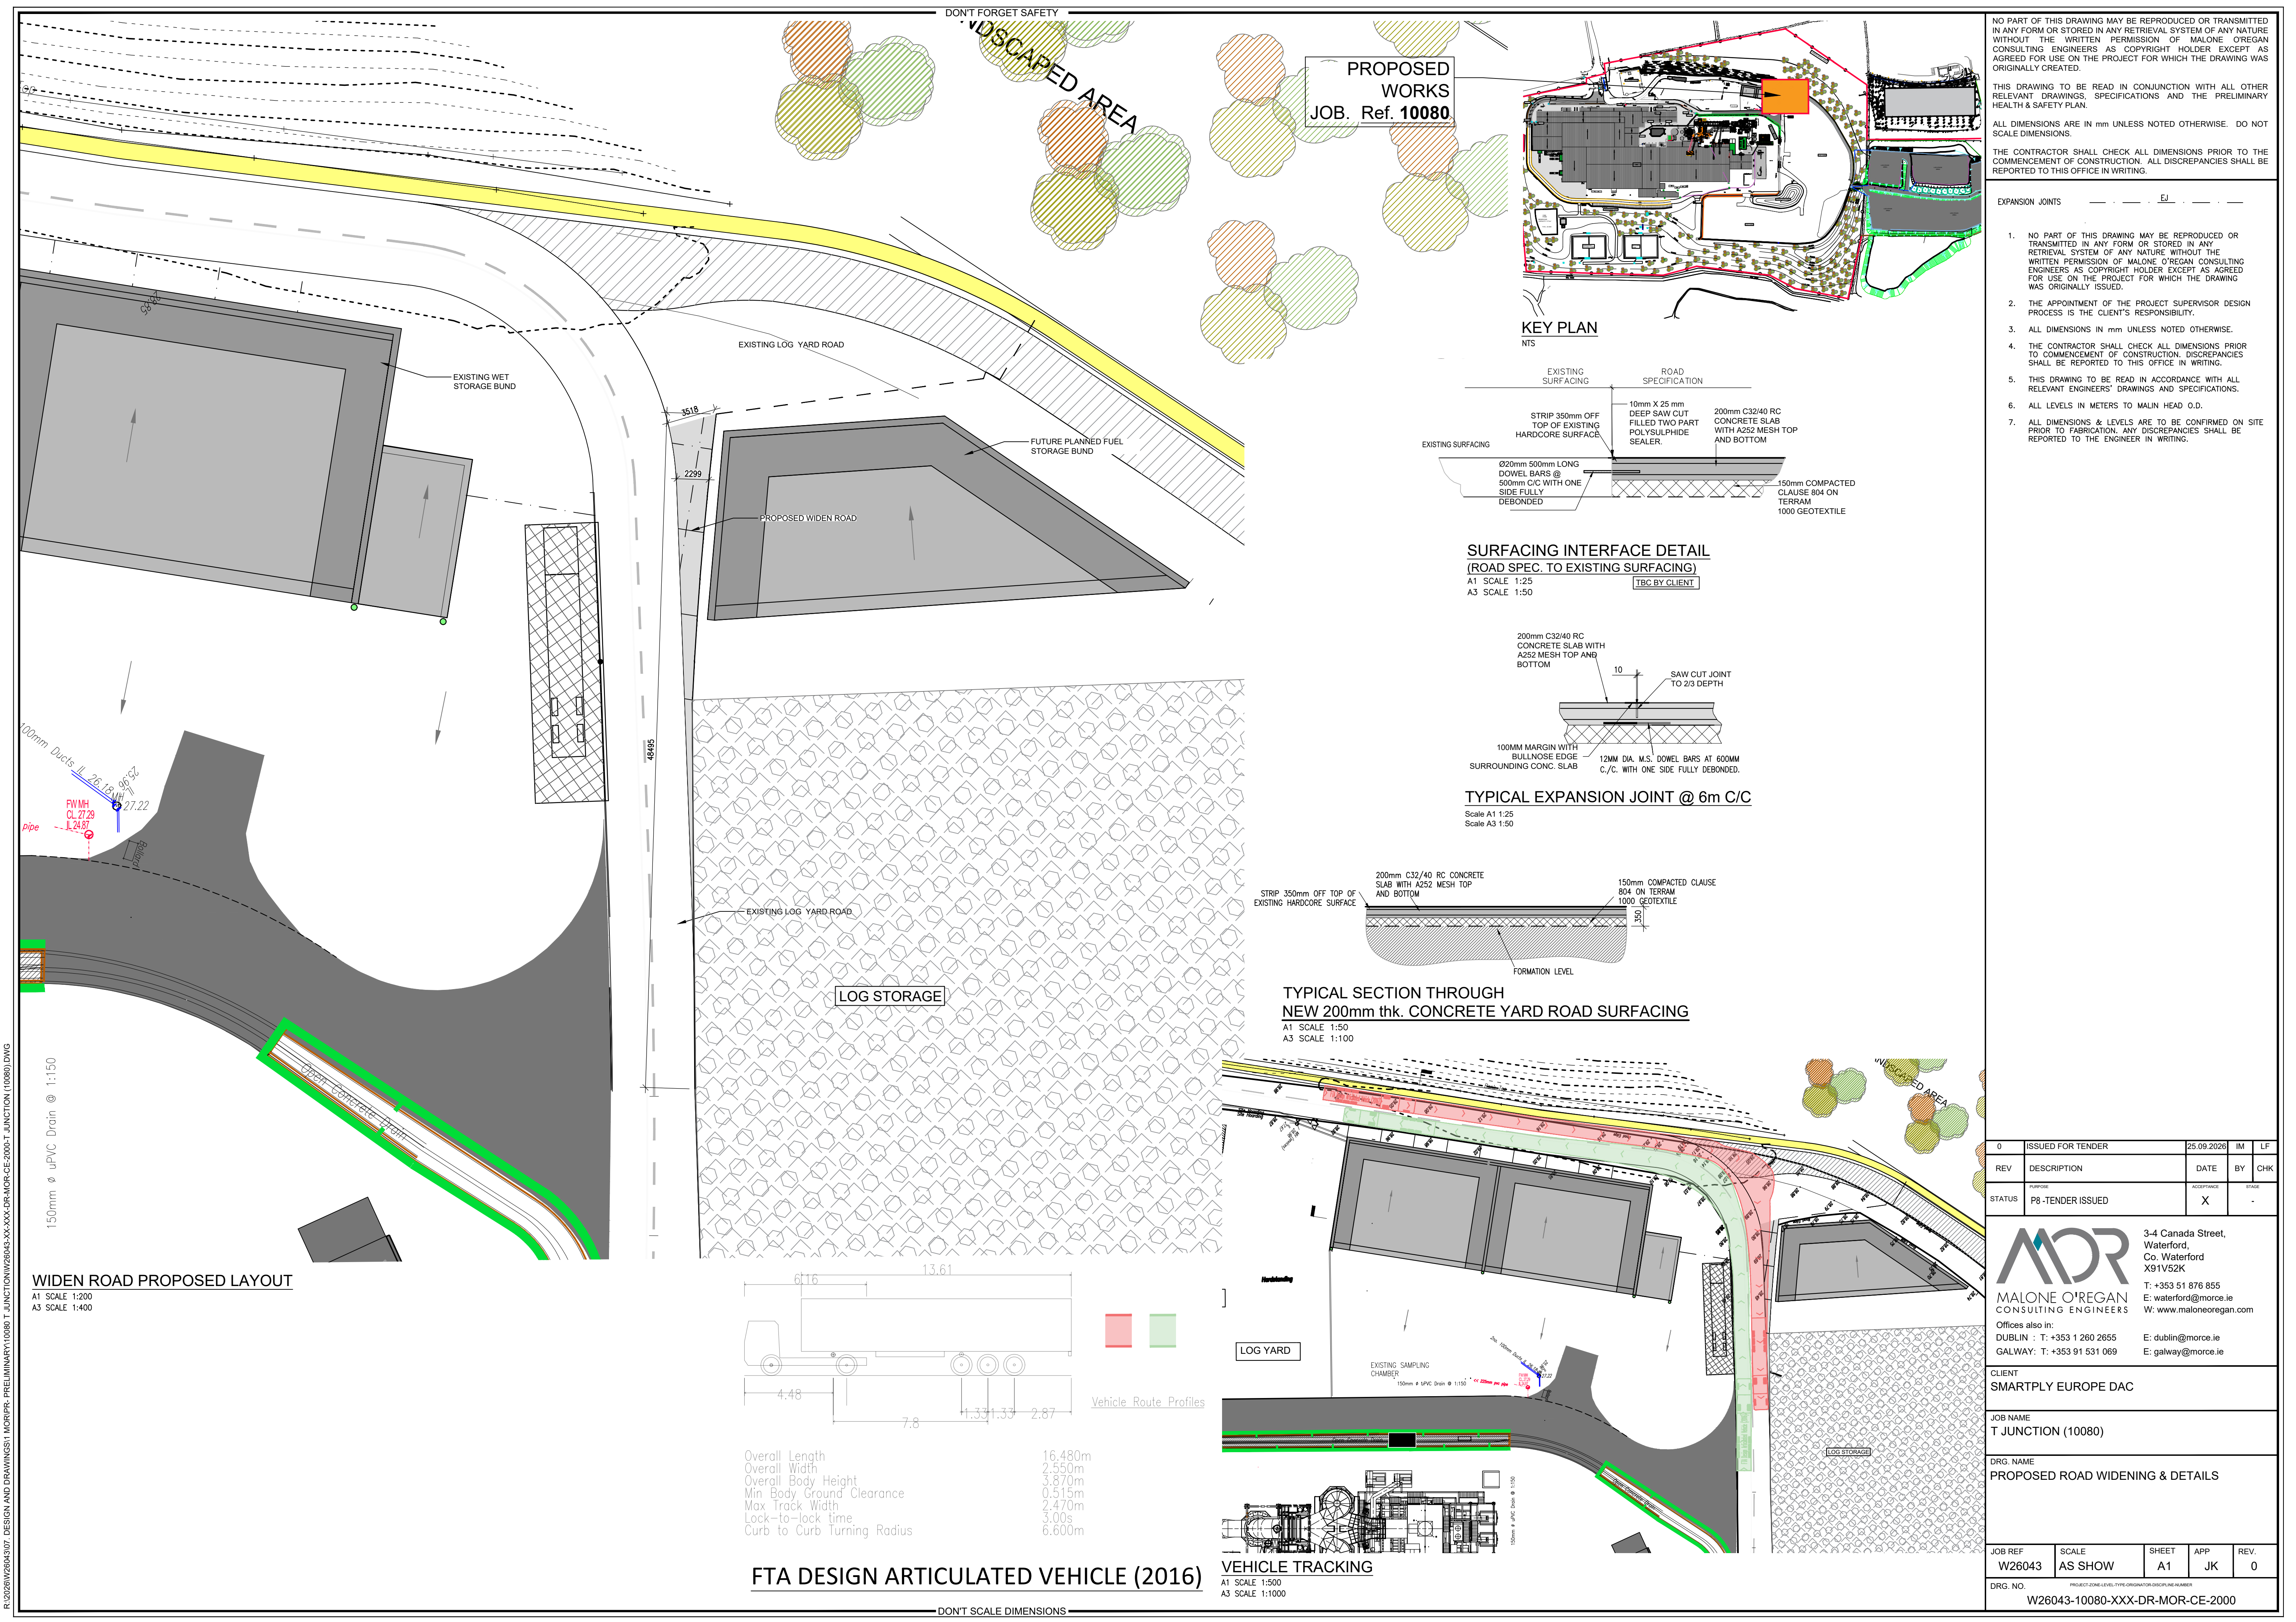


DON'T FORGET SAFETY


LANDSCAPED AREA

PROPOSED WORKS
JOB. Ref. 10080


KEY PLAN
NTS

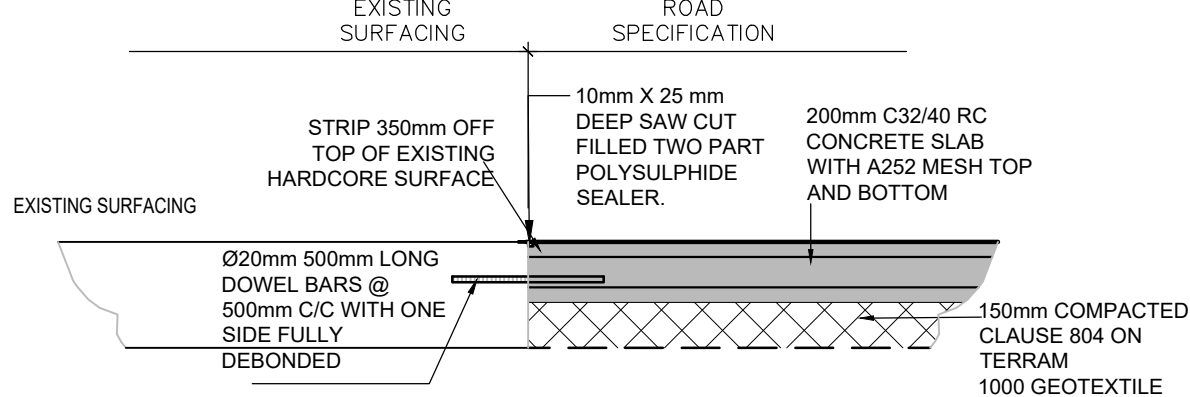

SURFACING INTERFACE DETAIL
(ROAD SPEC. TO EXISTING SURFACING)
A1 SCALE 1:25
A3 SCALE 1:50
TBC BY CLIENT

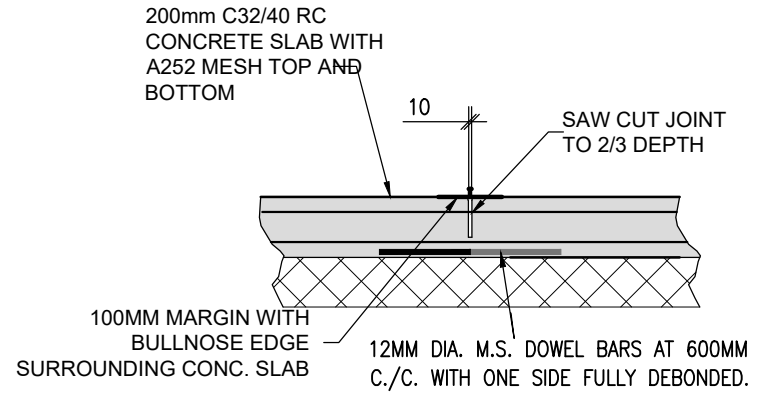


TYPICAL EXPANSION JOINT @ 6m C/C
Scale A1 1:25
Scale A3 1:50

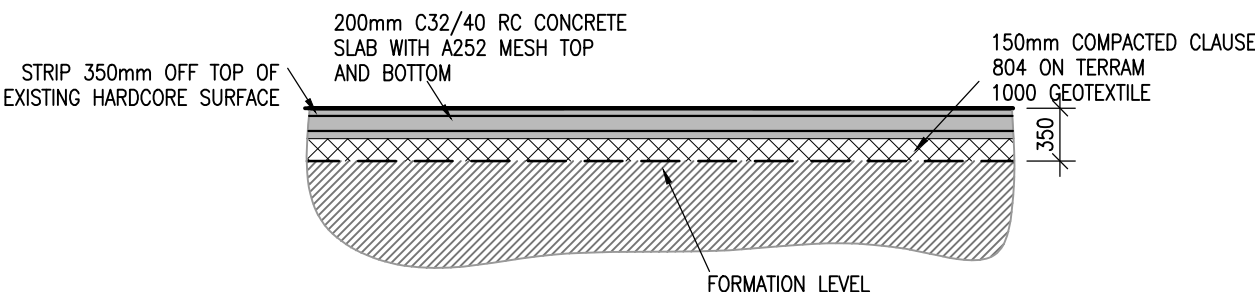

TYPICAL SECTION THROUGH
NEW 200mm thk. CONCRETE YARD ROAD SURFACING
A1 SCALE 1:50
A3 SCALE 1:100

WIDEN ROAD PROPOSED LAYOUT
A1 SCALE 1:200
A3 SCALE 1:400

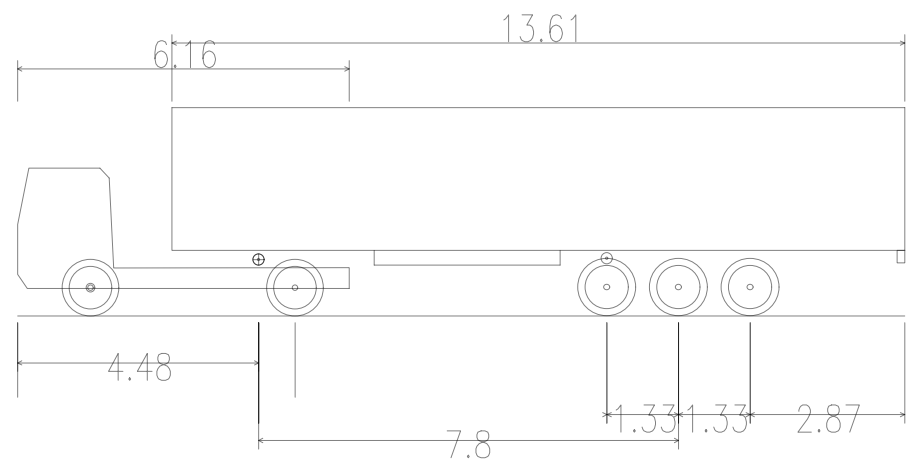

Overall Length 16.480m
Overall Width 2.550m
Overall Body Height 3.870m
Min Body Ground Clearance 0.515m
Max Track Width 2.470m
Lock-to-lock time 3.00s
Curb to Curb Turning Radius 6.600m

FTA DESIGN ARTICULATED VEHICLE (2016)

VEHICLE TRACKING
A1 SCALE 1:500
A3 SCALE 1:1000

NO PART OF THIS DRAWING MAY BE REPRODUCED OR TRANSMITTED IN ANY FORM OR STORED IN ANY RETRIEVAL SYSTEM OF ANY NATURE WITHOUT THE WRITTEN PERMISSION OF MALONE O'REGAN CONSULTING ENGINEERS AS COPYRIGHT HOLDER EXCEPT AS AGREED FOR USE ON THE PROJECT FOR WHICH THE DRAWING WAS ORIGINALLY CREATED.

THIS DRAWING TO BE READ IN CONJUNCTION WITH ALL OTHER RELEVANT DRAWINGS, SPECIFICATIONS AND THE PRELIMINARY HEALTH & SAFETY PLAN.

ALL DIMENSIONS ARE IN mm UNLESS NOTED OTHERWISE. DO NOT SCALE DIMENSIONS.

THE CONTRACTOR SHALL CHECK ALL DIMENSIONS PRIOR TO THE COMMENCEMENT OF CONSTRUCTION. ALL DISCREPANCIES SHALL BE REPORTED TO THIS OFFICE IN WRITING.

EXPANSION JOINTS

1. NO PART OF THIS DRAWING MAY BE REPRODUCED OR TRANSMITTED IN ANY FORM OR STORED IN ANY RETRIEVAL SYSTEM OF ANY NATURE WITHOUT THE WRITTEN PERMISSION OF MALONE O'REGAN CONSULTING ENGINEERS AS COPYRIGHT HOLDER EXCEPT AS AGREED FOR USE ON THE PROJECT FOR WHICH THE DRAWING WAS ORIGINALLY ISSUED.
2. THE APPOINTMENT OF THE PROJECT SUPERVISOR DESIGN PROCESS IS THE CLIENT'S RESPONSIBILITY.
3. ALL DIMENSIONS IN METERS UNLESS NOTED OTHERWISE.
4. THE CONTRACTOR SHALL CHECK ALL DIMENSIONS PRIOR TO COMMENCEMENT OF CONSTRUCTION. DISCREPANCIES SHALL BE REPORTED TO THIS OFFICE IN WRITING.
5. THIS DRAWING TO BE READ IN ACCORDANCE WITH ALL RELEVANT ENGINEERS' DRAWINGS AND SPECIFICATIONS.
6. ALL LEVELS IN METERS TO MALIN HEAD O.D.
7. ALL DIMENSIONS & LEVELS ARE TO BE CONFIRMED ON SITE PRIOR TO FABRICATION. ANY DISCREPANCIES SHALL BE REPORTED TO THE ENGINEER IN WRITING.

0	ISSUED FOR TENDER	25.09.2026	IM	LF
REV	DESCRIPTION	DATE	BY	CHK
STATUS	P8-TENDER ISSUED		ACCEPTED	STAGE

3-4 Canada Street,
Waterford,
Co. Waterford
X91V52K
T: +353 51 876 855
E: waterford@mor.ie
W: www.maloneoregan.com

Offices also in:
DUBLIN : T: +353 1 260 2655
GALWAY: T: +353 91 531 069

E: dublin@mor.ie
E: galway@mor.ie

CLIENT
SMARTPLY EUROPE DAC

JOB NAME
T JUNCTION (10080)

DRG. NAME
PROPOSED ROAD WIDENING & DETAILS

JOB REF	SCALE	SHEET	APP	REV.
W26043	AS SHOW	A1	JK	0
DRG. NO.	PROJECT ZONE LEVEL TYPE ORIGINATOR OR DESCRIPTION NUMBER			
	W26043-10080-XXX-DR-MOR-CE-2000			