



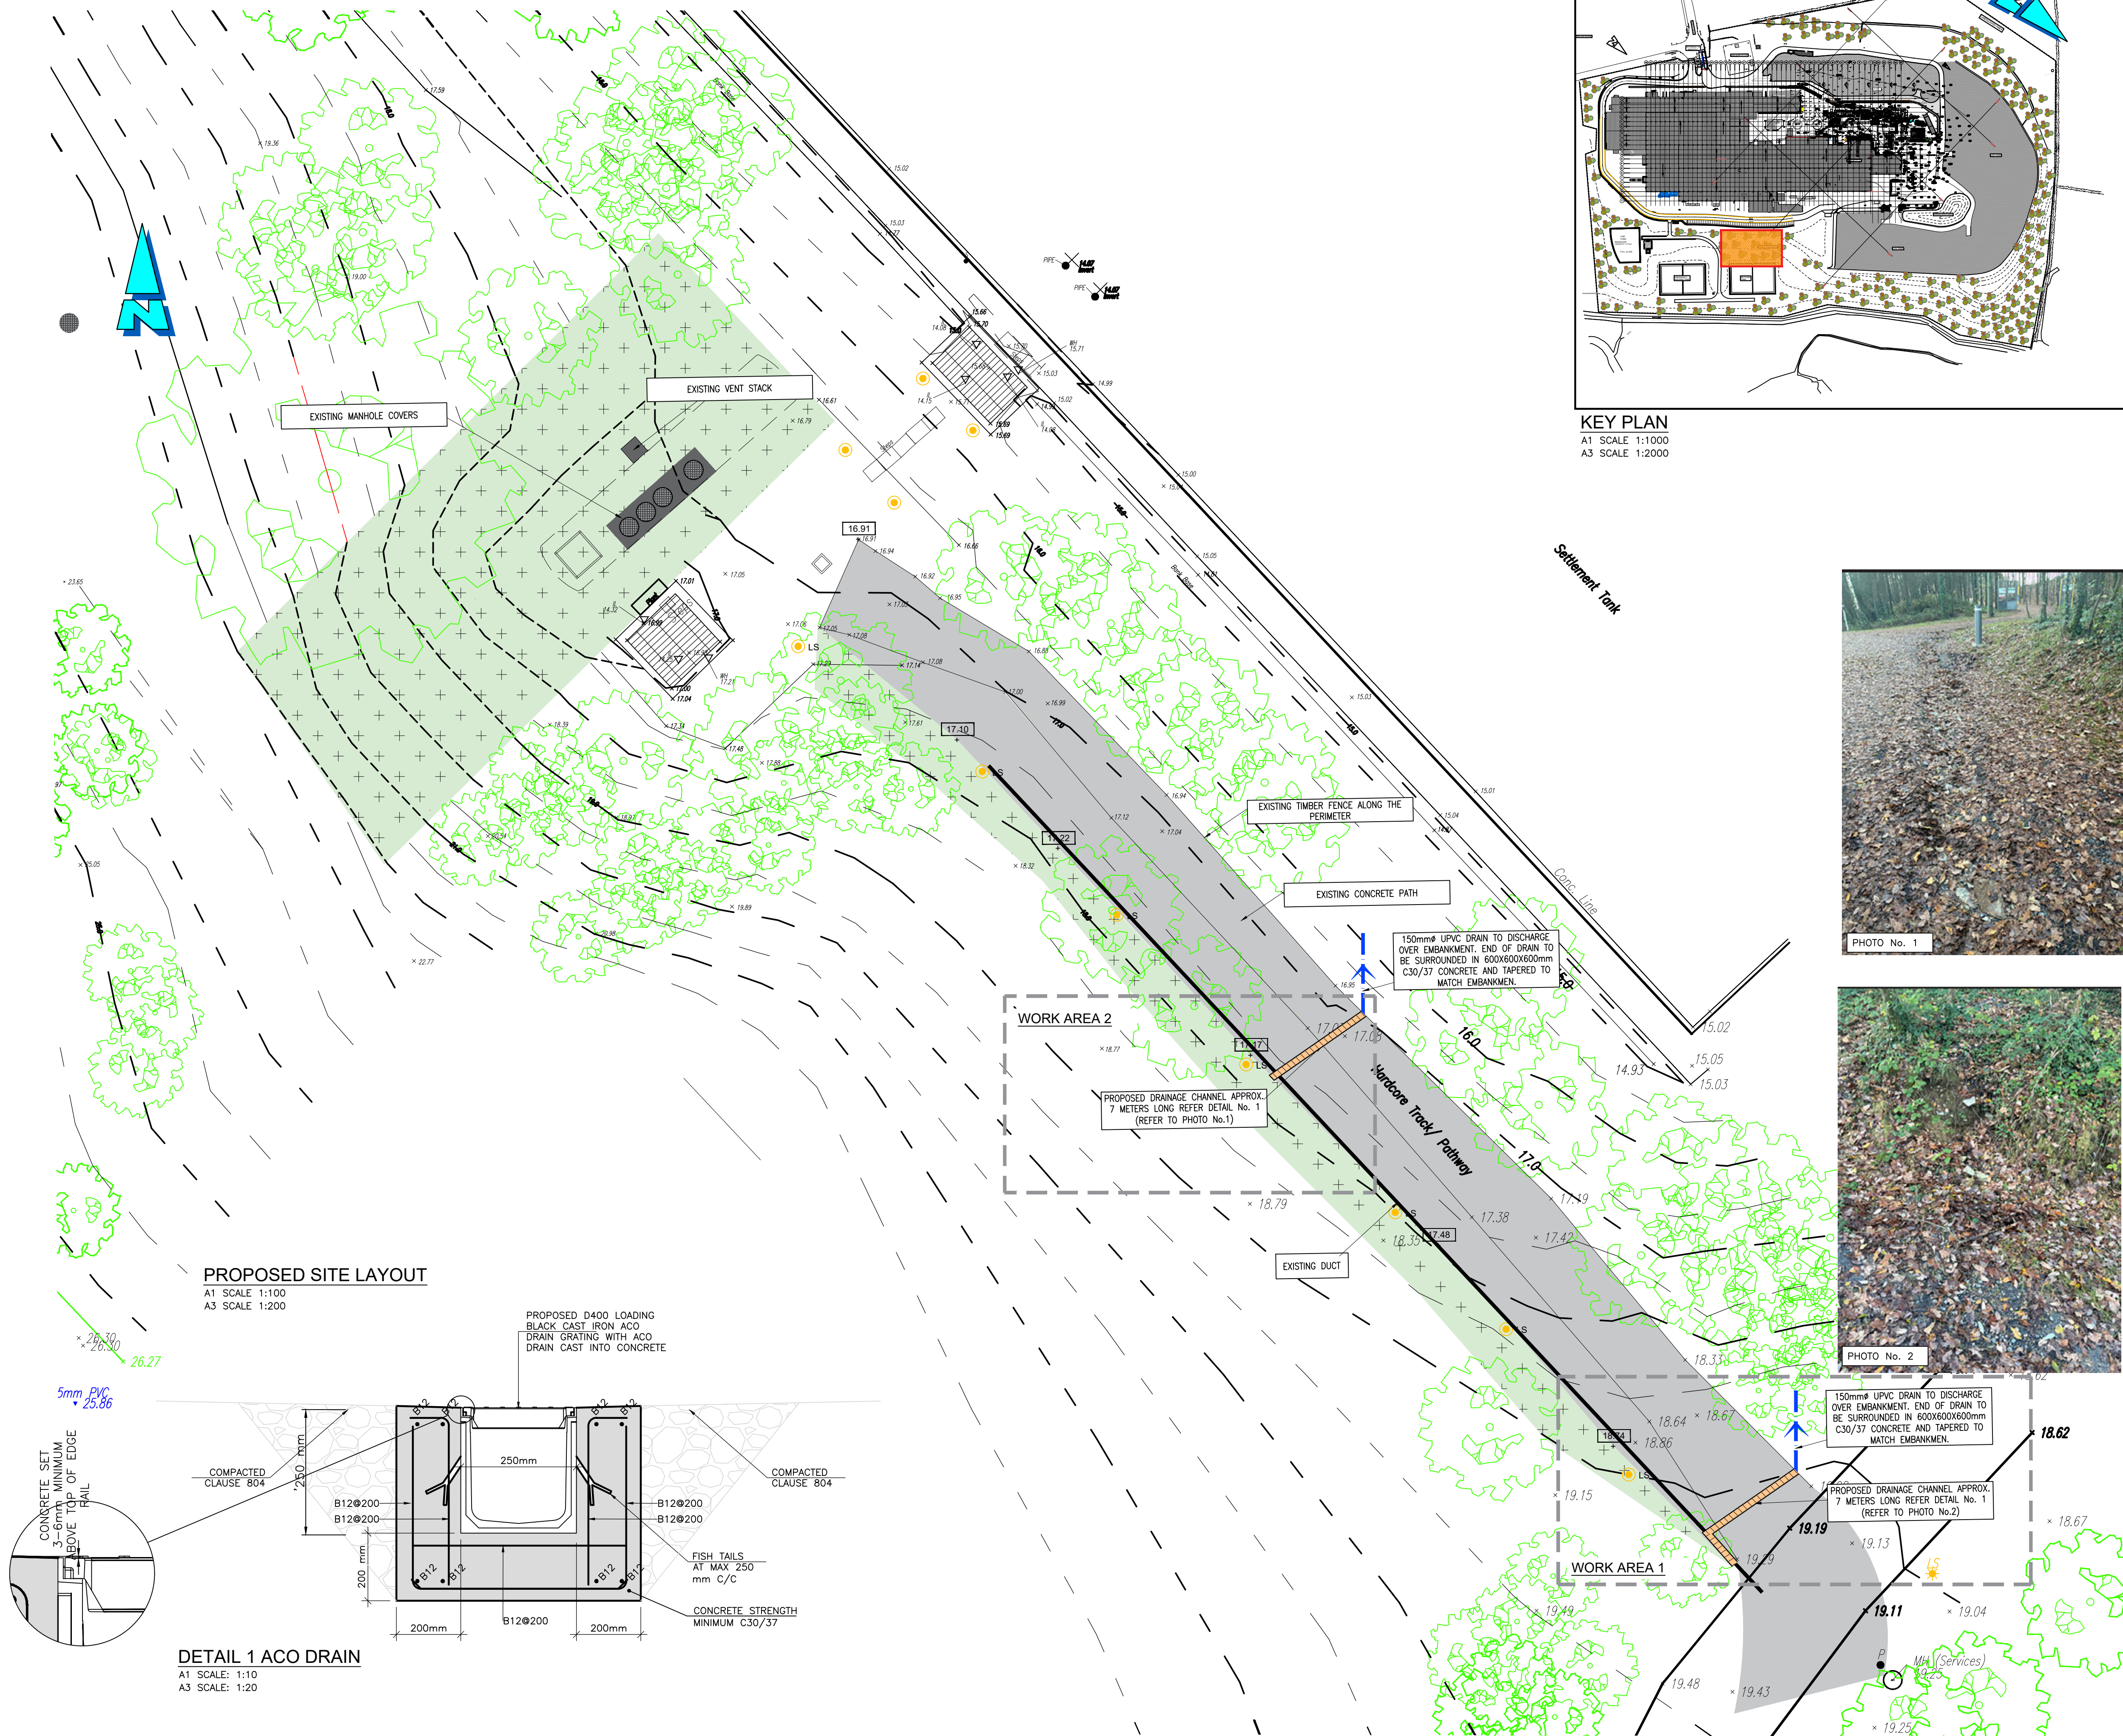


KEY PLAN
A1 SCALE 1:1000
A3 SCALE 1:2000

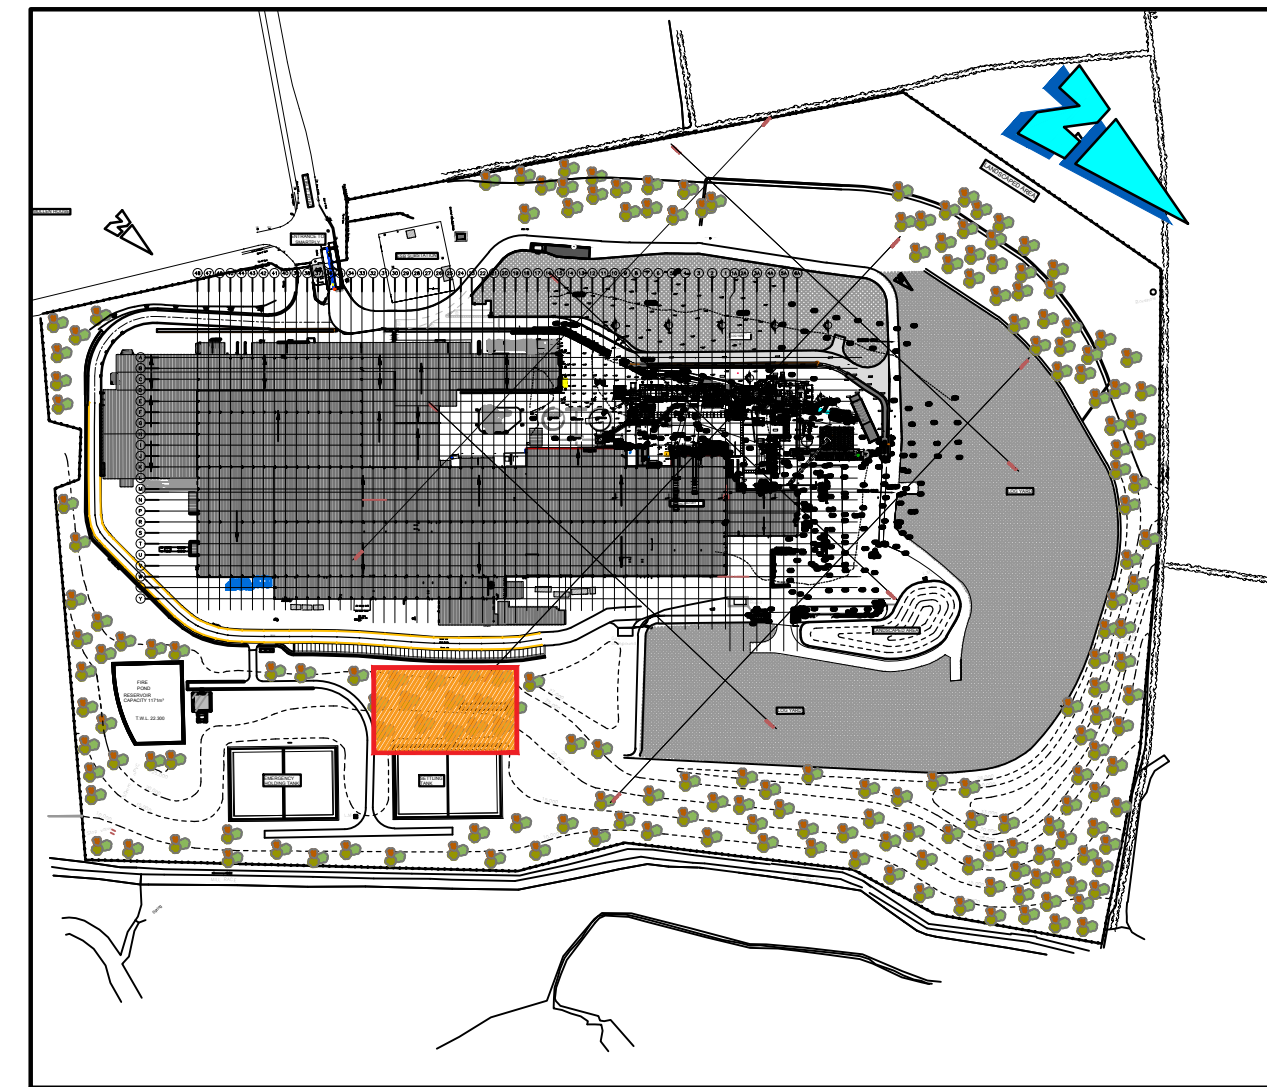

PROPOSED SITE LAYOUT

A1 SCALE 1:100
A3 SCALE 1:200

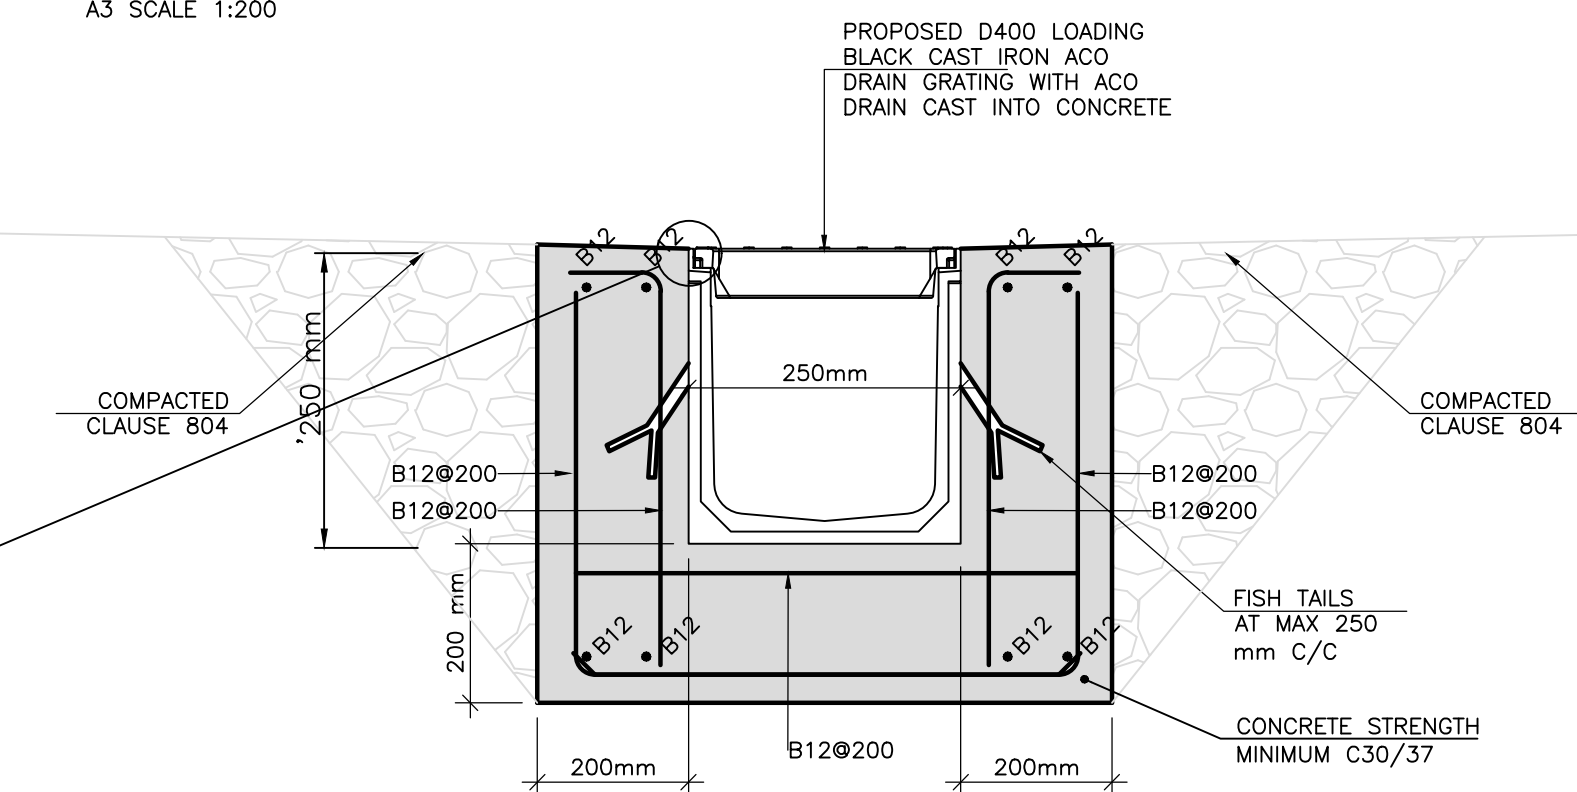

DETAIL 1 ACO DRAIN

A1 SCALE: 1:10
A3 SCALE: 1:20

NO PART OF THIS DRAWING MAY BE REPRODUCED OR TRANSMITTED IN ANY FORM OR STORED IN ANY RETRIEVAL SYSTEM OF ANY NATURE WITHOUT THE WRITTEN PERMISSION OF MALONE O'REGAN CONSULTING ENGINEERS AS COPYRIGHT HOLDER EXCEPT AS AGREED FOR USE ON THE PROJECT FOR WHICH THE DRAWING WAS ORIGINALLY CREATED.

THIS DRAWING TO BE READ IN CONJUNCTION WITH ALL OTHER RELEVANT DRAWINGS, SPECIFICATIONS AND THE PRELIMINARY HEALTH & SAFETY PLAN.

ALL DIMENSIONS ARE IN mm UNLESS NOTED OTHERWISE. DO NOT SCALE DIMENSIONS.

THE CONTRACTOR SHALL CHECK ALL DIMENSIONS PRIOR TO THE COMMENCEMENT OF CONSTRUCTION. ALL DISCREPANCIES SHALL BE REPORTED TO THIS OFFICE IN WRITING.

1. NO PART OF THIS DRAWING MAY BE REPRODUCED OR TRANSMITTED IN ANY FORM OR STORED IN ANY RETRIEVAL SYSTEM OF ANY NATURE WITHOUT THE WRITTEN PERMISSION OF MALONE O'REGAN CONSULTING ENGINEERS AS COPYRIGHT HOLDER EXCEPT AS AGREED FOR USE ON THE PROJECT FOR WHICH THE DRAWING WAS ORIGINALLY ISSUED.
2. THE APPOINTMENT OF THE PROJECT SUPERVISOR DESIGN PROCESS IS THE CLIENT'S RESPONSIBILITY.
3. ALL DIMENSIONS IN mm UNLESS NOTED OTHERWISE.
4. THE CONTRACTOR SHALL CHECK ALL DIMENSIONS PRIOR TO COMMENCEMENT OF CONSTRUCTION. DISCREPANCIES SHALL BE REPORTED TO THIS OFFICE IN WRITING.
5. THIS DRAWING TO BE READ IN ACCORDANCE WITH ALL RELEVANT ENGINEERS' DRAWINGS AND SPECIFICATIONS.
6. ALL LEVELS IN METERS TO MALIN HEAD O.D.
7. ALL DIMENSIONS & LEVELS ARE TO BE CONFIRMED ON SITE PRIOR TO FABRICATION. ANY DISCREPANCIES SHALL BE REPORTED TO THE ENGINEER IN WRITING.

0	ISSUED FOR TENDER	10.09.2026	IM	LF
REV	DESCRIPTION	DATE	BY	CHK
	PURPOSE	ACCEPTANCE		
STATUS	P8 - TENDER ISSUED	X		-

MOR
MALONE O'REGAN
CONSULTING ENGINEERS
3-4 Canada Street,
Waterford,
Co. Waterford
X91V52K
T: +353 51 876 855
E: waterford@mor.ie
W: www.maloneyregan.com
Offices also in:
DUBLIN : T: +353 1 260 2655 E: dublin@mor.ie
GALWAY: T: +353 91 531 069 E: galway@mor.ie

CLIENT
SMARTPLY EUROPE DAC

JOB NAME
PETROL INTERCEPTOR REPLACEMENT

DRG. NAME
PROPOSED DRAIN CHANNEL LAYOUT (10082)

JOB REF	SCALE	SHEET	APP	REV.
W26043	AS SHOW	A1	JK	0

DRG. NO.
W26043-10082-XXX-DR-MOR-CE-2000