



R:\2026\W26043\07 DESIGN AND DRAWINGS\1 MORPR- PRELIMINARY\10087 STORM DRAIN\W26043-XX-XXX-DR-MOR-CE-2000- STORM DRAIN (10087).DWG

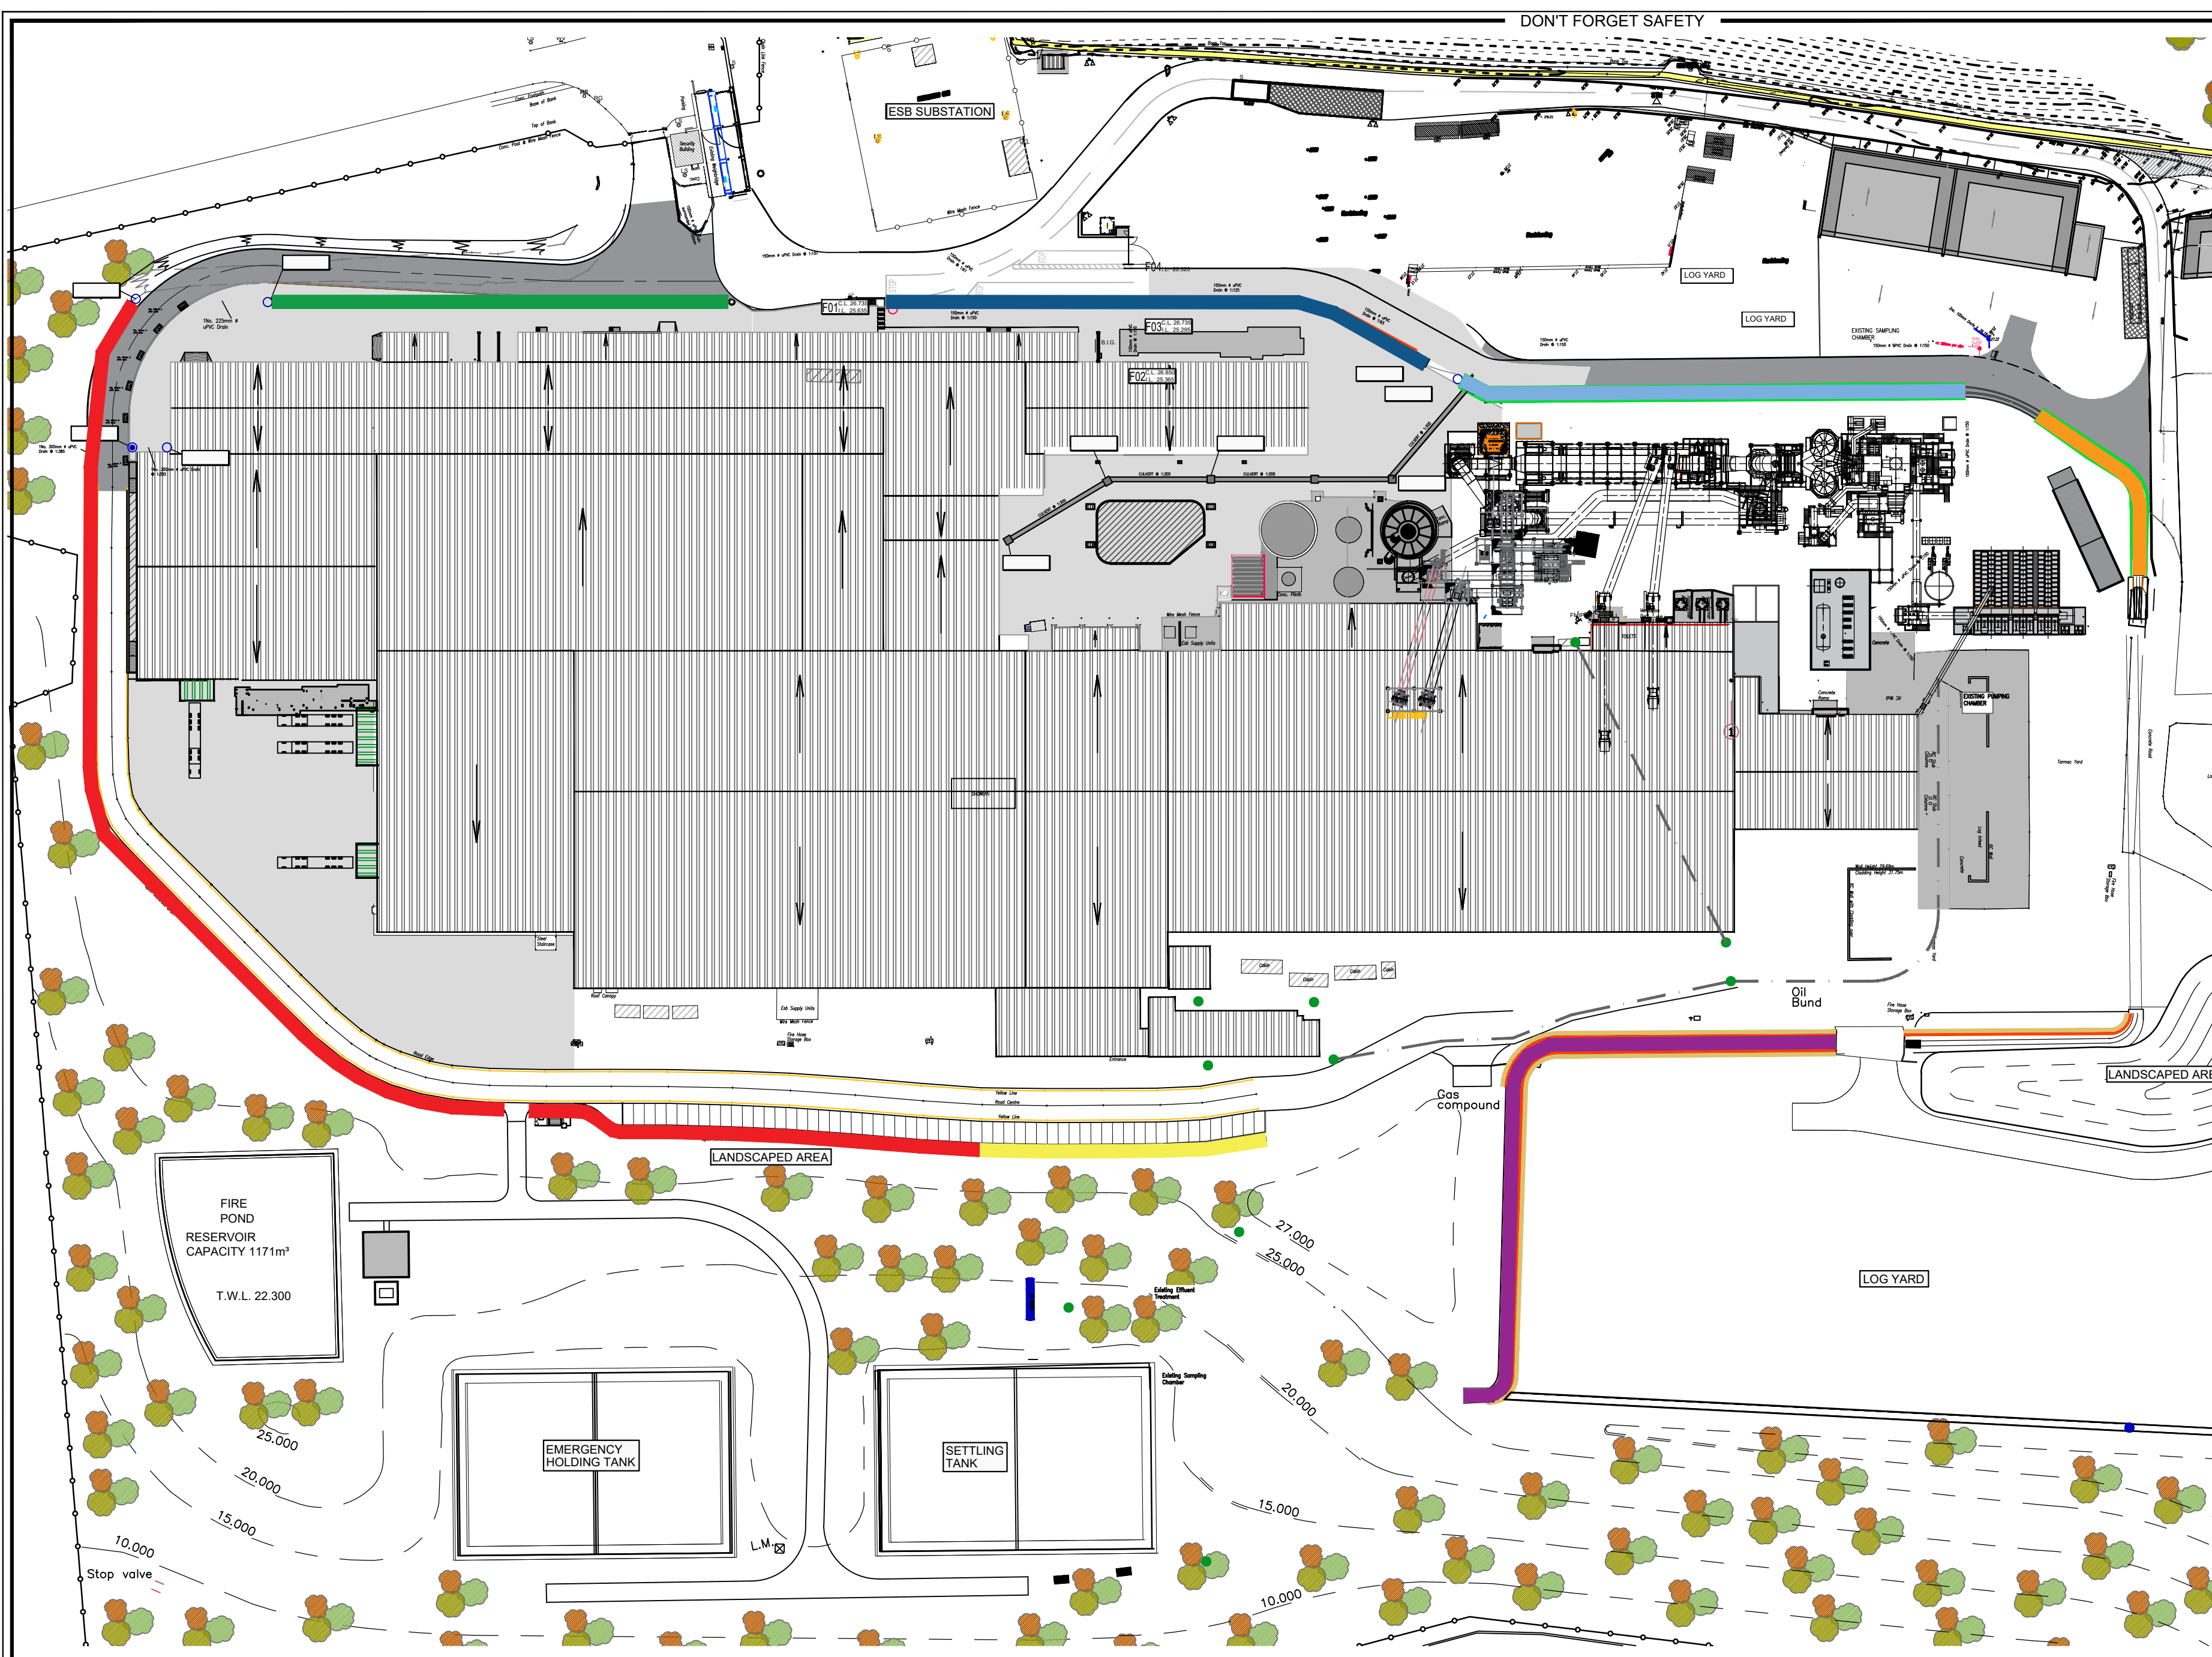

PROPOSED WORK TO EXISTING DRAIN
CHANNEL LAYOUT
A1 SCALE 1:1000
A3 SCALE 1:2000

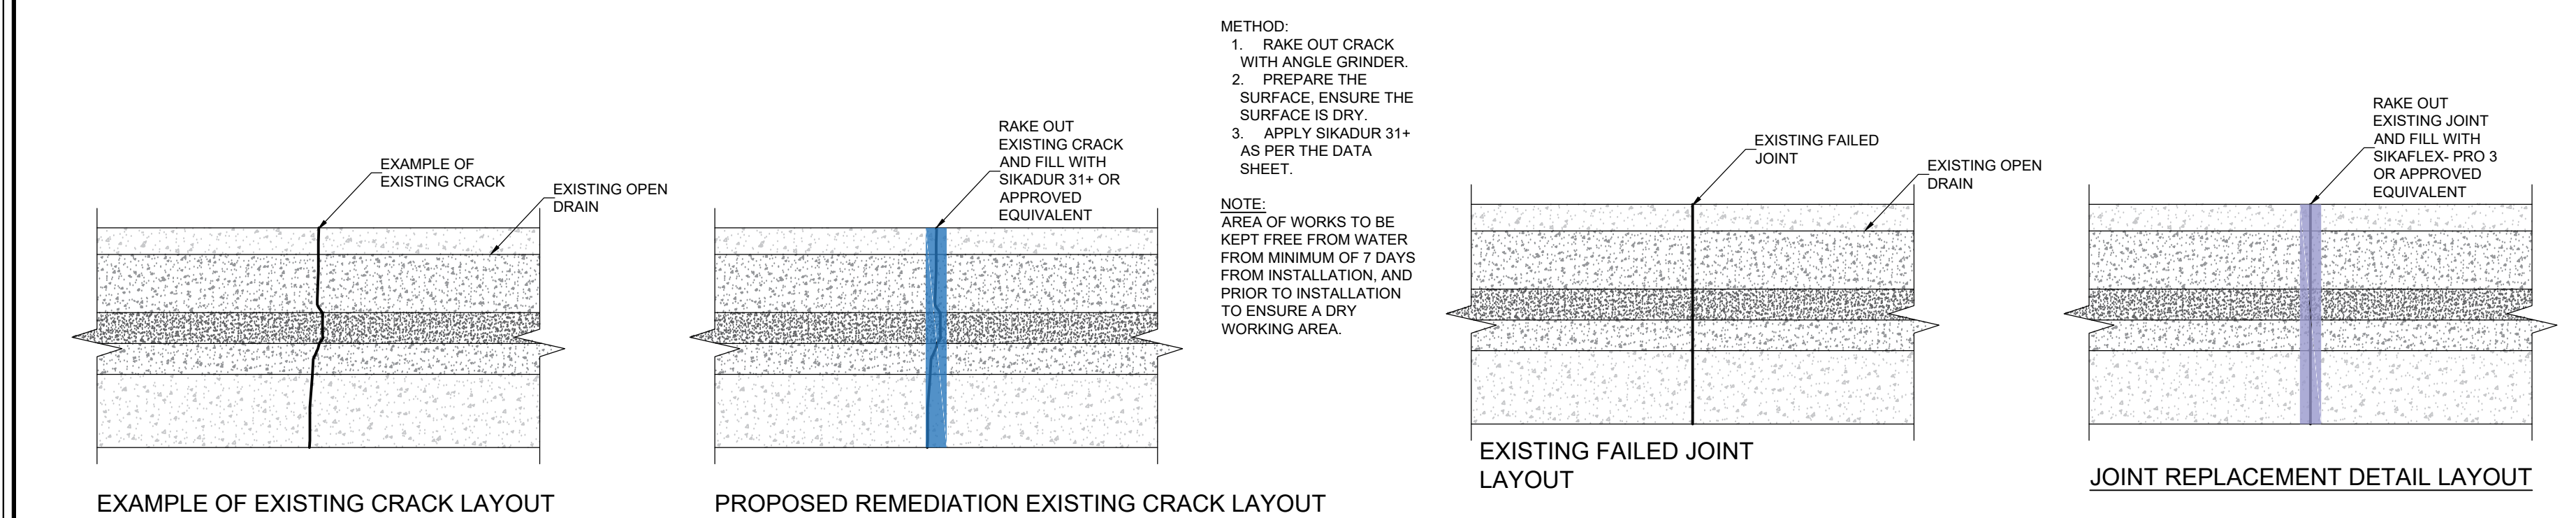

CRACKS REMEDIATION DETAIL
Scale A1 1:25
Scale A3 1:50
NOTE:
THE CONTRACTOR IS TO ALLOW FOR THE REMOVAL & DISPOSAL OF MOSS AND ANY OTHER DEBRIS FOUND WITHIN THE OPEN CHANNEL DURING THE WORKS. CONTRACTOR MUST ENSURE NO FOREIGN MATERIAL FLOWS DOWNSTREAM FROM THE WORKS.

JOINT REPLACEMENT DETAIL
Scale A1 1:25
Scale A3 1:50

- SECTION 1
- SECTION 2
- SECTION 3
- SECTION 4
- SECTION 5
- SECTION 6
- SECTION 7

SCHEDULE OF CRACKS & JOINTS FOR REPAIRS		
SECTION	CRACKS	JOINTS
1	4No	0
2	40No	10No
3	3No	5No
4	2No	15No
5	1No	5No
6	0	5No
7	0	10No
TOTAL	50No	50No



EXAMPLE OF CLEANING REQUIRED



EXAMPLE OF EXISTING CRACK

NO PART OF THIS DRAWING MAY BE REPRODUCED OR TRANSMITTED IN ANY FORM OR STORED IN ANY RETRIEVAL SYSTEM OF ANY NATURE WITHOUT THE WRITTEN PERMISSION OF MALONE O'REGAN CONSULTING ENGINEERS AS COPYRIGHT HOLDER EXCEPT AS AGREED FOR USE ON THE PROJECT FOR WHICH THE DRAWING WAS ORIGINALLY CREATED.

THIS DRAWING TO BE READ IN CONJUNCTION WITH ALL OTHER RELEVANT DRAWINGS, SPECIFICATIONS AND THE PRELIMINARY HEALTH & SAFETY PLAN.

ALL DIMENSIONS ARE IN mm UNLESS NOTED OTHERWISE. DO NOT SCALE DIMENSIONS.

THE CONTRACTOR SHALL CHECK ALL DIMENSIONS PRIOR TO THE COMMENCEMENT OF CONSTRUCTION. ALL DISCREPANCIES SHALL BE REPORTED TO THIS OFFICE IN WRITING.

- NO PART OF THIS DRAWING MAY BE REPRODUCED OR TRANSMITTED IN ANY FORM OR STORED IN ANY RETRIEVAL SYSTEM OF ANY NATURE WITHOUT THE WRITTEN PERMISSION OF MALONE O'REGAN CONSULTING ENGINEERS AS COPYRIGHT HOLDER EXCEPT AS AGREED FOR USE ON THE PROJECT FOR WHICH THE DRAWING WAS ORIGINALLY ISSUED.
- THE APPOINTMENT OF THE PROJECT SUPERVISOR DESIGN PROCESS IS THE CLIENT'S RESPONSIBILITY.
- ALL DIMENSIONS IN mm UNLESS NOTED OTHERWISE.
- THE CONTRACTOR SHALL CHECK ALL DIMENSIONS PRIOR TO COMMENCEMENT OF CONSTRUCTION. DISCREPANCIES SHALL BE REPORTED TO THIS OFFICE IN WRITING.
- THIS DRAWING TO BE READ IN ACCORDANCE WITH ALL RELEVANT ENGINEERS' DRAWINGS AND SPECIFICATIONS.
- ALL LEVELS IN METERS TO MALIN HEAD O.D.
- ALL DIMENSIONS & LEVELS ARE TO BE CONFIRMED ON SITE PRIOR TO FABRICATION. ANY DISCREPANCIES SHALL BE REPORTED TO THE ENGINEER IN WRITING.

0	ISSUED FOR TENDER	25.09.2026	IM	LF
REV	DESCRIPTION	DATE	BY	CHK
STATUS	P8-TENDER ISSUED	X	ACCEPTED	STAGE

MALONE O'REGAN
CONSULTING ENGINEERS

3-4 Canada Street,
Waterford,
Co. Waterford
X91V52K
T: +353 51 876 855
E: waterford@mor.ie
W: www.maloneoregan.com

Offices also in:
DUBLIN : T: +353 1 260 2655
GALWAY: T: +353 91 531 069

E: dublin@mor.ie
E: galway@mor.ie

CLIENT
SMARTPLY EUROPE DAC

JOB NAME
STORM DRAIN (10087)

DRG. NAME
PROPOSED WORK TO EXISTING DRAIN
CHANNEL

JOB REF	SCALE	SHEET	APP	REV.
W26043	AS SHOW	A1	JK	0

DRG. NO.
W26043-10087-XXX-DR-MOR-CE-2000

PROJECT ZONE LEVEL TYPE ORIGINATOR OR DESCRIPTION NUMBER