



GENERAL NOTES

- 1) Do not scale services equipment from this drawing.
- 2) All dimensions should be checked on site.
- 3) Any drawing errors or discrepancies should be brought to the attention of Garry Engineering Consultants at the address shown below.
- 4) Drawing to be read in conjunction with all other drawings and documentation.

NOTES:

THIS DRAWING SHALL BE READ IN CONJUNCTION WITH ALL MECHANICAL, ELECTRICAL,

2. THE MECHANICAL CONTRACTOR SHALL CO-ORDINATE ALL SERVICES FULLY WITH ALL TRADES BEFORE COMMENCING WORK.
3. DO NOT SCALE THIS DRAWING. ALL DIMENSIONS SHALL BE TAKEN ON SITE.
4. THE MECHANICAL CONTRACTOR SHALL BE RESPONSIBLE FOR PROVIDING ALL NECESSARY INFORMATION TO ALLOW PROPER CO-ORDINATION OF ALL SERVICES.

6. EXACT LOCATION OF ALL SERVICES SHALL BE MARKED WITH THE EMPLOYEES REPRESENTATIVE PRIOR TO COMMENCEMENT OF SITE.
7. ALL SERVICES AS SHOWN ON THIS DRAWING SHALL BE INCLUDED IN THE FINAL TENDER PRICE.
8. SWAGE OF ALL EQUIPMENT SHALL BE APPROVED BY CLIENT, ARCHITECT AND BUILDING SERVICES ENGINEER PRIOR TO ORDERING.
9. ALL DIMENSIONS IN MILLIMETRES UNLESS STATED OTHERWISE.

LEGEND:




EXISTING BENCH MOUNTED 2-WAY GAS COCK

EXISTING GAS CONNECTION

EXISTING GAS EMERGENCY KNOCK OUT POINT

— X — EXISTING PIPED SERVICE TO BE DISCONNECTED & REMOVED



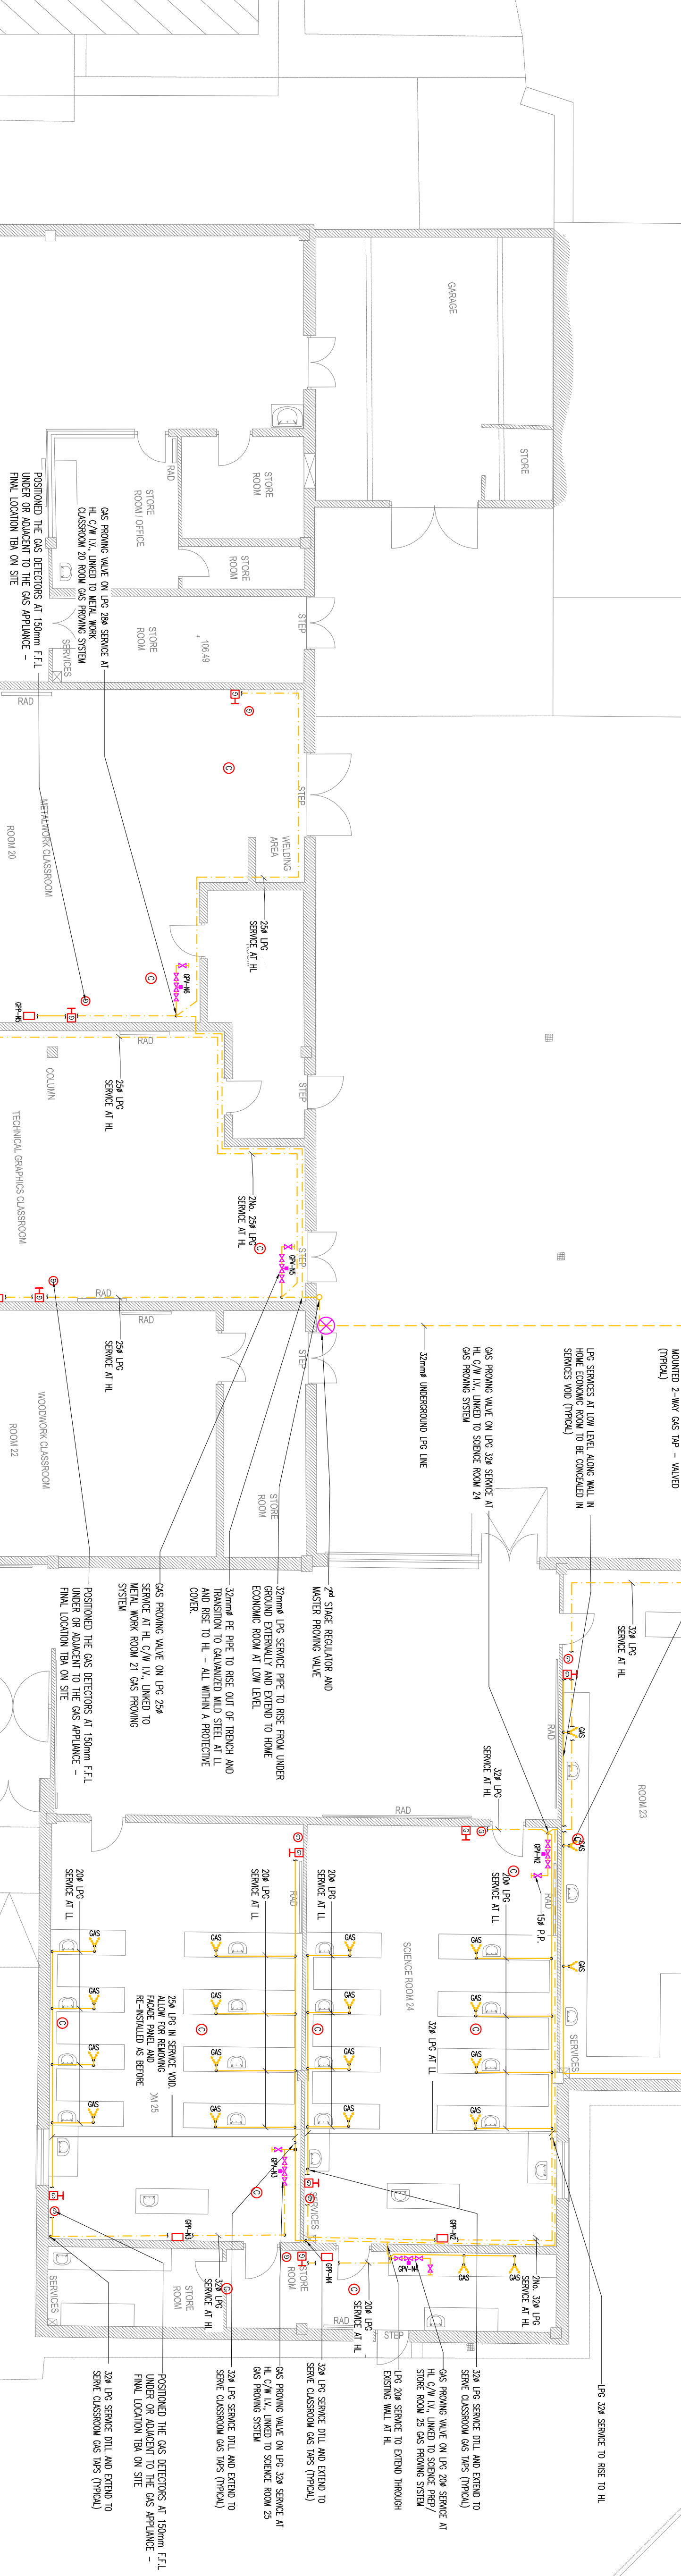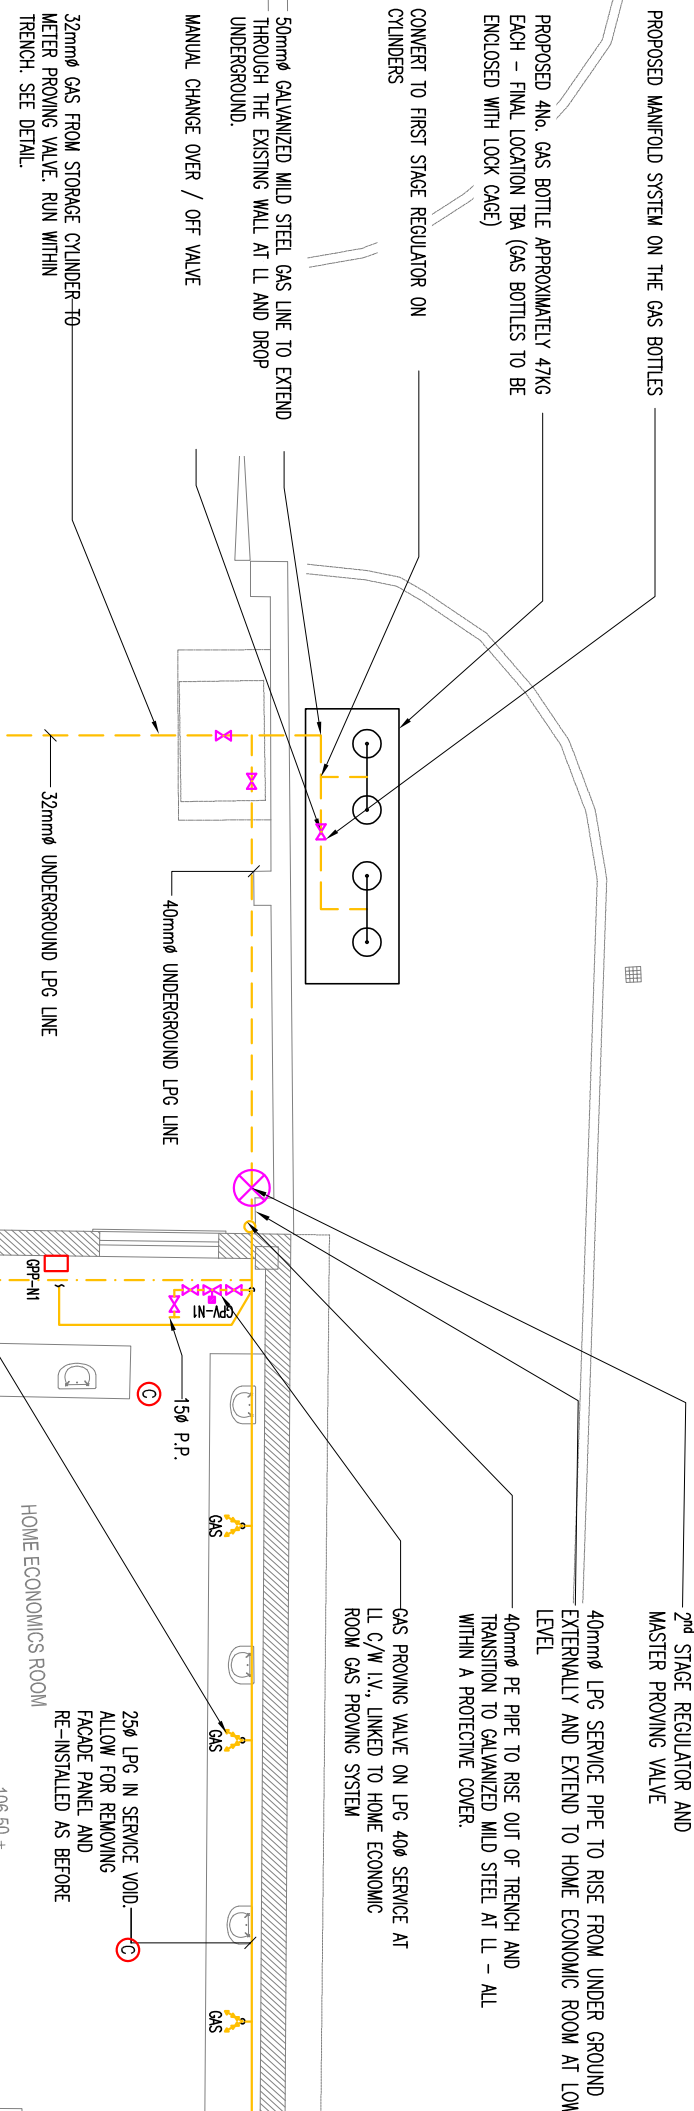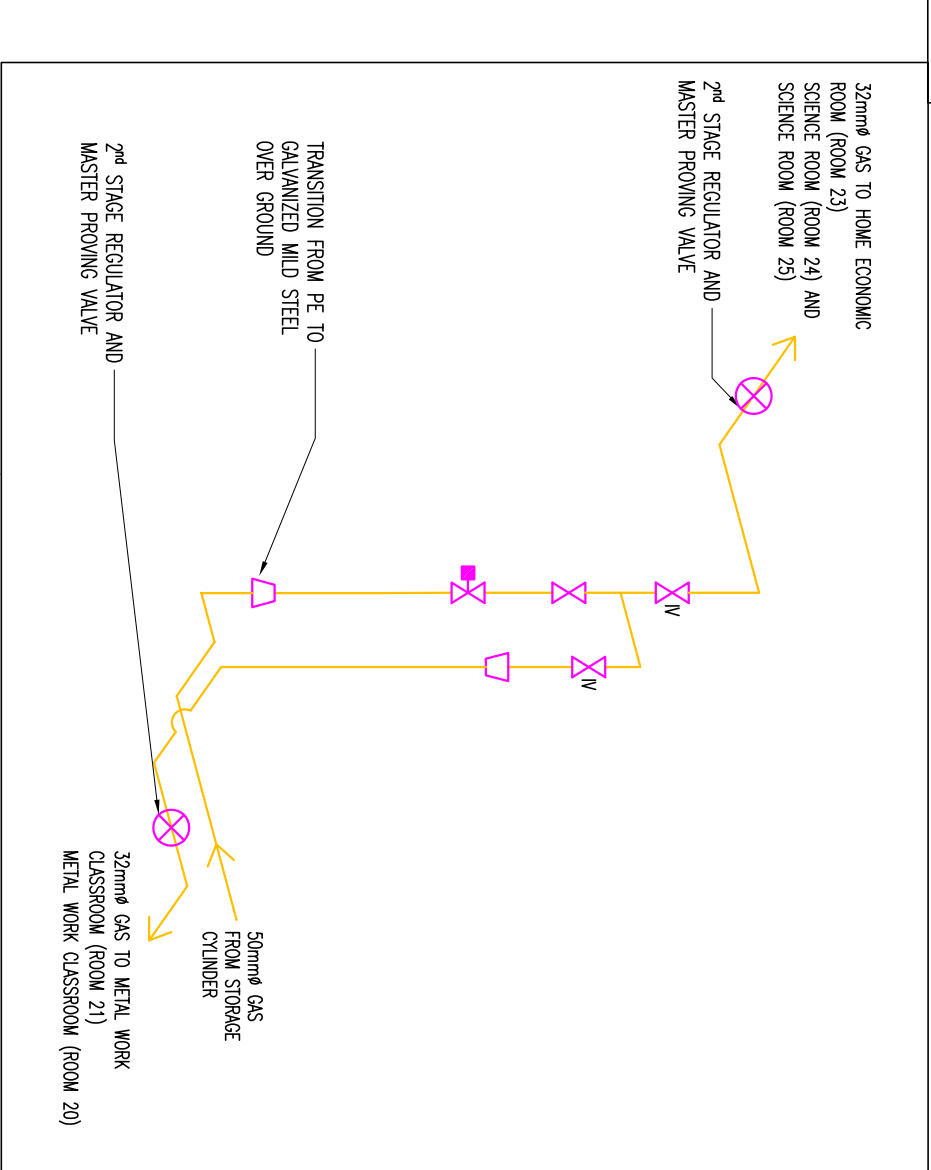

GENERAL NOTES

- 1) Do not scale services equipment from this drawing.
- 2) All dimensions should be checked on site.
- 3) Any drawing errors or discrepancies should be brought to the attention of the design team immediately.
- 4) Drawing to be read in conjunction with all other drawings and documentation.

NOTES

1. THIS DRAWING SHALL BE READ IN CONJUNCTION WITH ALL MECHANICAL, ELECTRICAL, HEATING, VENTILATION AND AIR CONDITIONING (HVAC) DRAWINGS & SPECIFICATIONS.
2. THE MECHANICAL CONTRACTOR SHALL CO-ORDINATE ALL SERVICES WITH ALL TRADES & SERVICES ON SITE.
3. DO NOT SCALE THIS DRAWING. ALL DIMENSIONS SHALL BE TAKEN ON SITE.
4. THE MECHANICAL CONTRACTOR SHALL BE RESPONSIBLE FOR PROVIDING ALL NECESSARY INFORMATION TO ALLOW PROPER CO-ORDINATION OF ALL SERVICES.
5. EXTRA COSTS INCURRED DUE TO THE CO-ORDINATION DEFECTS NOT BEING COMPLETED WILL BE THE RESPONSIBILITY OF THE CONTRACTOR.
6. EXACT LOCATION OF ALL SERVICES SHALL BE AGREED WITH THE EMPLOYER REPRESENTATIVE PRIOR TO COMMENCEMENT ON SITE.
7. ALL SERVICES AS SHOWN ON THIS DRAWING SHALL BE INCLUDED IN THE FINAL TENDER PRICE.
8. SERVICES SHALL BE PROVIDED BY CLIENT, ARCHITECT AND BUILDING SERVICES ENGINEER PRIOR TO ORDERING.
9. ALL DIMENSIONS IN MILLIMETRES UNLESS STATED OTHERWISE.

GAS SERVICES NOTES:

1. GAS INSTALLATION TO BE INSTALLED IN ACCORDANCE WITH BS5020:2010.
2. THE MECHANICAL CONTRACTOR SHALL ALLOW FOR FINAL CONNECTION TO ALL APPLIANCES.
3. ALL ABOVE GROUND GAS PIPING SHALL BE GALV STEEL & FINISHED IN TWO COATS OF EPOXY PAINT.
4. WHERE GAS PIPES RUN IN VOIDS, THE PIPE SECTION SHOULD BE CONTINUOUS THROUGHOUT ITS ENTIRE LENGTH WITHIN THE VOID OR WELDED THROUGHOUT (NO JOINTS).
11. FINAL LOCATION OF ALL CONNECTIONS TO EXISTING SYSTEMS TO BE AGREED ON SITE PRIOR TO COMMENCEMENT OF WORK.
12. BUILDING SERVICES ENGINEER SHALL BE RESPONSIBLE FOR PROVIDING ALL NECESSARY INFORMATION TO ALLOW PROPER CO-ORDINATION OF ALL SERVICES.
13. ALLOW FOR REMOVING EXISTING PIPING AT WORKPOINTS TO INSTALL THE NEW PIPING OF EXISTING PIPE SERVICES - TYPICAL.

LEGEND:

- 1. GAS PIPING W/ VALVE
- 2. ISOLATION VALVE
- 3. GAS PIPING PANEL (NOT PERMITTED) C/W INTERNAL
- 4. GAS PIPING PANEL (NOT PERMITTED) C/W EXTERNAL
- 5. GAS EMERGENCY KNOCK OUT POINT
- 6. GAS CONNECTION
- 7. GAS SERVICE AT LOW LEVEL
- 8. GAS SERVICE UNDERGROUND/UNDERFLOOR
- 9. GAS SERVICE AT HIGH LEVEL




Project title:
**Coltiste Mhuire Co-Ed,
Castlemeadows, Thurles, Co.
Tipperary - Gas Upgrade Works**

Drawing title:
**Proposed Site Gas Services
Layout**

Scale:
1:100 @A1

Architect:
0850 Volume A.3.3 - M101

