

GENERAL NOTES:

ALL LEVELS RELATE TO MALIN HEAD ORDINANCE DATUM


DO NOT SCALE THIS DRAWING - USE FIGURED DIMENSIONS ONLY.

-THIS DRAWING WAS REPRODUCED FROM AN ORDNANCE SURVEY MAP. MALACHI CULLEN CONSULTING ENGINEERS LTD
OSI LICENCE NUMBER - CYAL50486452
© ORDNANCE SURVEY IRELAND/GOVERNMENT OF IRELAND.


DO NOT SCALE: CONSULTOR TO CHECK ALL DIMENSIONS AND REPORT ANY OMISSIONS OR ERRORS TO MUCE

90000

SIGHTLINES 90 x 2.4

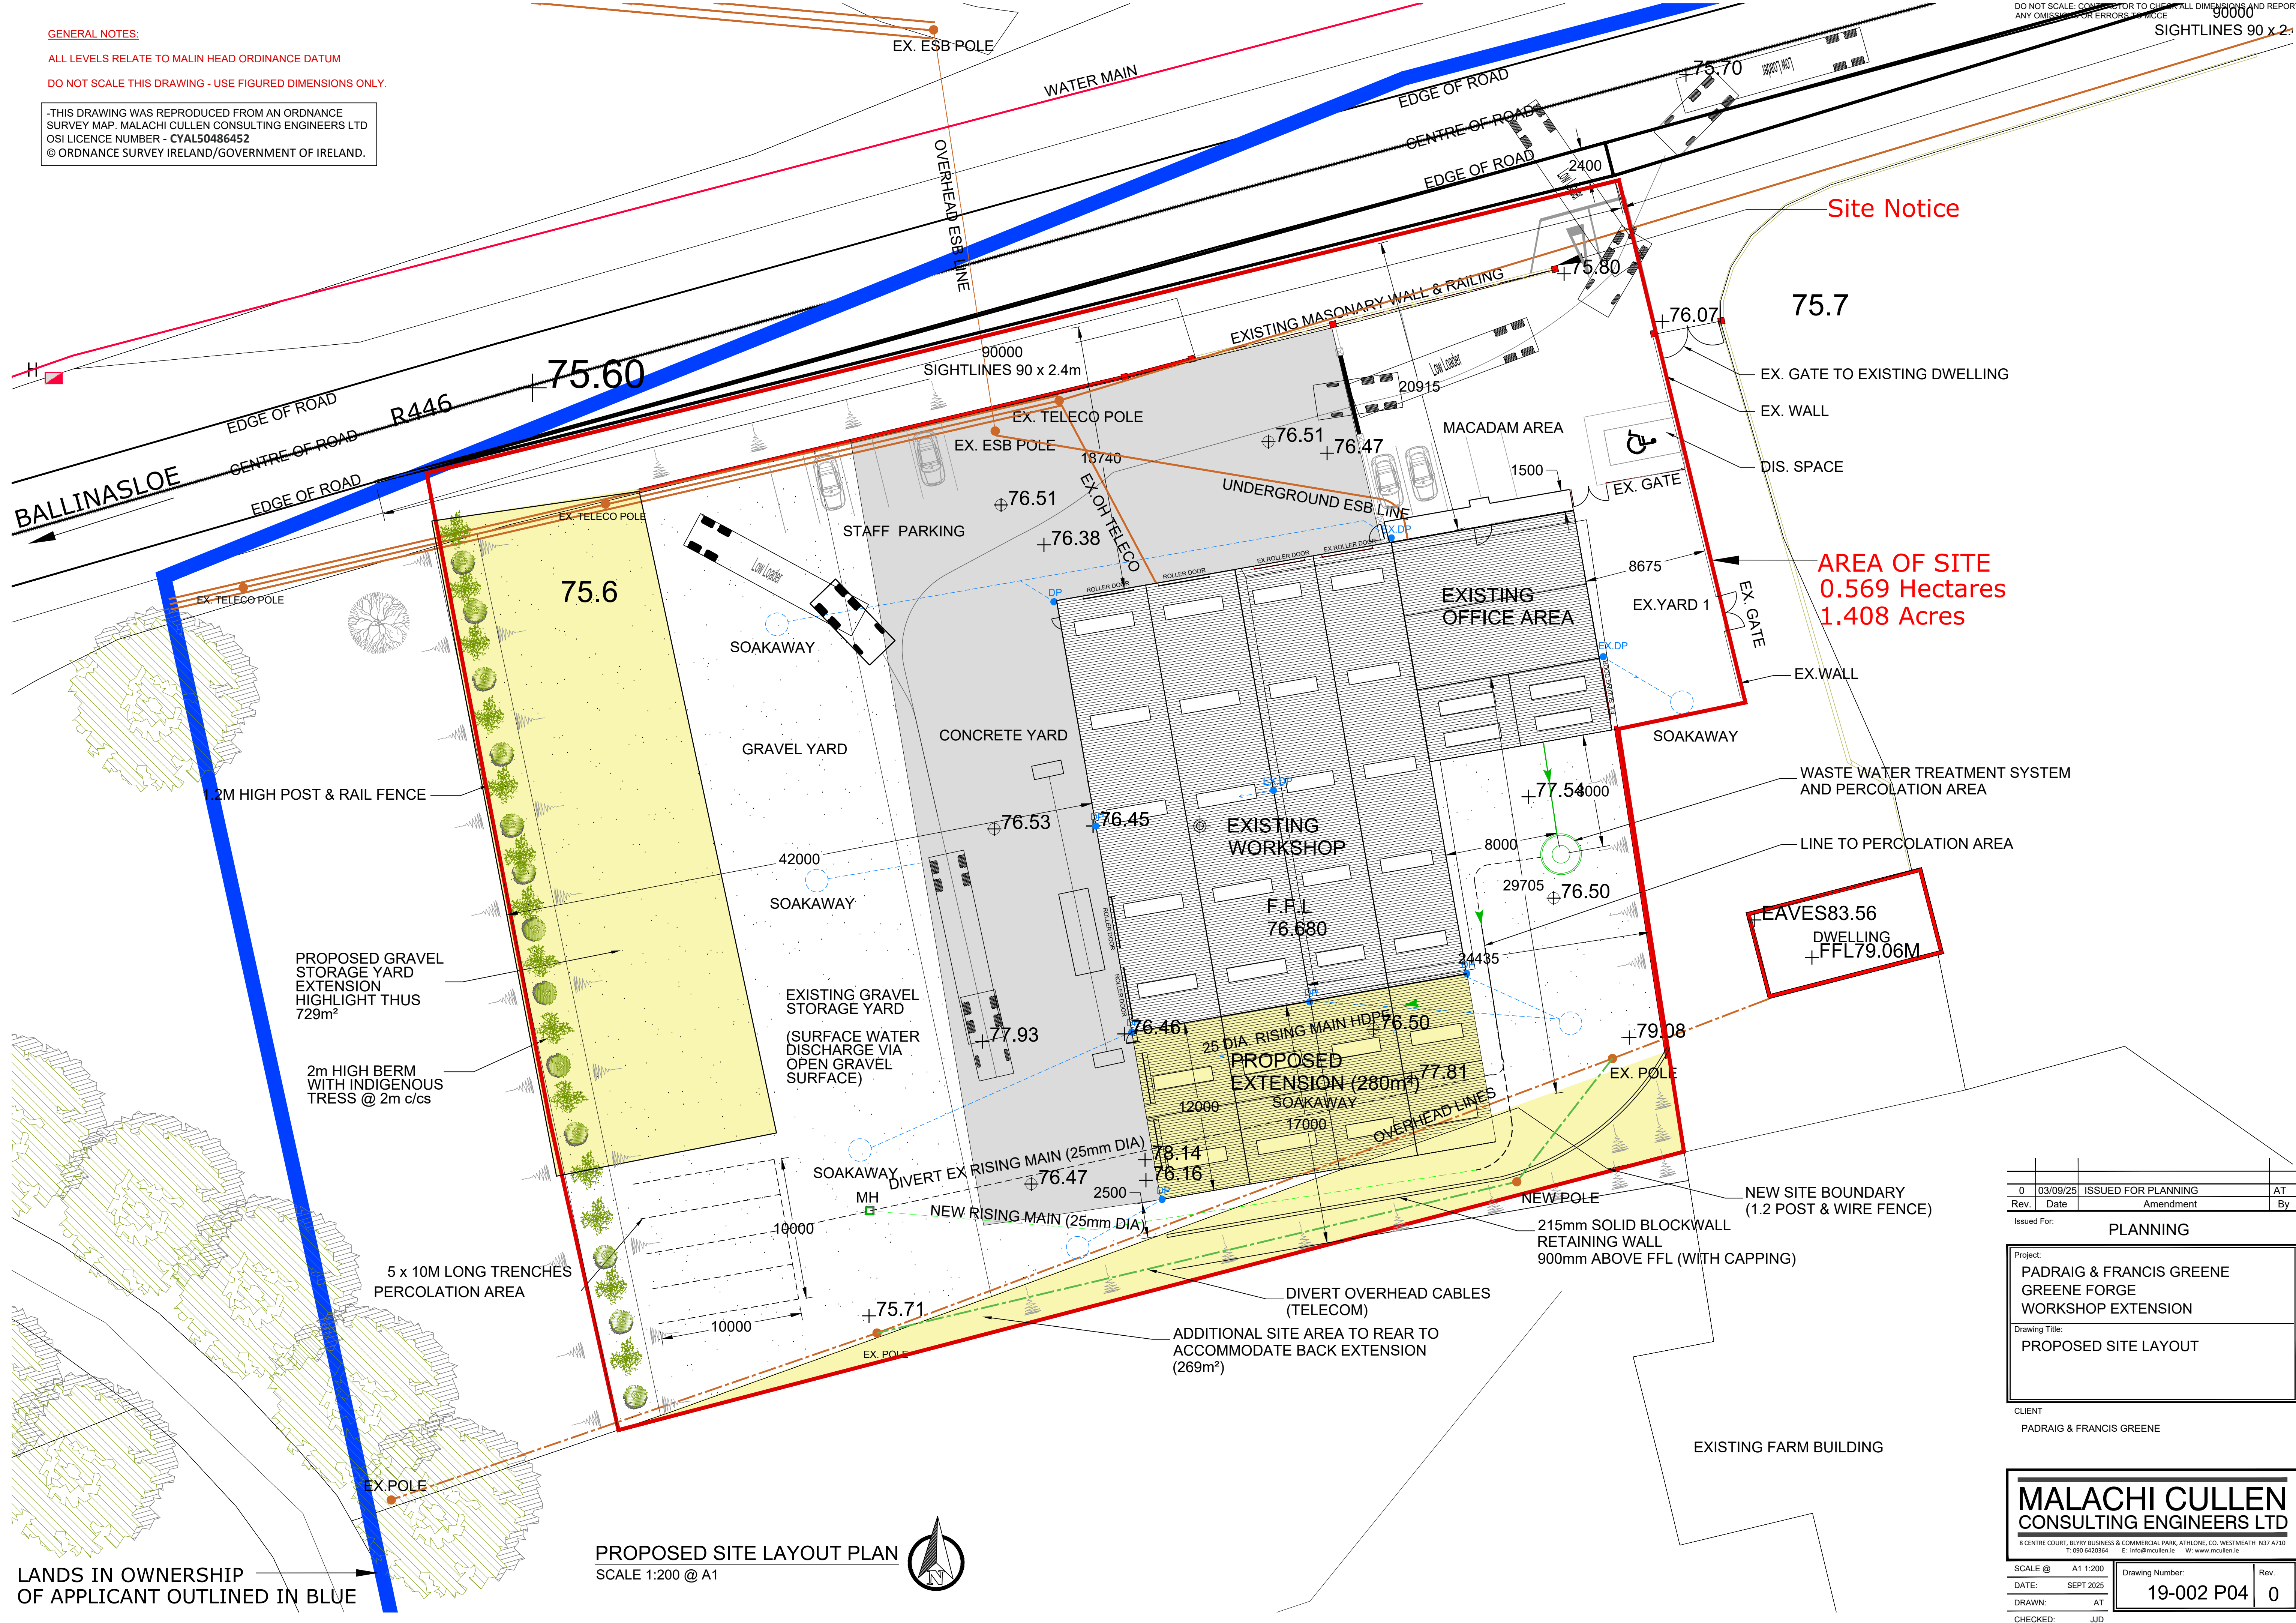

PROPOSED SITE LAYOUT PLAN
SCALE 1:200 @ A1

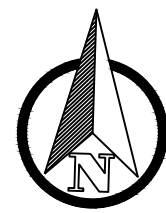

LANDS IN OWNERSHIP
OF APPLICANT OUTLINED IN BLUE

Site Notice

AREA OF SITE
0.569 Hectares
1.408 Acres

LEAVES 83.56
DWELLING
+FFL 79.06M

0	03/09/25	ISSUED FOR PLANNING	AT
Rev.	Date	Amendment	By

Issued For: PLANNING

Project:	PADRAIG & FRANCIS GREENE GREENE FORGE WORKSHOP EXTENSION
Drawing Title:	PROPOSED SITE LAYOUT

CLIENT
PADRAIG & FRANCIS GREENE

MALACHI CULLEN
CONSULTING ENGINEERS LTD
8 CENTRE COURT, BLVD BUSINESS & COMMERCIAL PARK, ATHLONE, CO. WESTMEATH N37 A71D
T: 090 5420364 E: info@mcullen.ie W: www.mcullen.ie

SCALE @	A1 1:200	Drawing Number:	19-002 P04	Rev.	0
DATE:	SEPT 2025	DRAWN:	AT	CHECKED:	JJD