


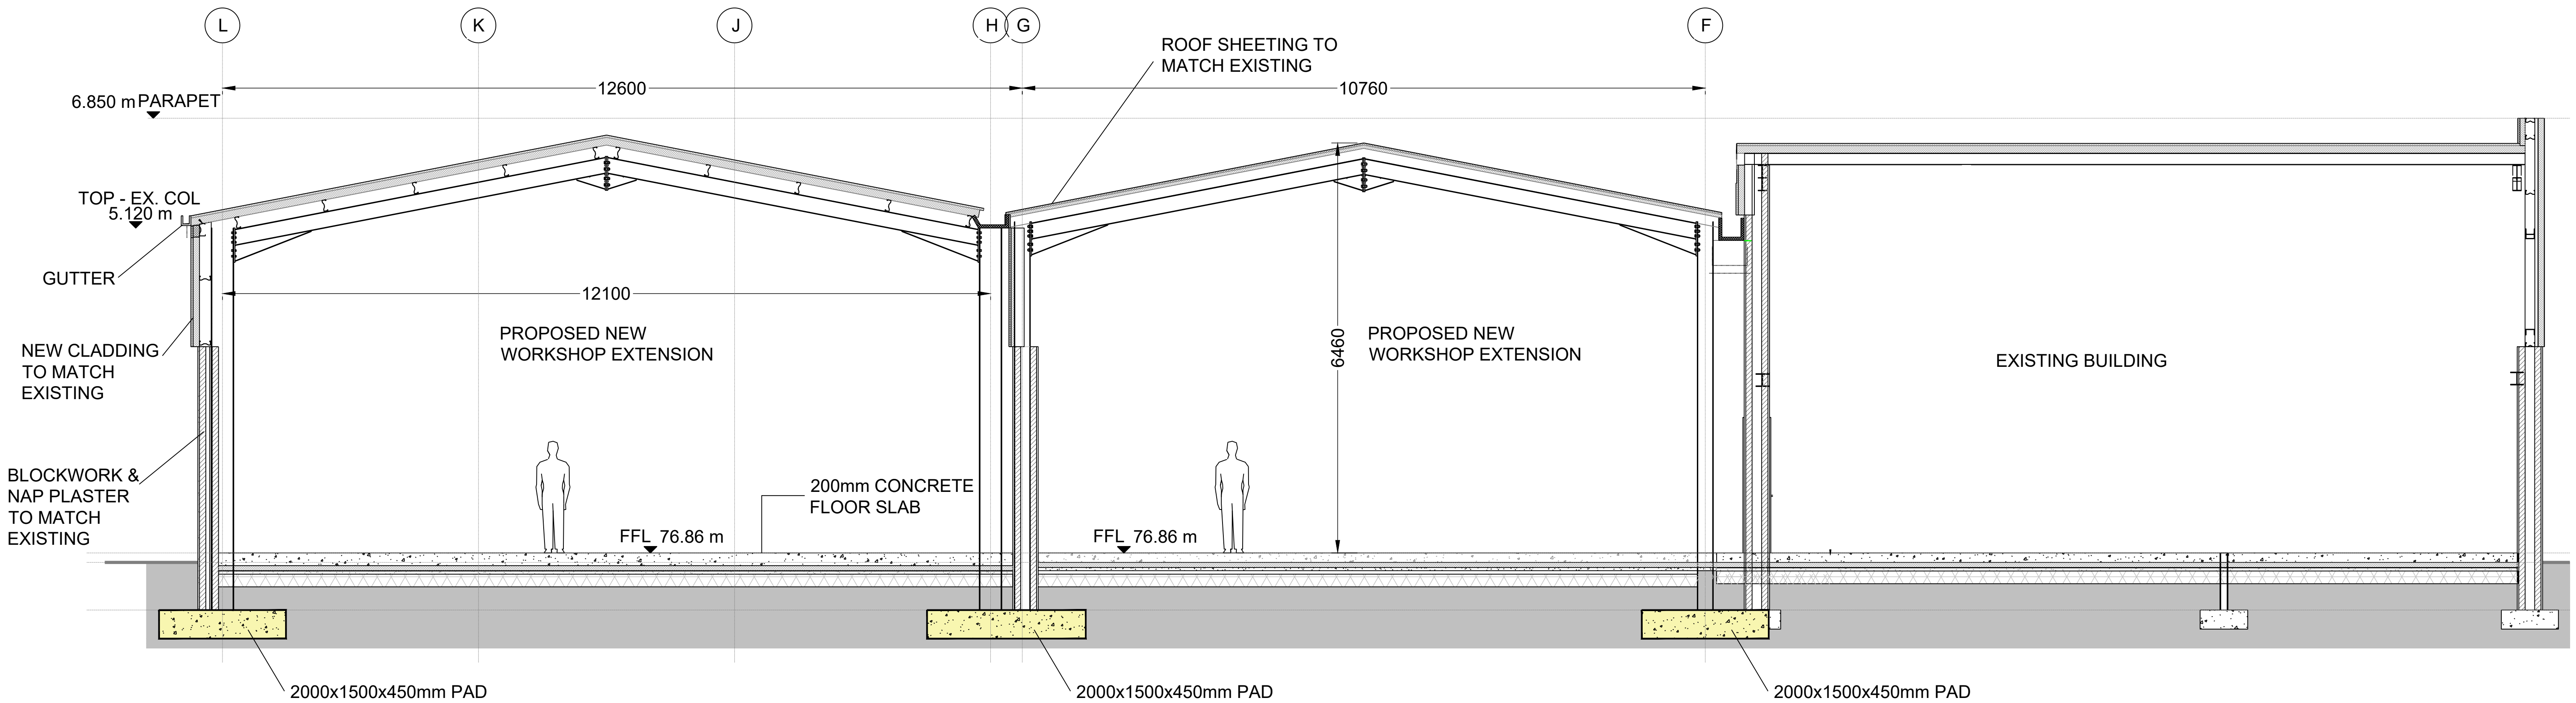

SECTION A-A
SCALE 1:50 @ A1

Rev.	Date	Amendment	By
0	03/09/25	ISSUED FOR PLANNING	AT

Issued For: PLANNING

Project:	
PADRAIG & FRANCIS GREENE GREENE FORGE WORKSHOP EXTENSION	
Drawing Title:	
PROPOSED SECTION	

CLIENT
PADRAIG & FRANCIS GREENE

MALACHI CULLEN
CONSULTING ENGINEERS LTD
8 CENTRE COURT, BLYRY BUSINESS & COMMERCIAL PARK, ATHLONE, CO. WESTMEATH N37 A71D
T: 090 5420364 E: info@mcullen.ie W: www.mcullen.ie

SCALE @	A1 1:50	Drawing Number:	Rev.
DATE:	SEPT 2025	19-002 P08	0
DRAWN:	AT		
CHECKED:	JJD		