


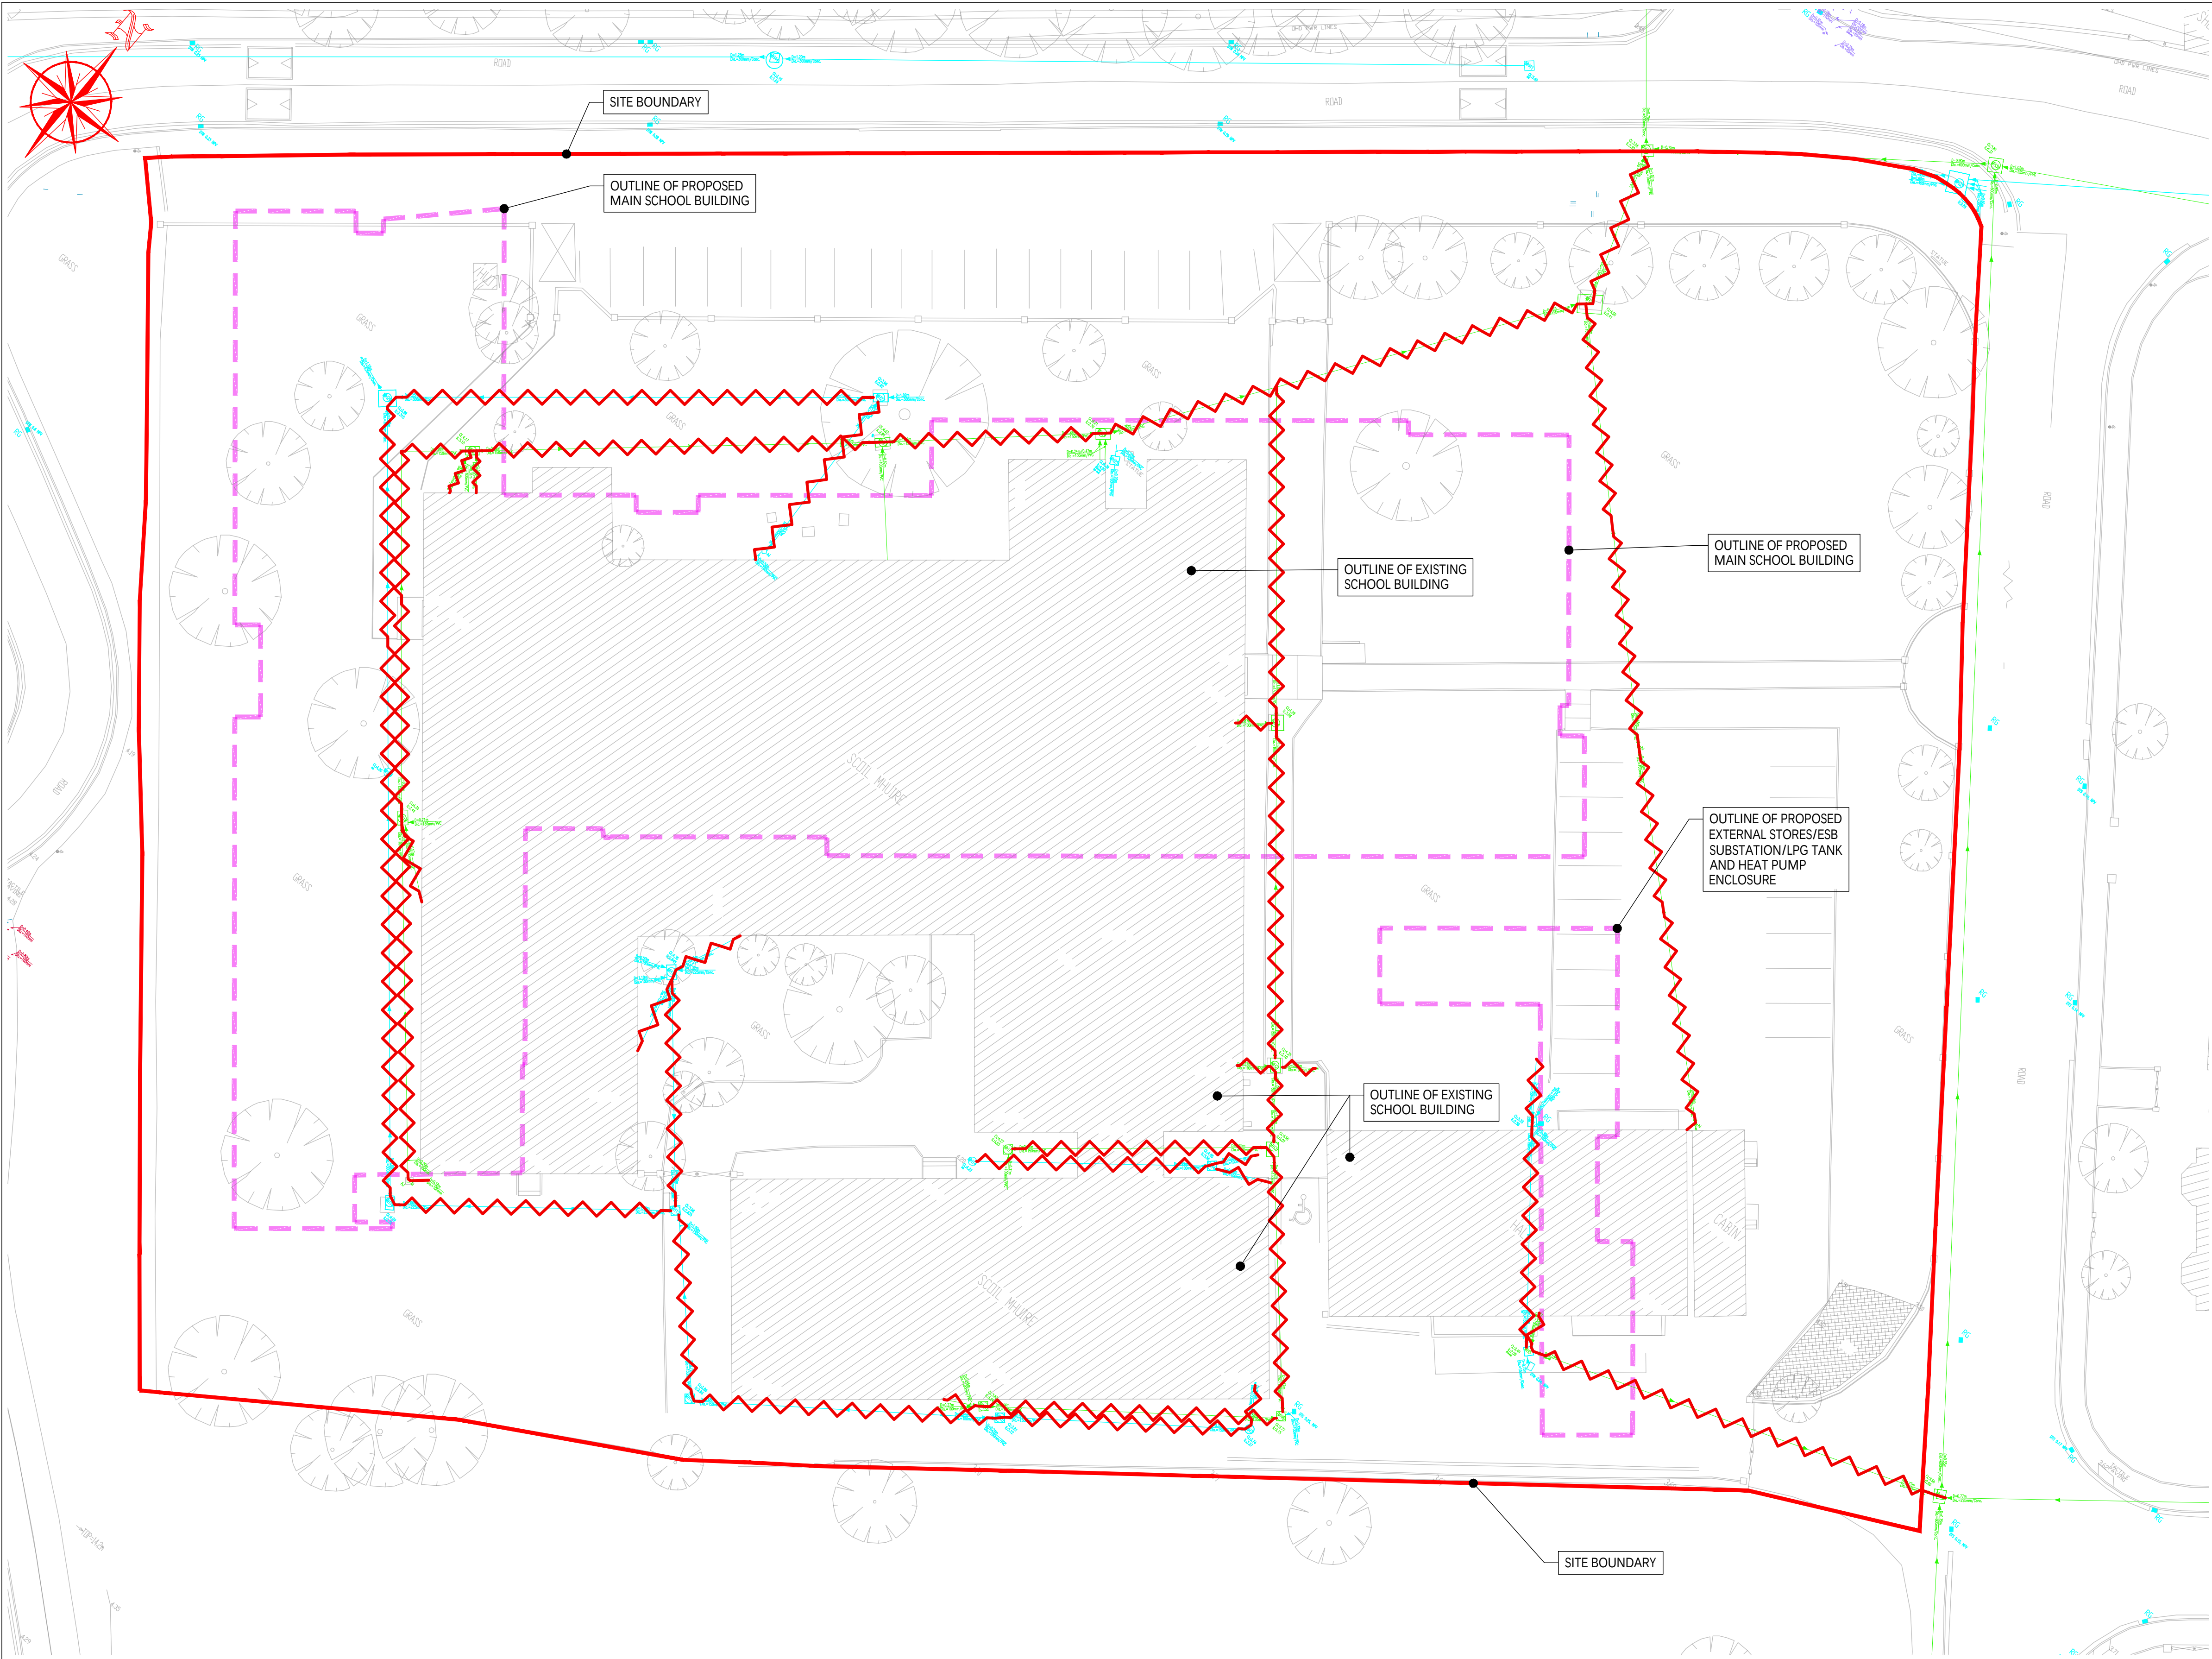

LEGEND:

- THE EXISTING UTILITY TO BE DECOMMISSIONED AND COMPLETELY REMOVED FROM THE SITE.
- SHOWS THE FOOTPRINT OF THE EXISTING SCHOOL BUILDING.
- OUTLINE OF PROPOSED MAIN SCHOOL BUILDING & EXTERNAL STORES/ESB SUBSTATION/LPG TANK AND HEAT PUMP ENCLOSURE
- SITE BOUNDARY

EXISTING UNDERGROUND UTILITY SERVICES LEGEND:			
DESCRIPTION	COLOUR	TRACED SERVICES	INFERRED SERVICES
Foul Water Sewer	GREEN		
Surface/Storm Water Sewer	CYAN		
Combined Sewer	BROWN		
Foul Sewer/Water Manhole	GREEN		
Surface/Storm Water Manhole	CYAN		
Foul Sewer/Water Gully	GREEN		
Surface/Storm Water Gully	CYAN		

EXISTING UNDERGROUND DRAINAGE AND UTILITY SERVICES – DECOMMISSIONING LAYOUT

SCALE 1:250

- THIS DRAWING TO BE READ IN CONJUNCTION WITH ALL OTHER RELEVANT DESIGN TEAM DRAWINGS AND SPECIFICATIONS.
- FOR SETTING OUT REFER TO ARCHITECT'S DRAWINGS. DO NOT SCALE THIS DRAWING. USE FIGURED DIMENSIONS ONLY.
- NO PART OF THIS DOCUMENT MAY BE REPRODUCED OR TRANSMITTED IN ANY FORM OR STORED IN ANY RETRIEVAL SYSTEM OF ANY NATURE WITHOUT THE WRITTEN PERMISSION OF O'CONNOR SUTTON CRONIN AS COPYRIGHT HOLDER EXCEPT AS AGREED FOR USE ON THE PROJECT FOR WHICH THE DOCUMENT WAS ORIGINALLY ISSUED.

Rev No.	Date	Revision Note	Drn by	Chkd by
C01	22/07/25	ISSUED FOR TENDER	MA	AB

Rev No.	Date	Revision Note	Drn by	Chkd by



OCSC
O'CONNOR · SUTTON · CRONIN
MULTIDISCIPLINARY CONSULTING ENGINEERS
Civil / Structural / Environmental / Mechanical / Electrical / Sustainability
Cork Office: North Point House, North Point Business Park, New Mallow Road, Cork.
Tel: +353 (0)21 2355816 Web: www.ocsc.ie
Dublin · London · Belfast · Galway · Cork · Birmingham

Client:	DEPARTMENT OF EDUCATION						
Project:	ARDSKOIL MHUIRE, CORBALLY, LIMERICK ENABLING WORKS CONTRACT						
Title:	EXISTING UNDERGROUND DRAINAGE AND UTILITY SERVICES - DECOMMISSIONING LAYOUT						
Code	Originator	Zone	Level	Type	Role	Number	Status
A654	OCSC	XX	XX	DR	C	0510	A2
Date:	JUL 25	Scale @	A1: 1:250	Drn by:	MA	Chkd by:	AB
Aprvd by:	JMcB						