


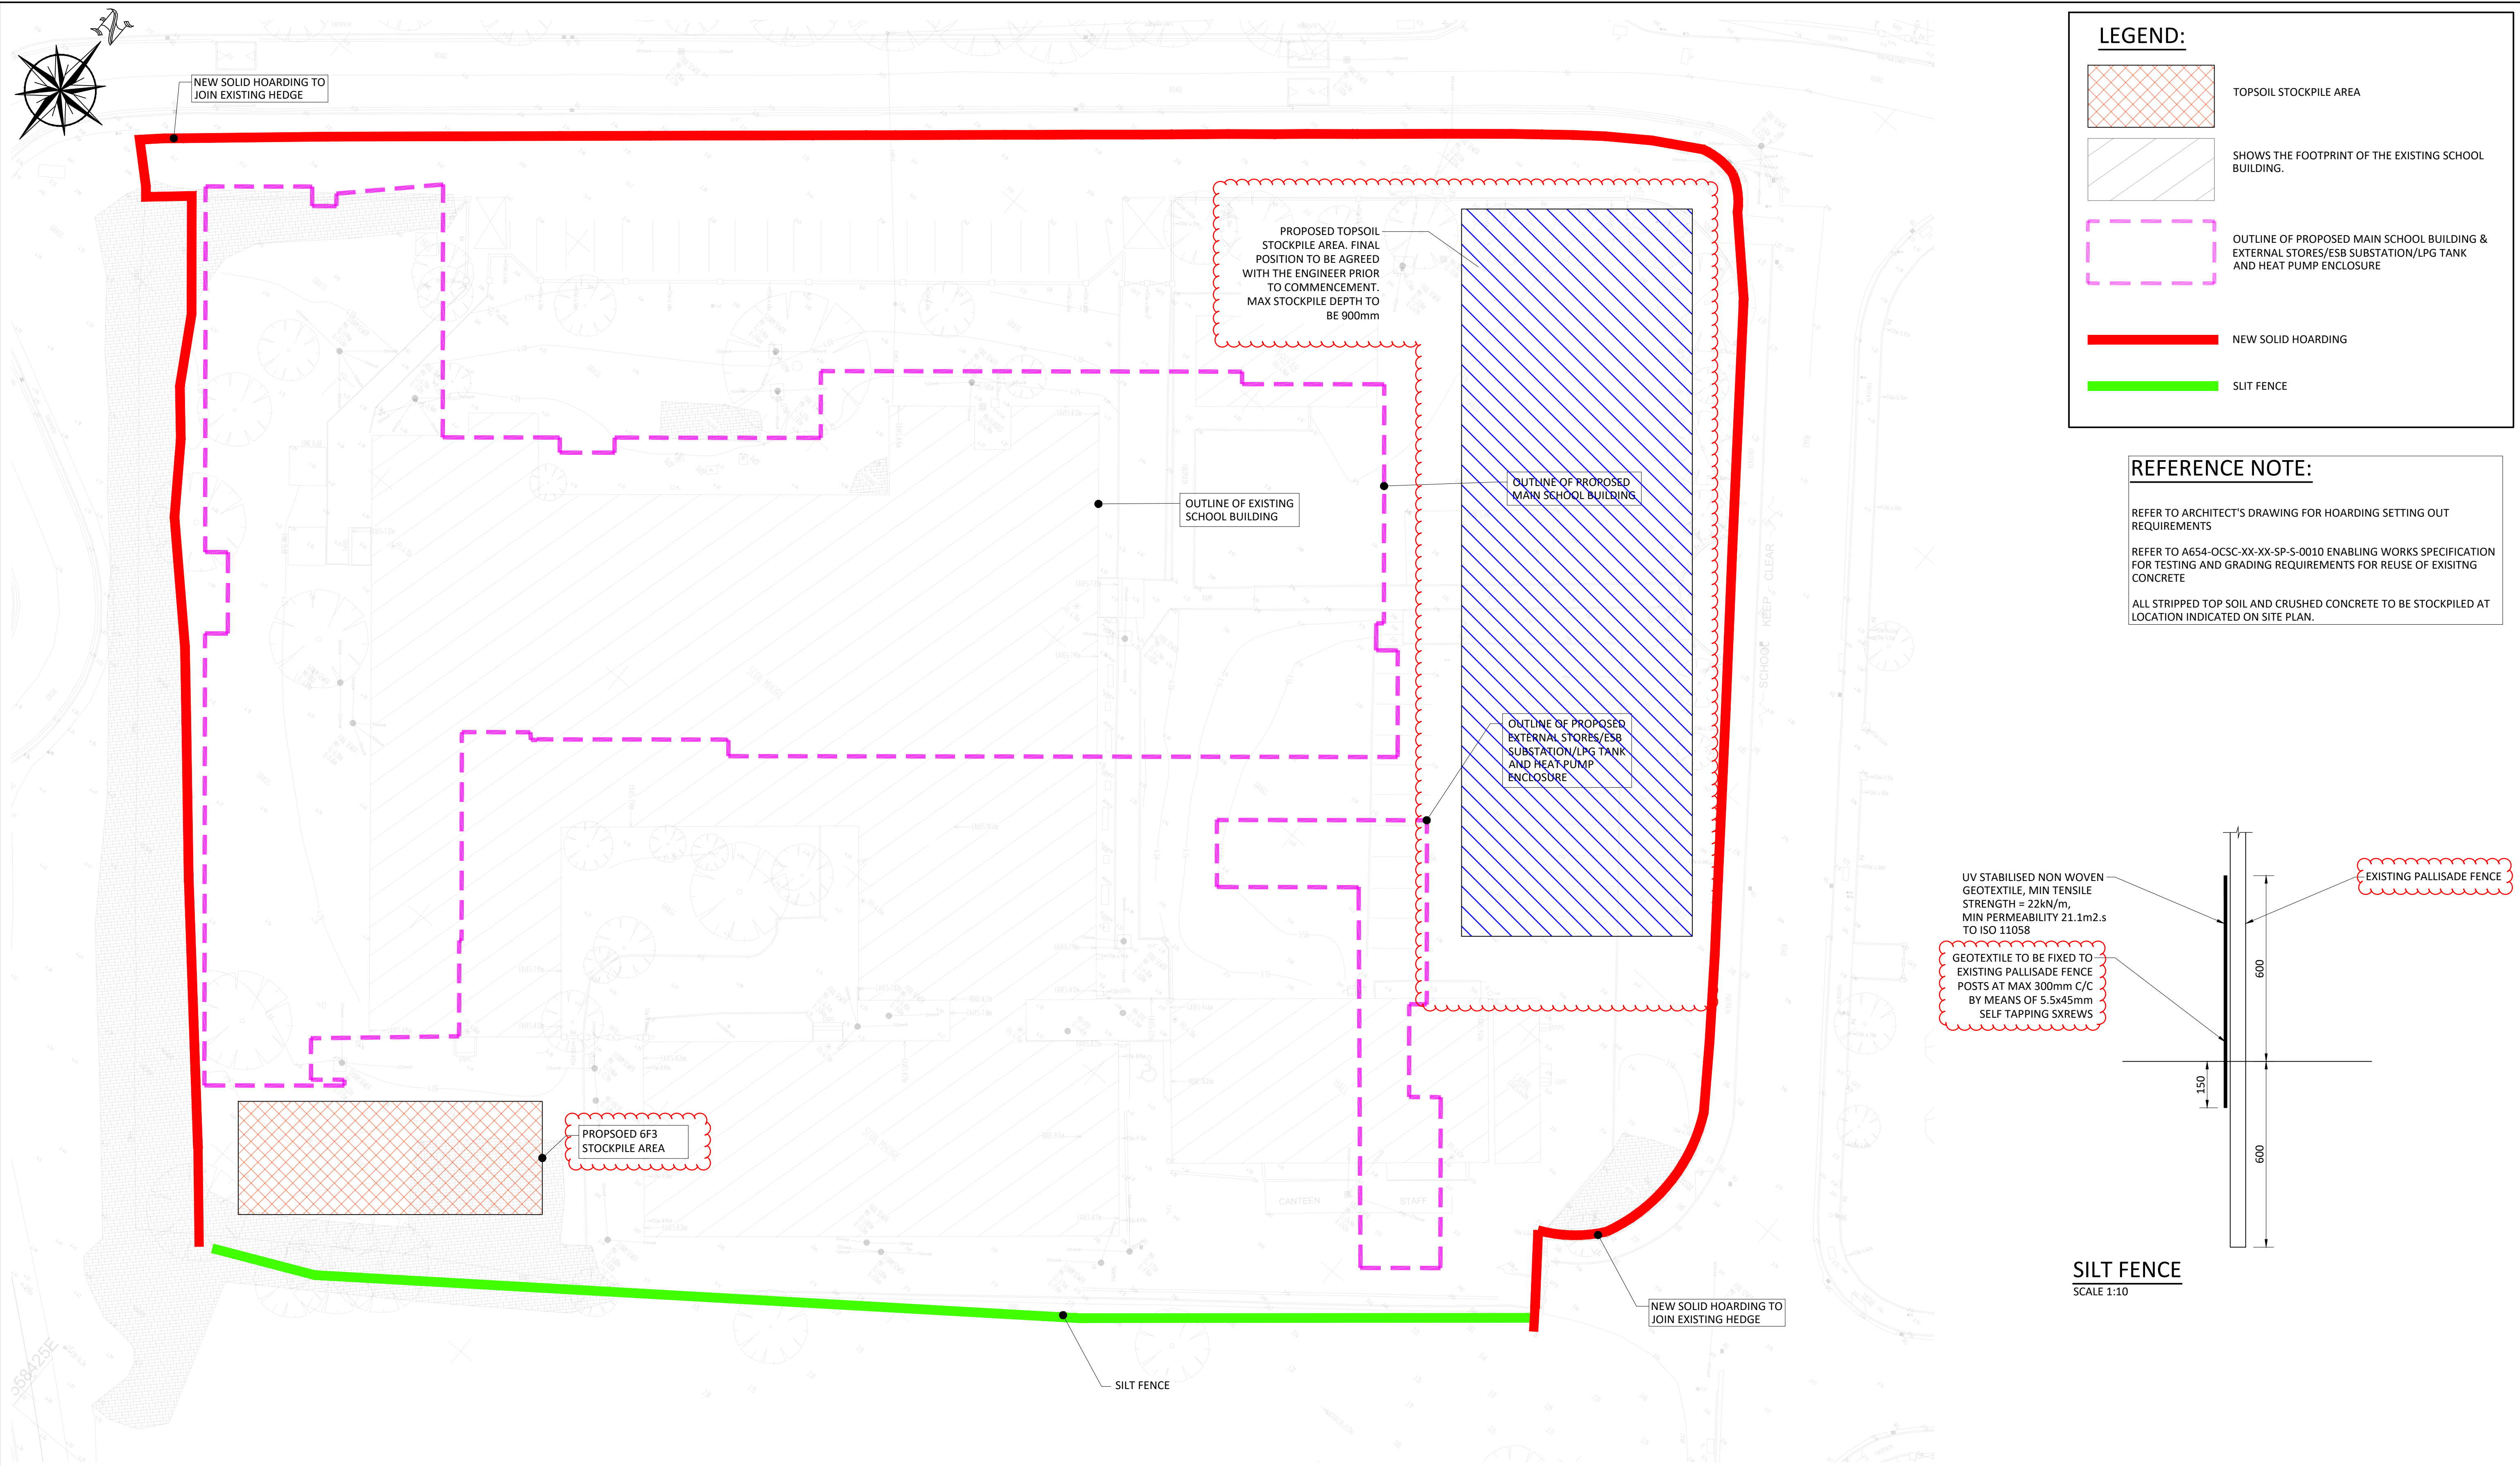

SITE HOARDING PLAN
SCALE 1:250

- THIS DRAWING TO BE READ IN CONJUNCTION WITH ALL OTHER RELEVANT DESIGN TEAM DRAWINGS AND SPECIFICATIONS.
- FOR SETTING OUT REFER TO ARCHITECT'S DRAWINGS. DO NOT SCALE THIS DRAWING. USE FIGURED DIMENSIONS ONLY.
- NO PART OF THIS DOCUMENT MAY BE REPRODUCED OR TRANSMITTED IN ANY FORM OR STORED IN ANY RETRIEVAL SYSTEM OF ANY NATURE WITHOUT THE WRITTEN PERMISSION OF O'CONNOR SUTTON CRONIN AS COPYRIGHT HOLDER EXCEPT AS AGREED FOR USE ON THE PROJECT FOR WHICH THE DOCUMENT WAS ORIGINALLY ISSUED.

Rev No.	Date	Revision Note	Drn by	Chkd by
C01	22/07/25	ISSUED FOR TENDER	MA	AB
C02	31/07/25	ISSUED FOR TENDER	AB	CM
C03	14/08/25	ISSUED FOR TENDER	MA	CM

Rev No.	Date	Revision Note	Drn by	Chkd by



OCSC
O'CONNOR · SUTTON · CRONIN
MULTIDISCIPLINARY CONSULTING ENGINEERS
Civil / Structural / Environmental / Mechanical / Electrical / Sustainability
Cork Office: North Point House, North Point Business Park,
New Mallow Road, Cork.
Tel: +353 (0)21 2355816 Web: www.ocsc.ie
Dublin · London · Belfast · Galway · Cork · Birmingham

Client: DEPARTMENT OF EDUCATION

Project: ARDSKOIL MHUIRE, CORBALLY, LIMERICK
ENABLING WORKS CONTRACT

Title: SITE HOARDING PLAN

Code	Originator	Zone	Level	Type	Role	Number	Status	Revision
A654	OCSC	XX	XX	DR	C	0520	A2	C03
Date: JUL 25		Scale @ A1: 1:250		Drn by: MA		Chkd by: AB		Aprvd by: JMCB