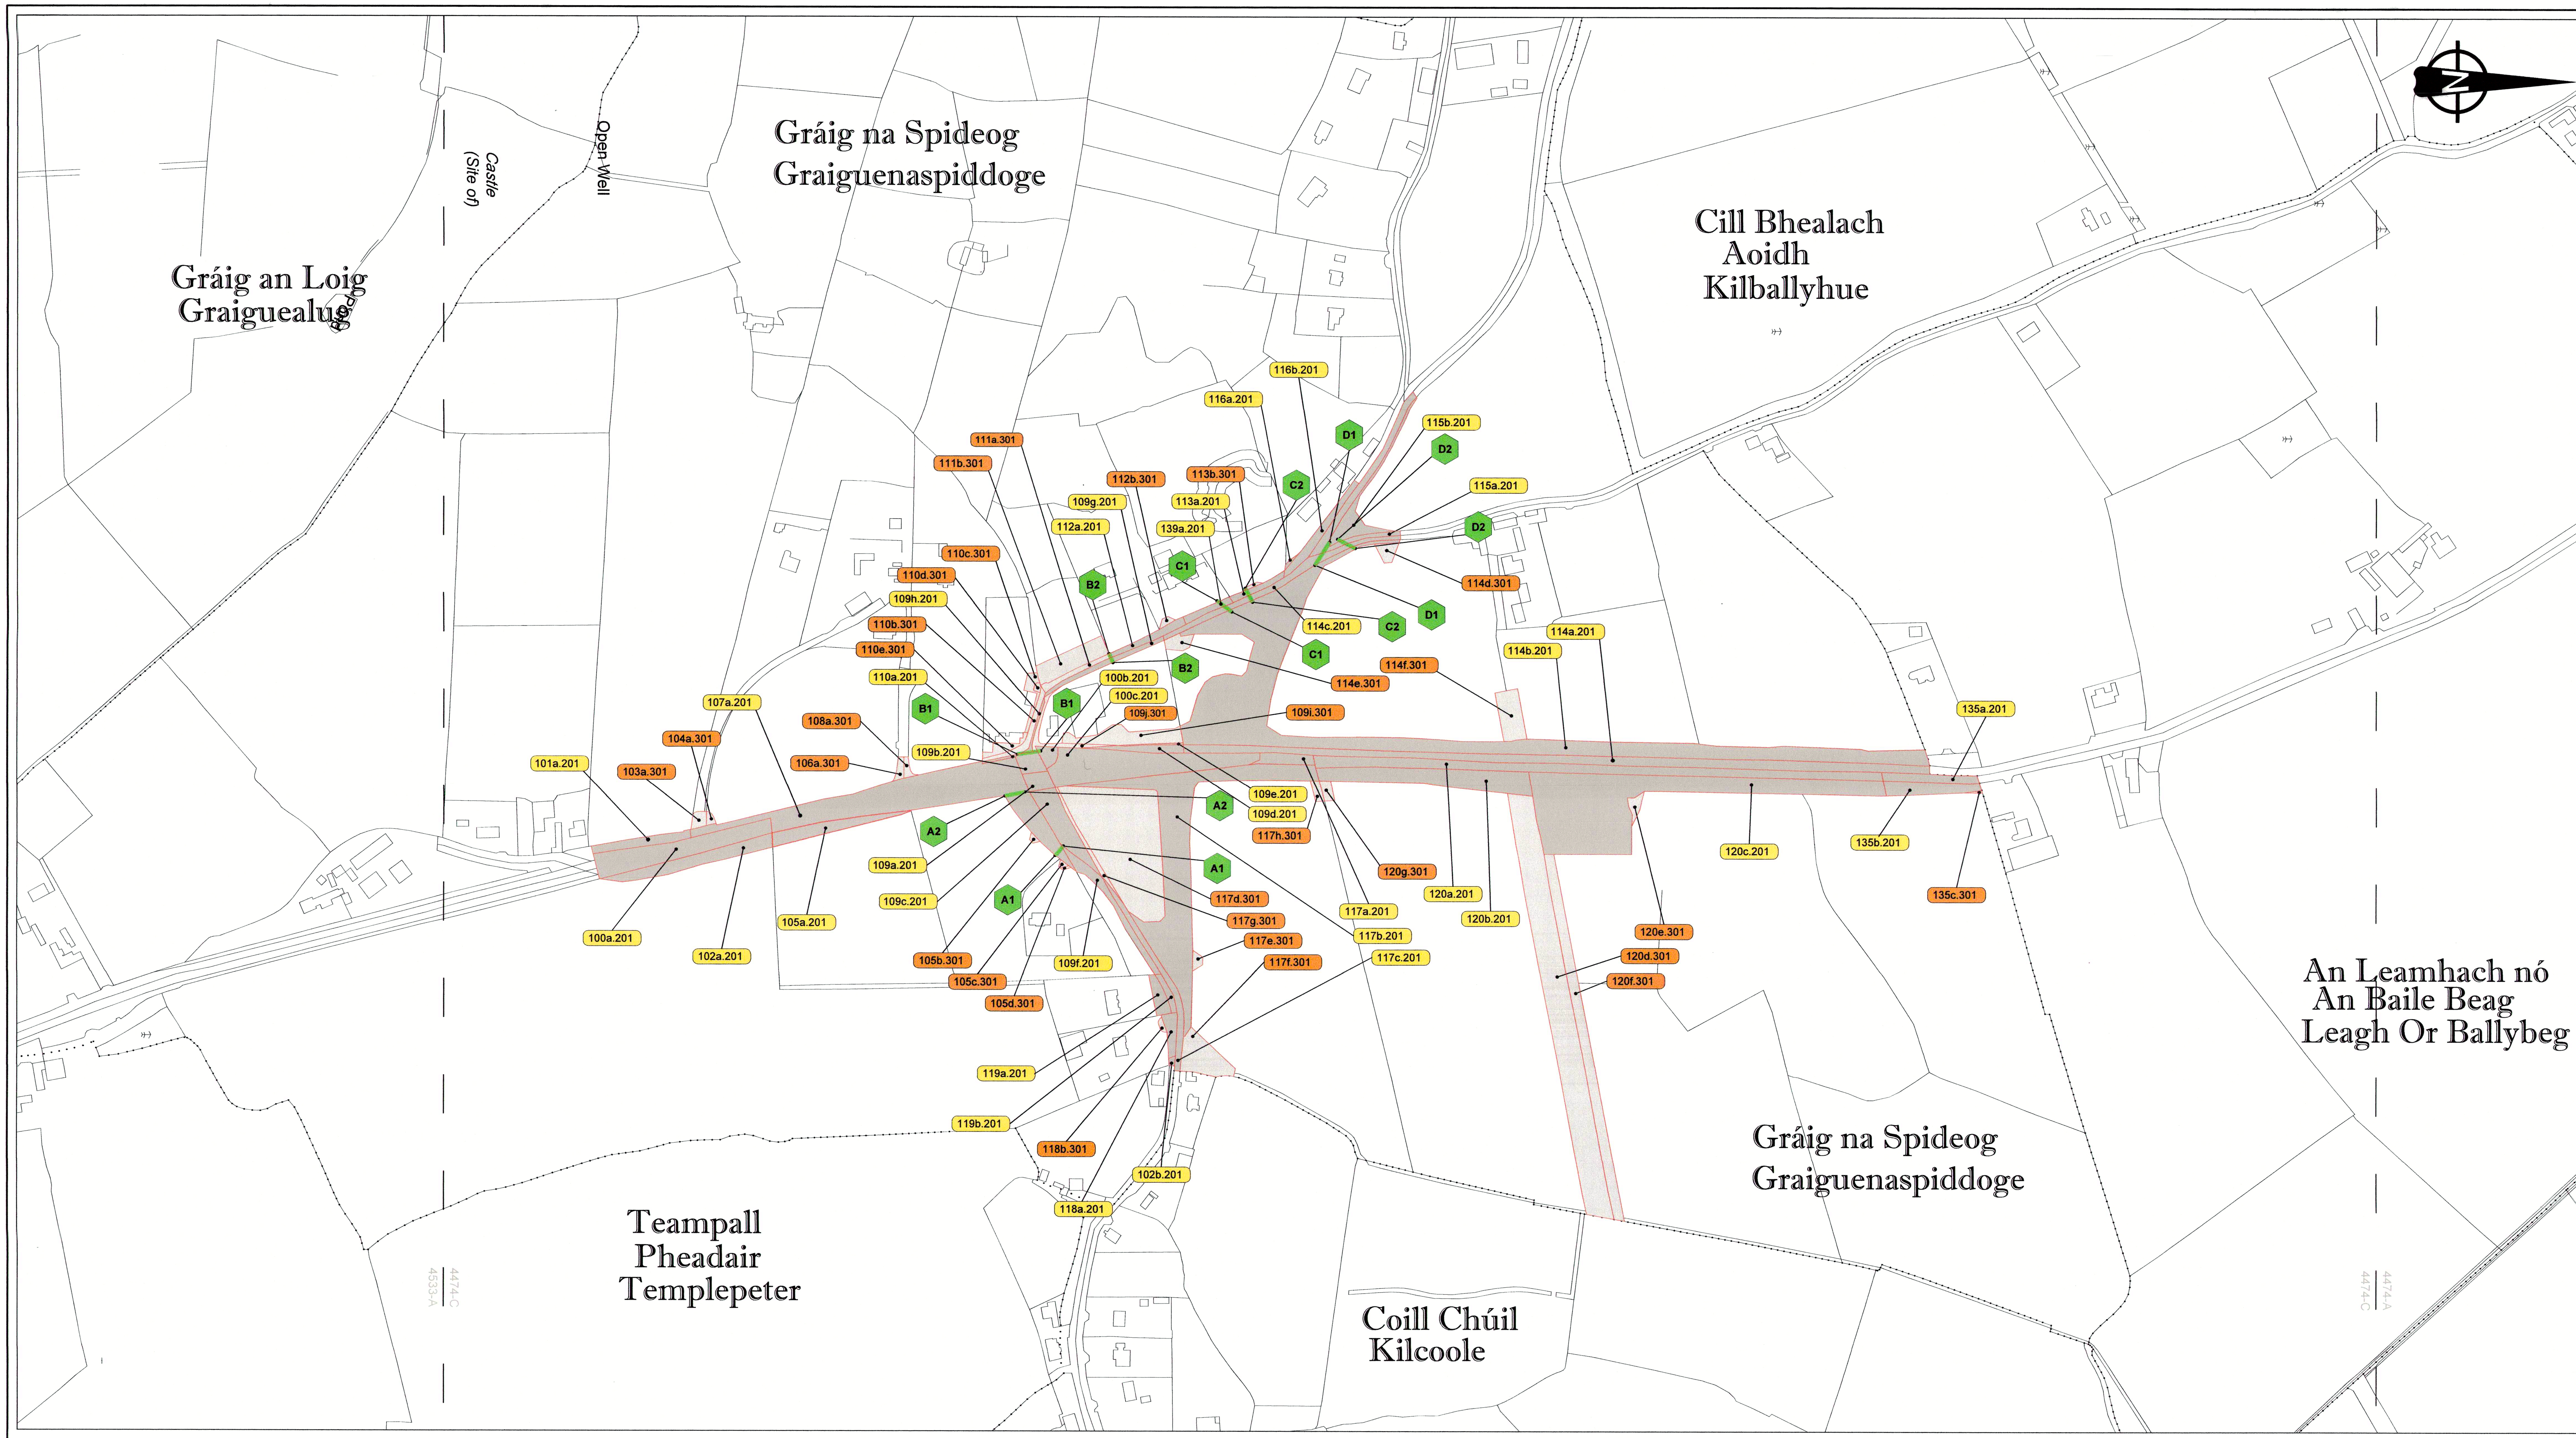

©National Mapping Division Tailte Éireann. All rights reserved.
Licence Number CYAL50379453 /Carlow County Council.
OS Map Reference: 4474-A, 4474-C & 4533-A

Legend:

Lands affected under the SCHEDULE - Part II (Lands being permanently acquired)	Ref. No.
Lands affected under the SCHEDULE - Part III (Lands being temporarily acquired)	Ref. No.
Public rights of way proposed to be extinguished under the SCHEDULE - Part IV	A1 A1 A2 A2
Townland Boundaries	....

CARLOW COUNTY COUNCIL
COMPULSORY PURCHASE ORDER

County Carlow CPO No. 1 of 2024 - N80 Leagh Bends Scheme

Dated the 18th day of November 2024
PRESENT when the Seal of CARLOW COUNTY COUNCIL was affixed hereto:-

Chief Executive

Director of Services

Elected Member

COMHAIRLE CONTAE CHEATHARLACH
CARLOW COUNTY COUNCIL

PADRAIG O'GORMAN
DIRECTOR of SERVICES

ORLA BARRETT
SENIOR ENGINEER

PROJECT	N80 LEAGH BENDS SCHEME
DRAWING	County Carlow CPO No. 1 of 2024 - N80 Leagh Bends Scheme (Deposit Map No. 1 of 5)
Filename:	N:\PROJECTS\NR0246\14.2.1\CPO DEPOSIT MAP
Dwg.No.	NR0246 / 3300 / 01

Scale:	1:2500 @ A1
Date:	Nov 2024
Drawn by:	EF
Checked:	AT
Revision:	0