


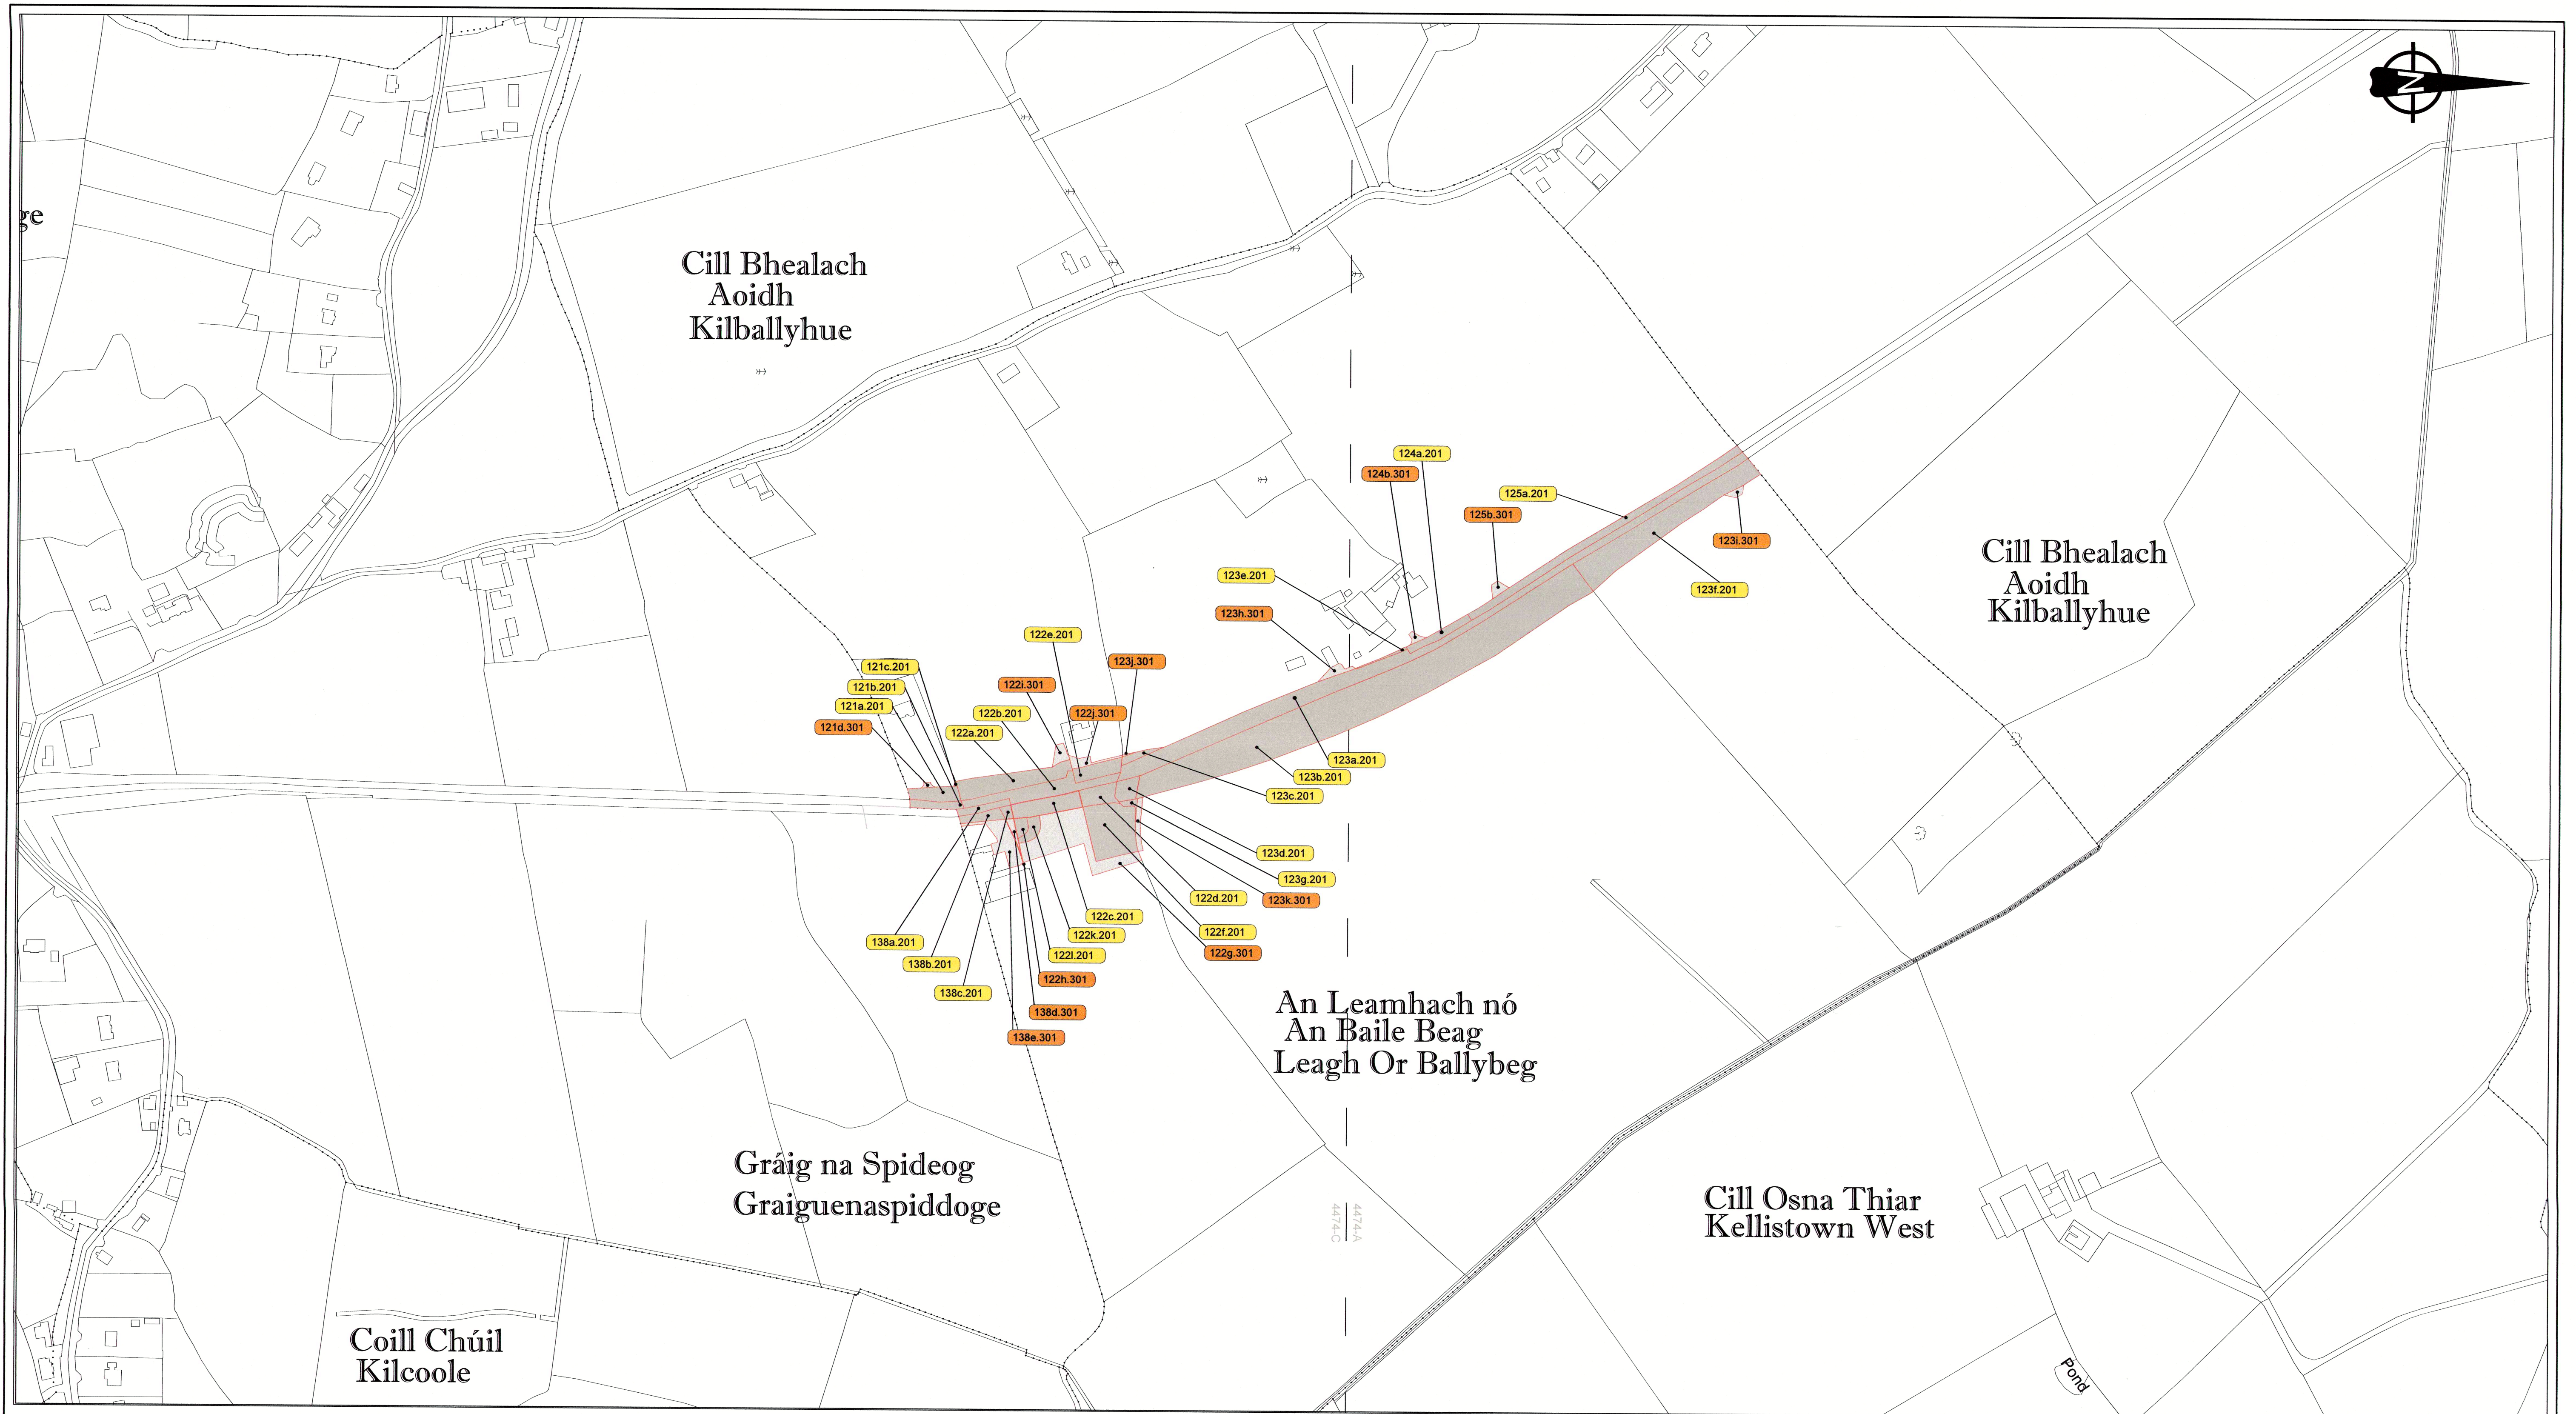

©National Mapping Division Tailte Éireann. All rights reserved.
Licence Number CYAL50379453 /Carlow County Council.
OS Map Reference: 4474-A & 4474-C

Legend:

Lands affected under the SCHEDULE - Part II
(Lands being permanently acquired)

Ref. No.




Lands affected under the SCHEDULE - Part III
(Lands being temporarily acquired)

Ref. No.



Public rights of way proposed to be
extinguished under the SCHEDULE - Part IV

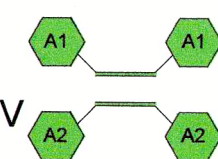

Townland Boundaries



CARLOW COUNTY COUNCIL COMPULSORY PURCHASE ORDER

County Carlow CPO No. 1 of 2024 - N80 Leagh Bends Scheme



PADRAIG O'GORMAN
DIRECTOR of SERVICES


ORLA BARRETT
SENIOR ENGINEER

Dated the 18th day of NOVEMBER 2024
PRESENT when the Seal of CARLOW COUNTY
COUNCIL was affixed hereto:-

Caitie O'Gorman
Chief Executive

P. O'Gorman
Director of Services

Fergal Browne
Elected Member

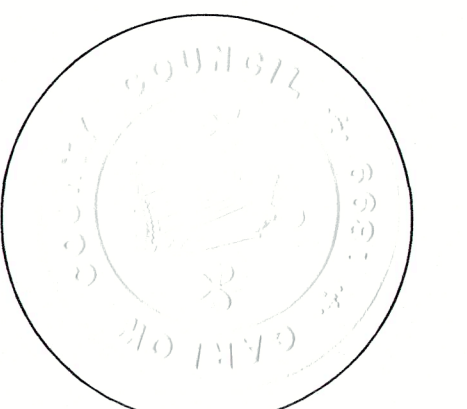

PROJECT
N80 LEAGH BENDS SCHEME

DRAWING
County Carlow CPO No. 1 of 2024 - N80 Leagh Bends Scheme
(Deposit Map No. 2 of 5)

Filename:
N:\PROJECTS\NR0246\14.2.1\CPO DEPOSIT MAP

Dwg.No.
NR0246 / 3300 / 02

Scale:
1:2500 @ A1
Date:
Nov 2024
Drawn by:
EF
Checked:
AT
Revision:
0