



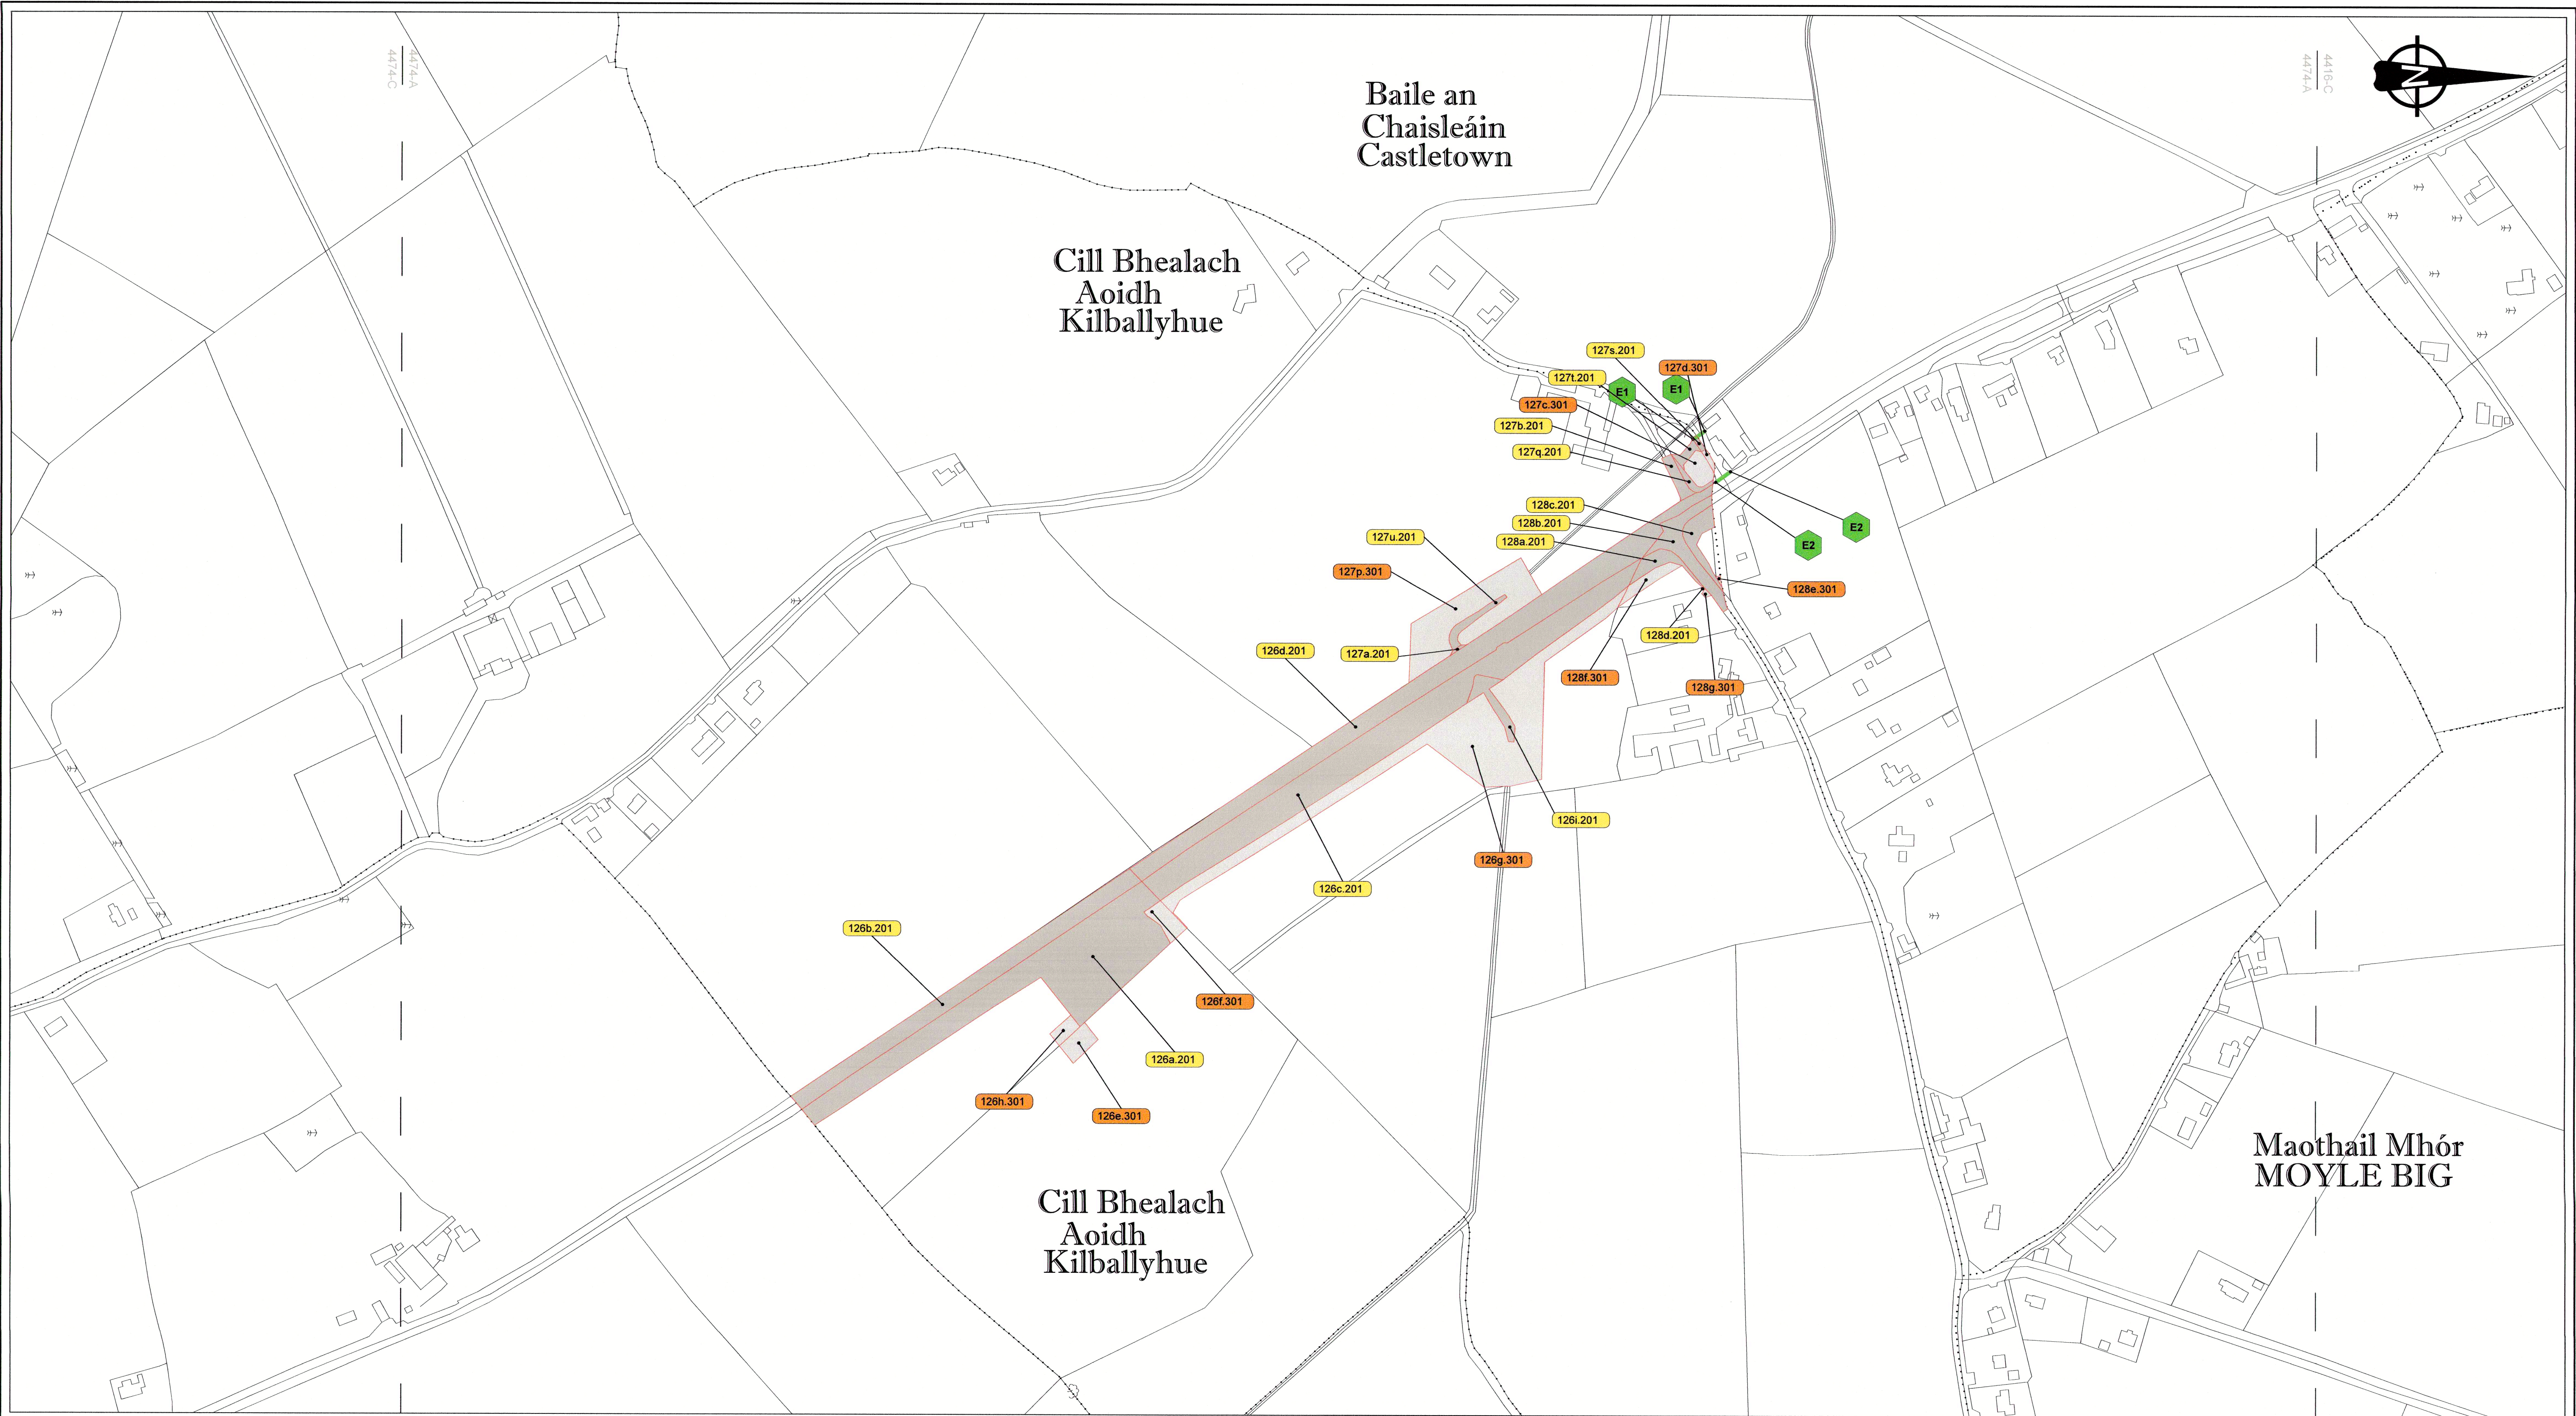


©National Mapping Division Tailte Éireann. All rights reserved.
Licence Number CYAL50379453 /Carlow County Council.
OS Map Reference: 4416-C, 4474-A & 4474-C

Legend:


Lands affected under the SCHEDULE - Part II
(Lands being permanently acquired)

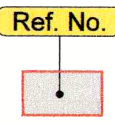


Lands affected under the SCHEDULE - Part III
(Lands being temporarily acquired)

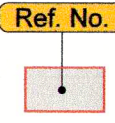

Public rights of way proposed to be
extinguished under the SCHEDULE - Part IV

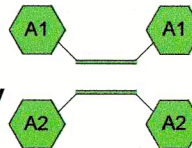

Townland Boundaries

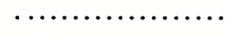

**CARLOW COUNTY COUNCIL
COMPULSORY PURCHASE ORDER**



County Carlow CPO No. 1 of 2024 - N80 Leagh Bends Scheme

Dated the 18th day of NOVEMBER 2024
PRESENT when the Seal of CARLOW COUNTY
COUNCIL was affixed hereto:-

Carla O'Neil
Chief Executive

P. O'Gorman
Director of Services

Angela Browne
Elected Member

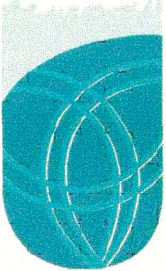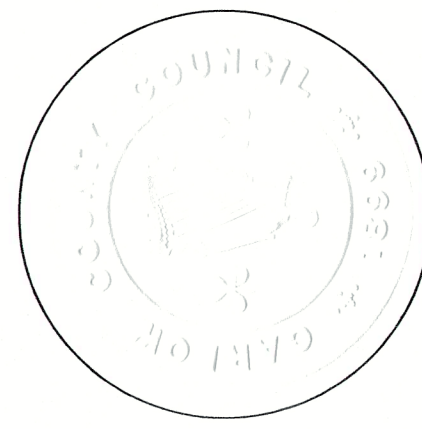

COMHAIRLE CONTAE
CHEATHARLACH
CARLOW COUNTY COUNCIL

PADRAIG O'GORMAN
DIRECTOR of SERVICES

ORLA BARRETT
SENIOR ENGINEER

PROJECT
N80 LEAGH BENDS SCHEME

DRAWING
**County Carlow CPO No. 1 of 2024 - N80 Leagh Bends Scheme
(Deposit Map No. 3 of 5)**

Filename:
N:\PROJECTS\N80246\14.2\1\CPD DEPOSIT MAP

Dwg.No.
NR0246 / 3300 / 03

Scale:
1:2500 @ A1
Date:
Nov 2024
Drawn by:
EF
Checked:
AT
Revision:
0