


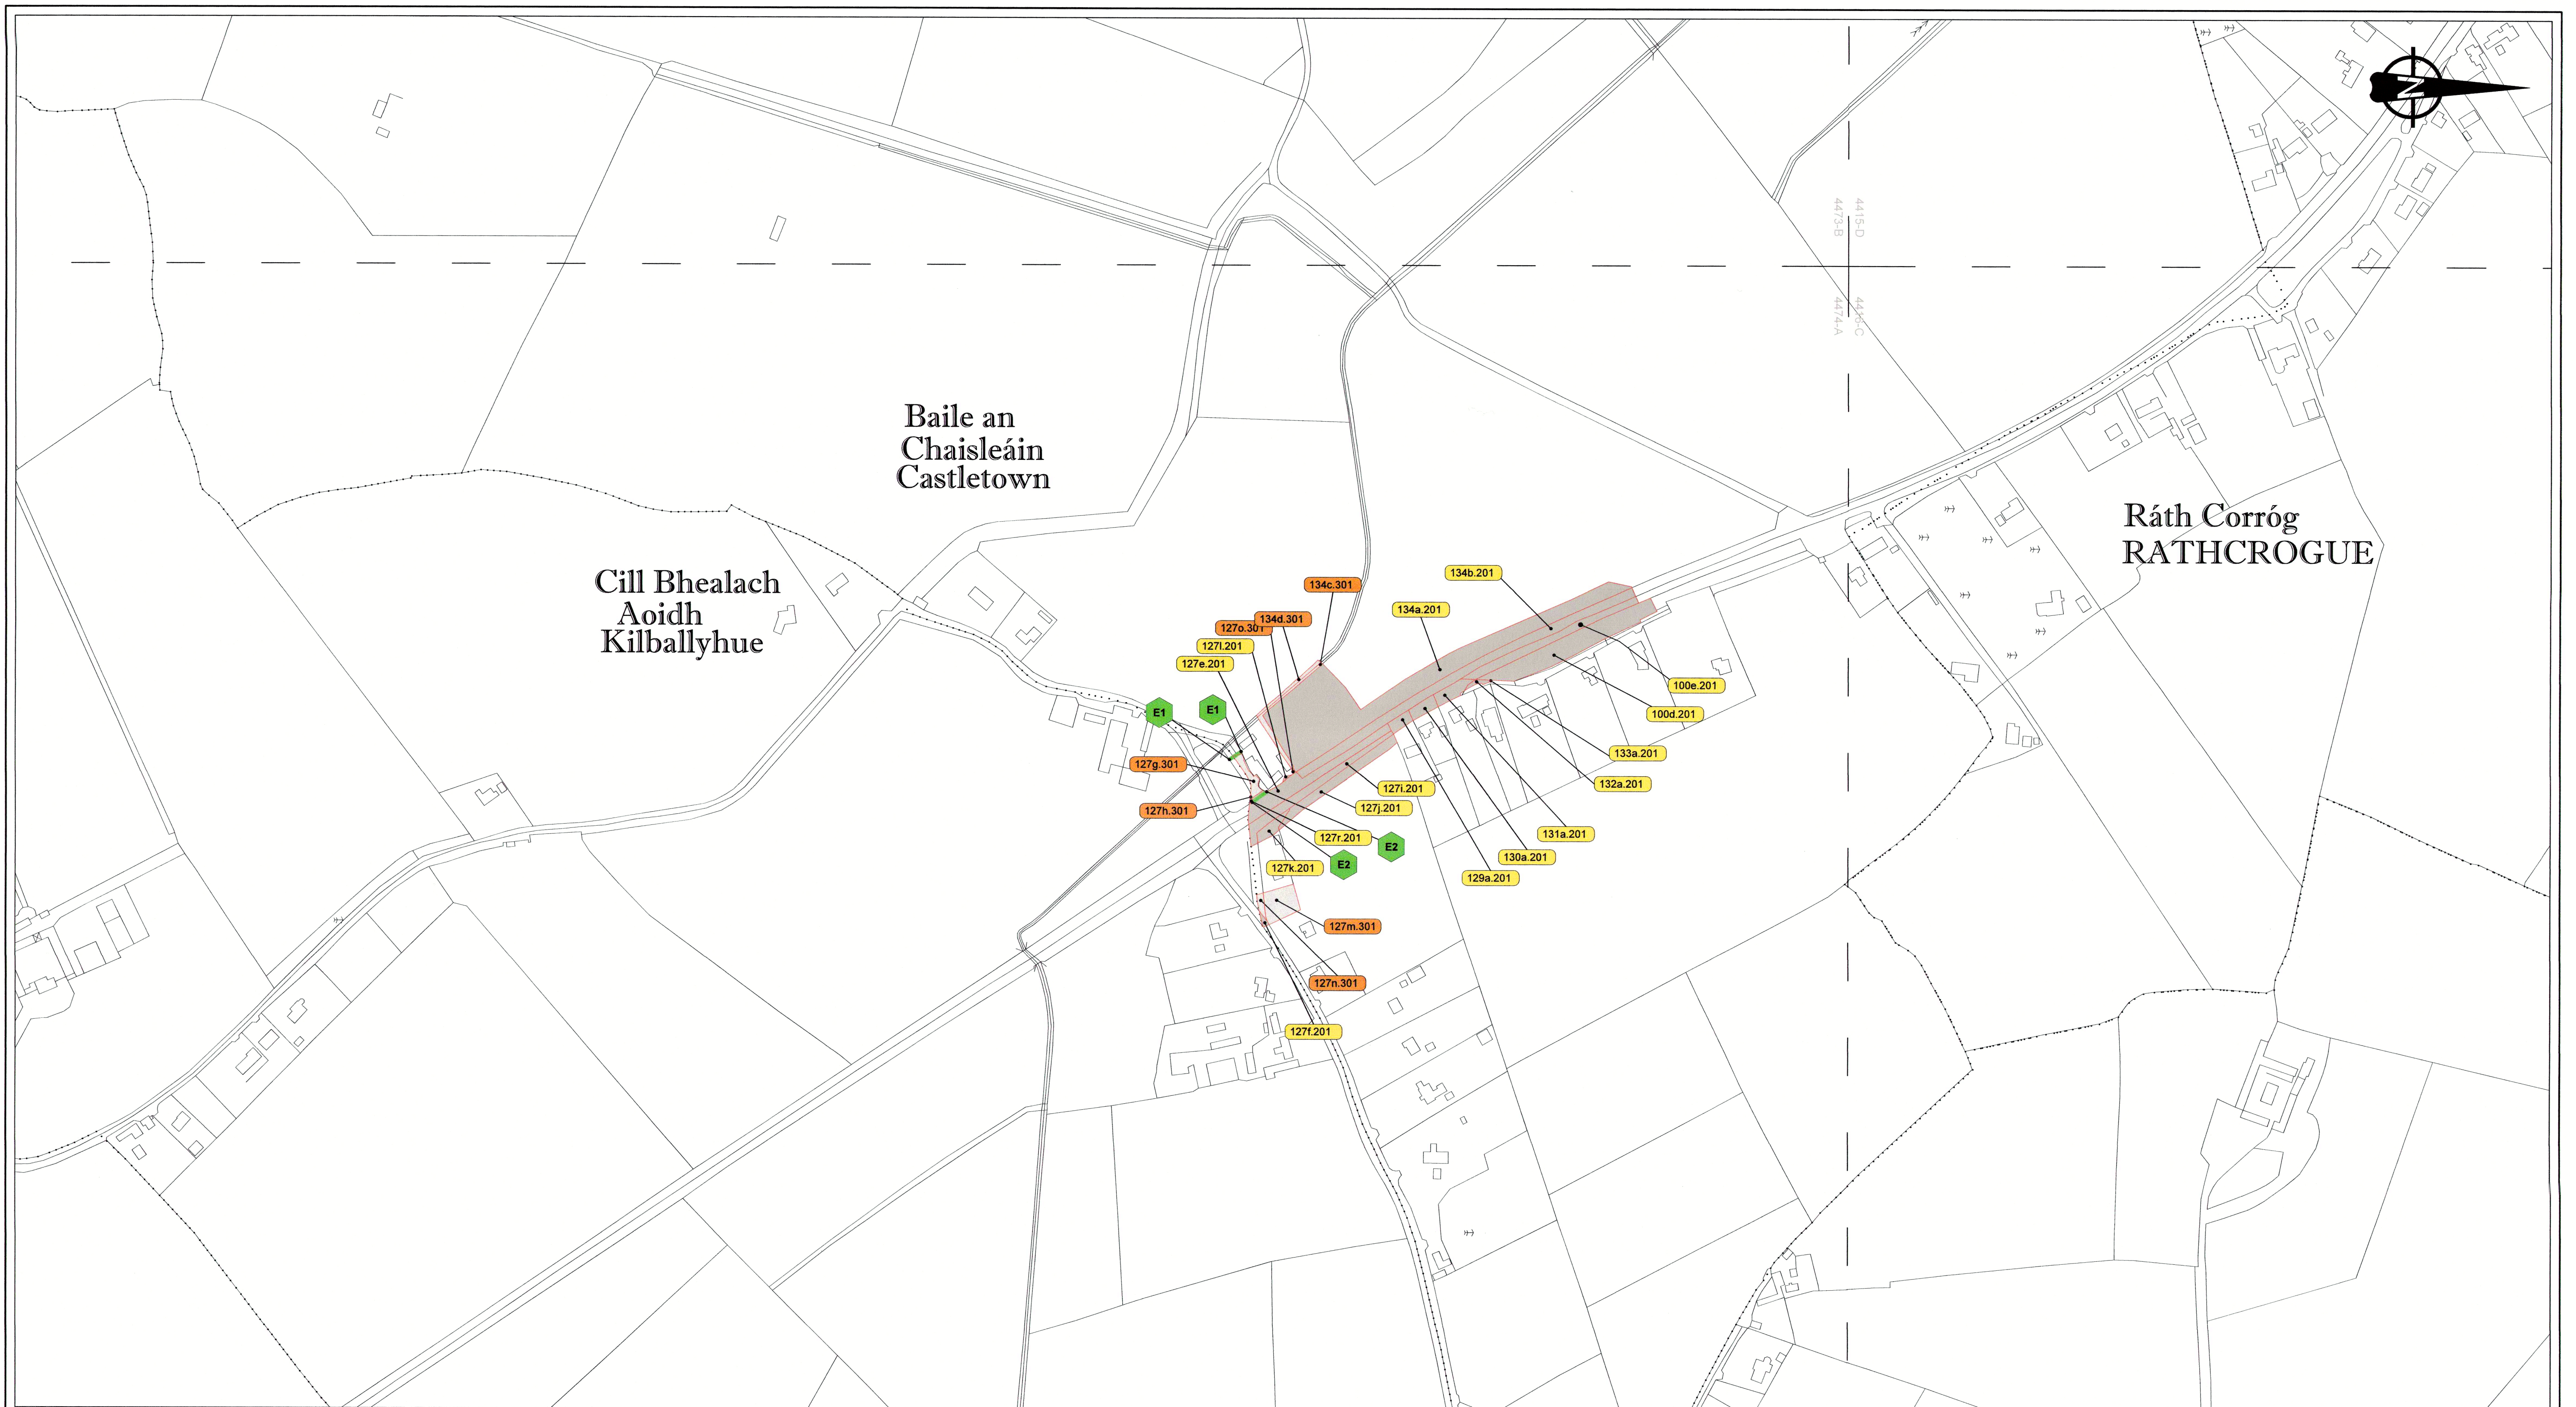

©National Mapping Division Tailte Éireann. All rights reserved.
Licence Number CYAL50379453 /Carlow County Council.
OS Map Reference: 4415-D, 4416-C, 4473-B & 4474-A

Legend:

**Lands affected under the SCHEDULE - Part II
(Lands being permanently acquired)**

**Lands affected under the SCHEDULE - Part III
(Lands being temporarily acquired)**

Public rights of way proposed to be extinguished under the SCHEDULE - Part IV

Townland Boundaries

CARLOW COUNTY COUNCIL
COMPULSORY PURCHASE ORDER


County Carlow CPO No. 1 of 2024 - N80 Leagh Bends Scheme

Dated the 18th day of NOVEMBER 2024
PRESENT when the Seal of CARLOW COUNTY
COUNCIL was affixed hereto:-

Chief Executive

Director of Services

Elected Member

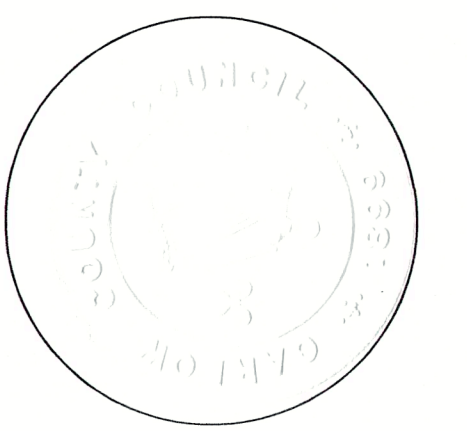

COMHAIRLE CONTAE
CHEATHARLACH
CARLOW COUNTY COUNCIL

PADRAIG O'GORMAN
DIRECTOR of SERVICES

ORLA BARRETT
SENIOR ENGINEER

PROJECT N80 LEAGH BENDS SCHEME

DRAWING **County Carlow CPO No. 1 of 2024 – N80 Leagh Bends Scheme**

Filename: N:\PROJECTS\NR0246\14.2.1\CPO DEPOSIT MAP	Dwg.No. NR0246 / 3300 / 04
--	-------------------------------

Scale:	1:2500 @ A1
Date:	Nov 2024
Drawn by:	EF
Checked:	AT
Revision:	0