


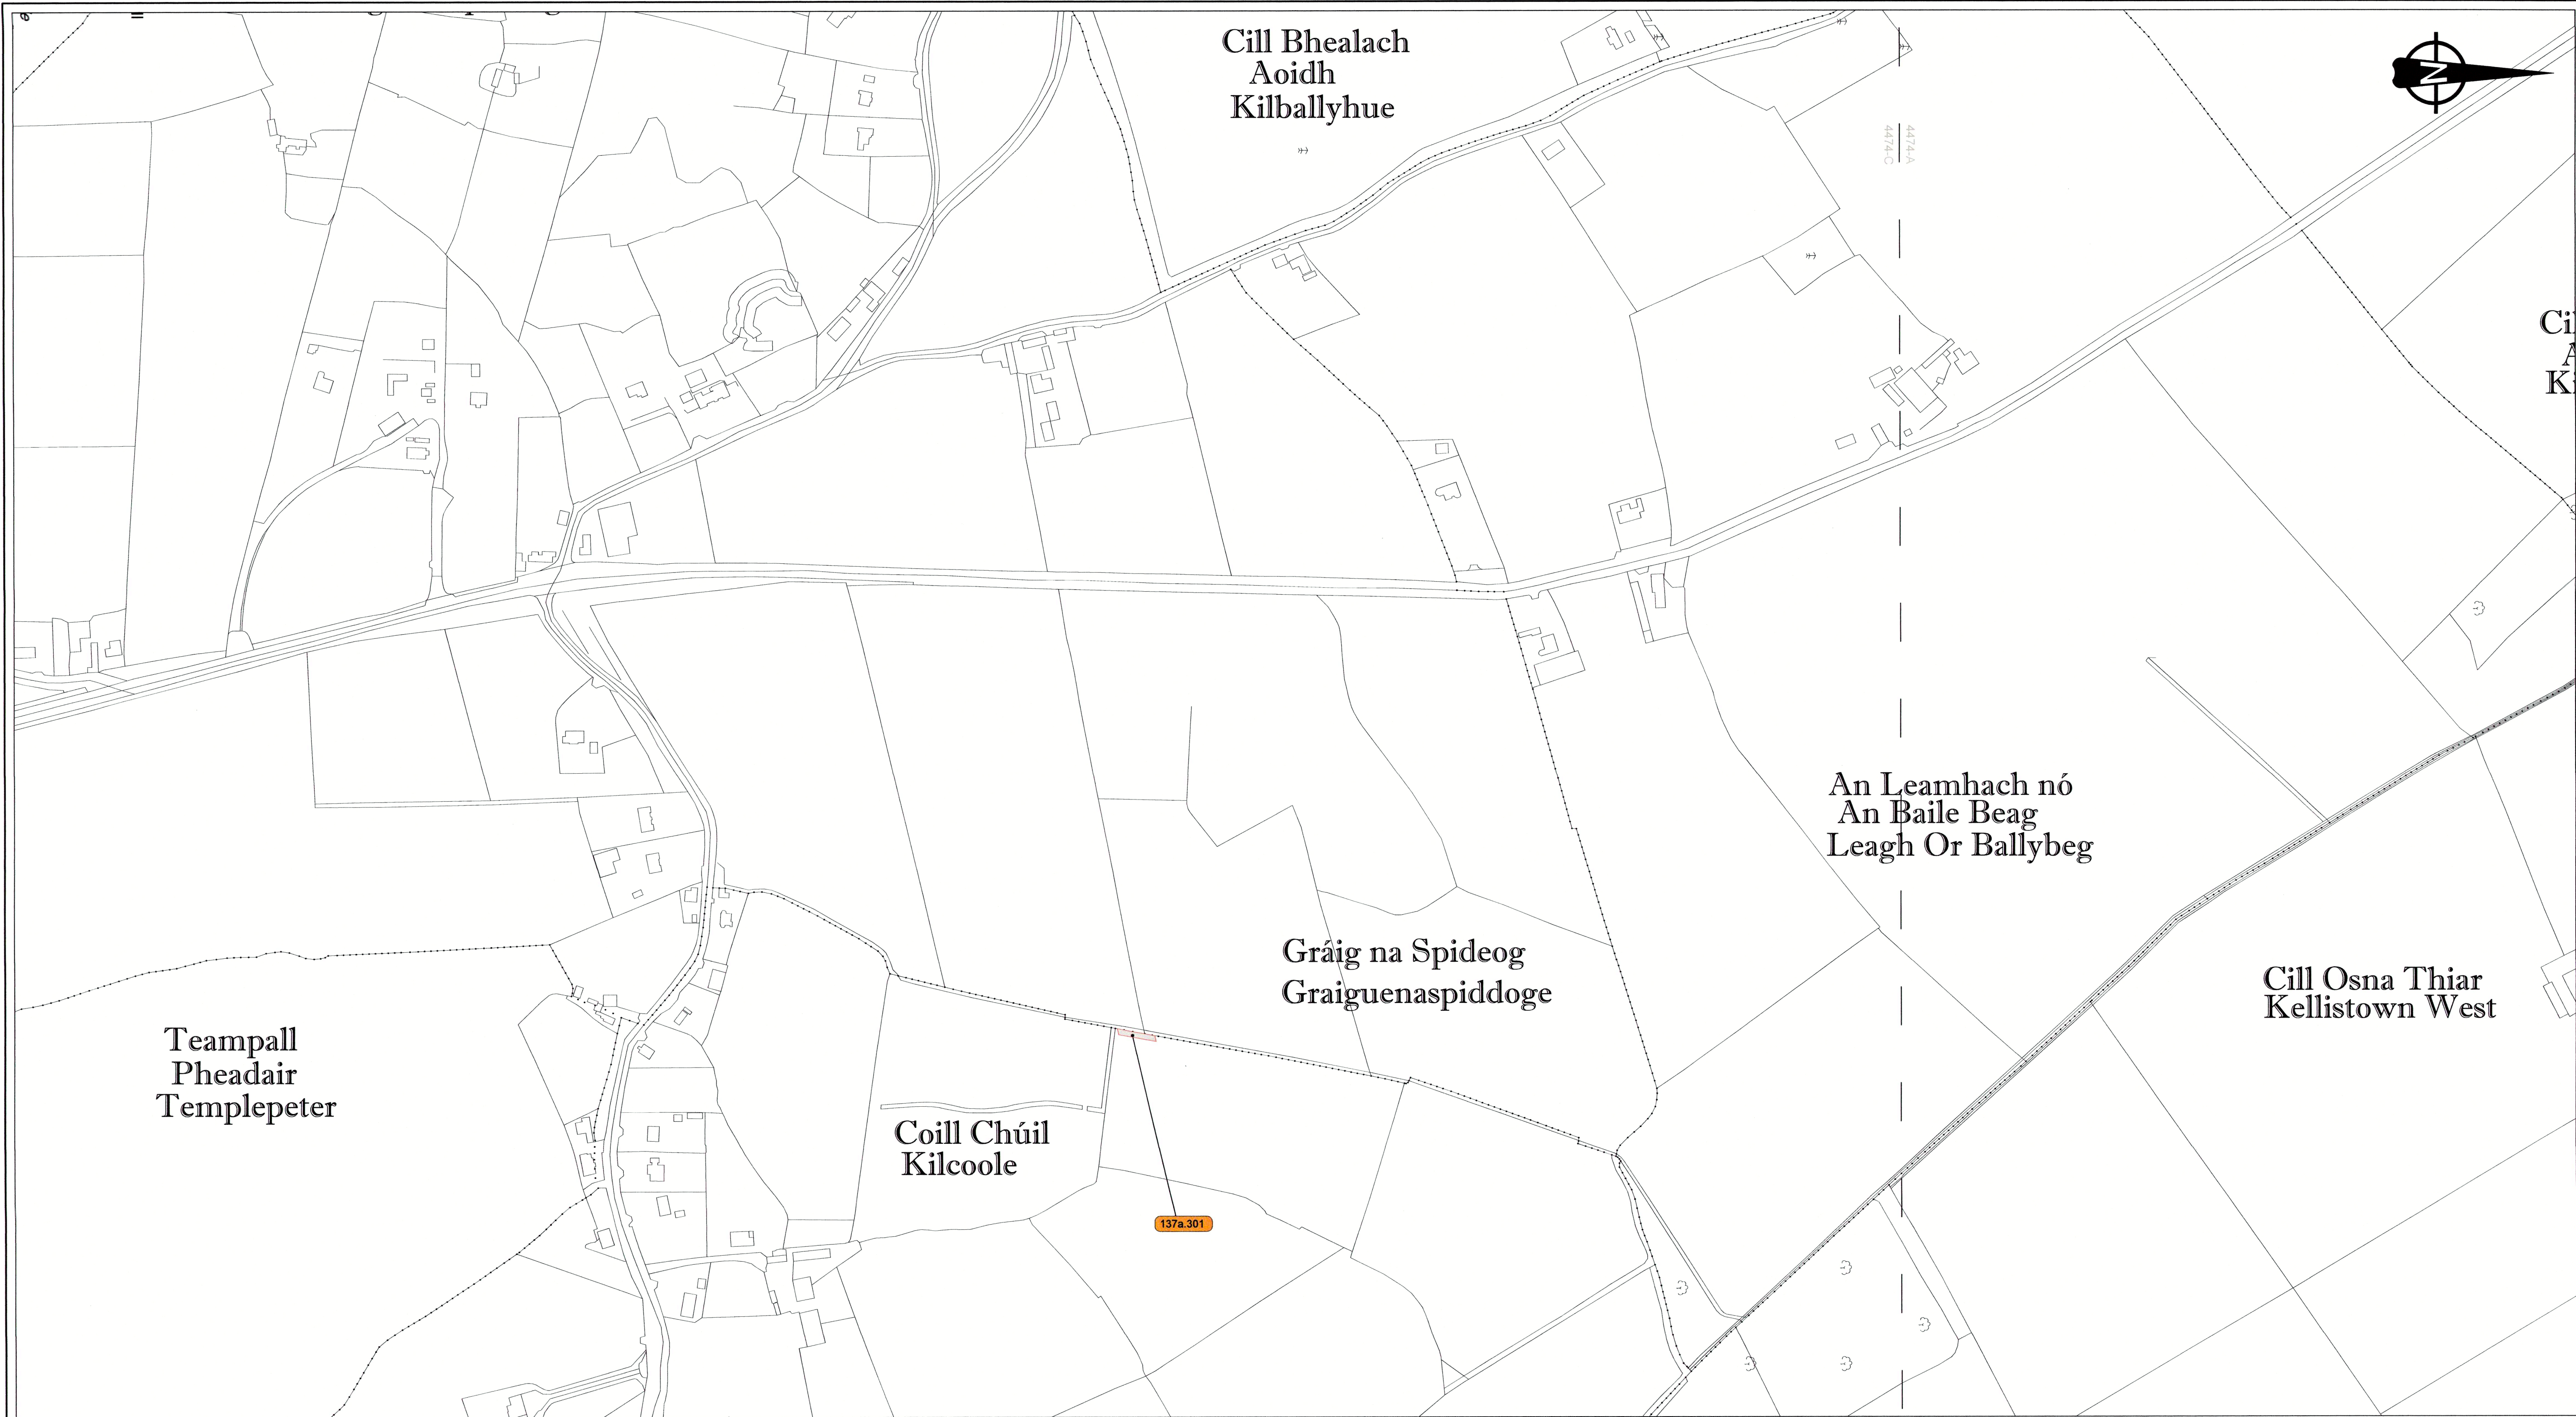


©National Mapping Division Tailte Éireann. All rights reserved.
Licence Number CYAL50379453 /Carlow County Council.
OS Map Reference: 4474-A & 4474-C

Legend:


Lands affected under the SCHEDULE - Part II
(Lands being permanently acquired)

Ref. No.

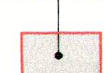


Lands affected under the SCHEDULE - Part III
(Lands being temporarily acquired)


Ref. No.

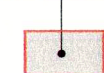

Public rights of way proposed to be
extinguished under the SCHEDULE - Part IV

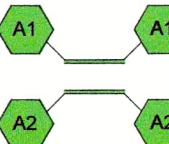

Townland Boundaries

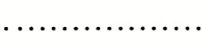


**CARLOW COUNTY COUNCIL
COMPULSORY PURCHASE ORDER**

County Carlow CPO No. 1 of 2024 - N80 Leagh Bends Scheme

Dated the 18th day of NOVEMBER 2024
PRESENT when the Seal of CARLOW COUNTY
COUNCIL was affixed hereto:-

Carla O'Neil
Chief Executive
P. O'Gorman
Director of Services
Paul Barrett
Elected Member

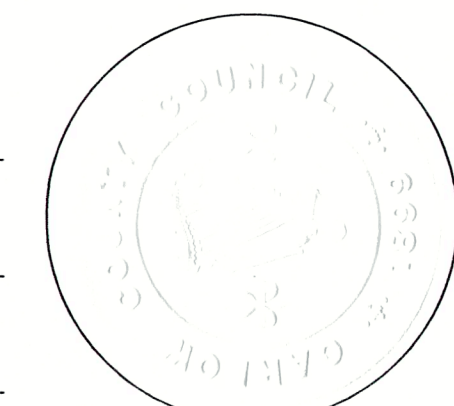

PADRAIG O'GORMAN
DIRECTOR OF SERVICES

ORLA BARRETT
SENIOR ENGINEER

PROJECT
N80 LEAGH BENDS SCHEME

DRAWING
**County Carlow CPO No. 1 of 2024 - N80 Leagh Bends Scheme
(Deposit Map No. 5 of 5)**

Filename: N:\PROJECTS\N80246\14.2.1\CPO DEPOSIT MAP Dwg.No. NR0246 / 3300 / 05

Scale:
1:2500 @ A1
Date:
Nov 2024
Drawn by:
EF
Checked:
AT
Revision:
0