



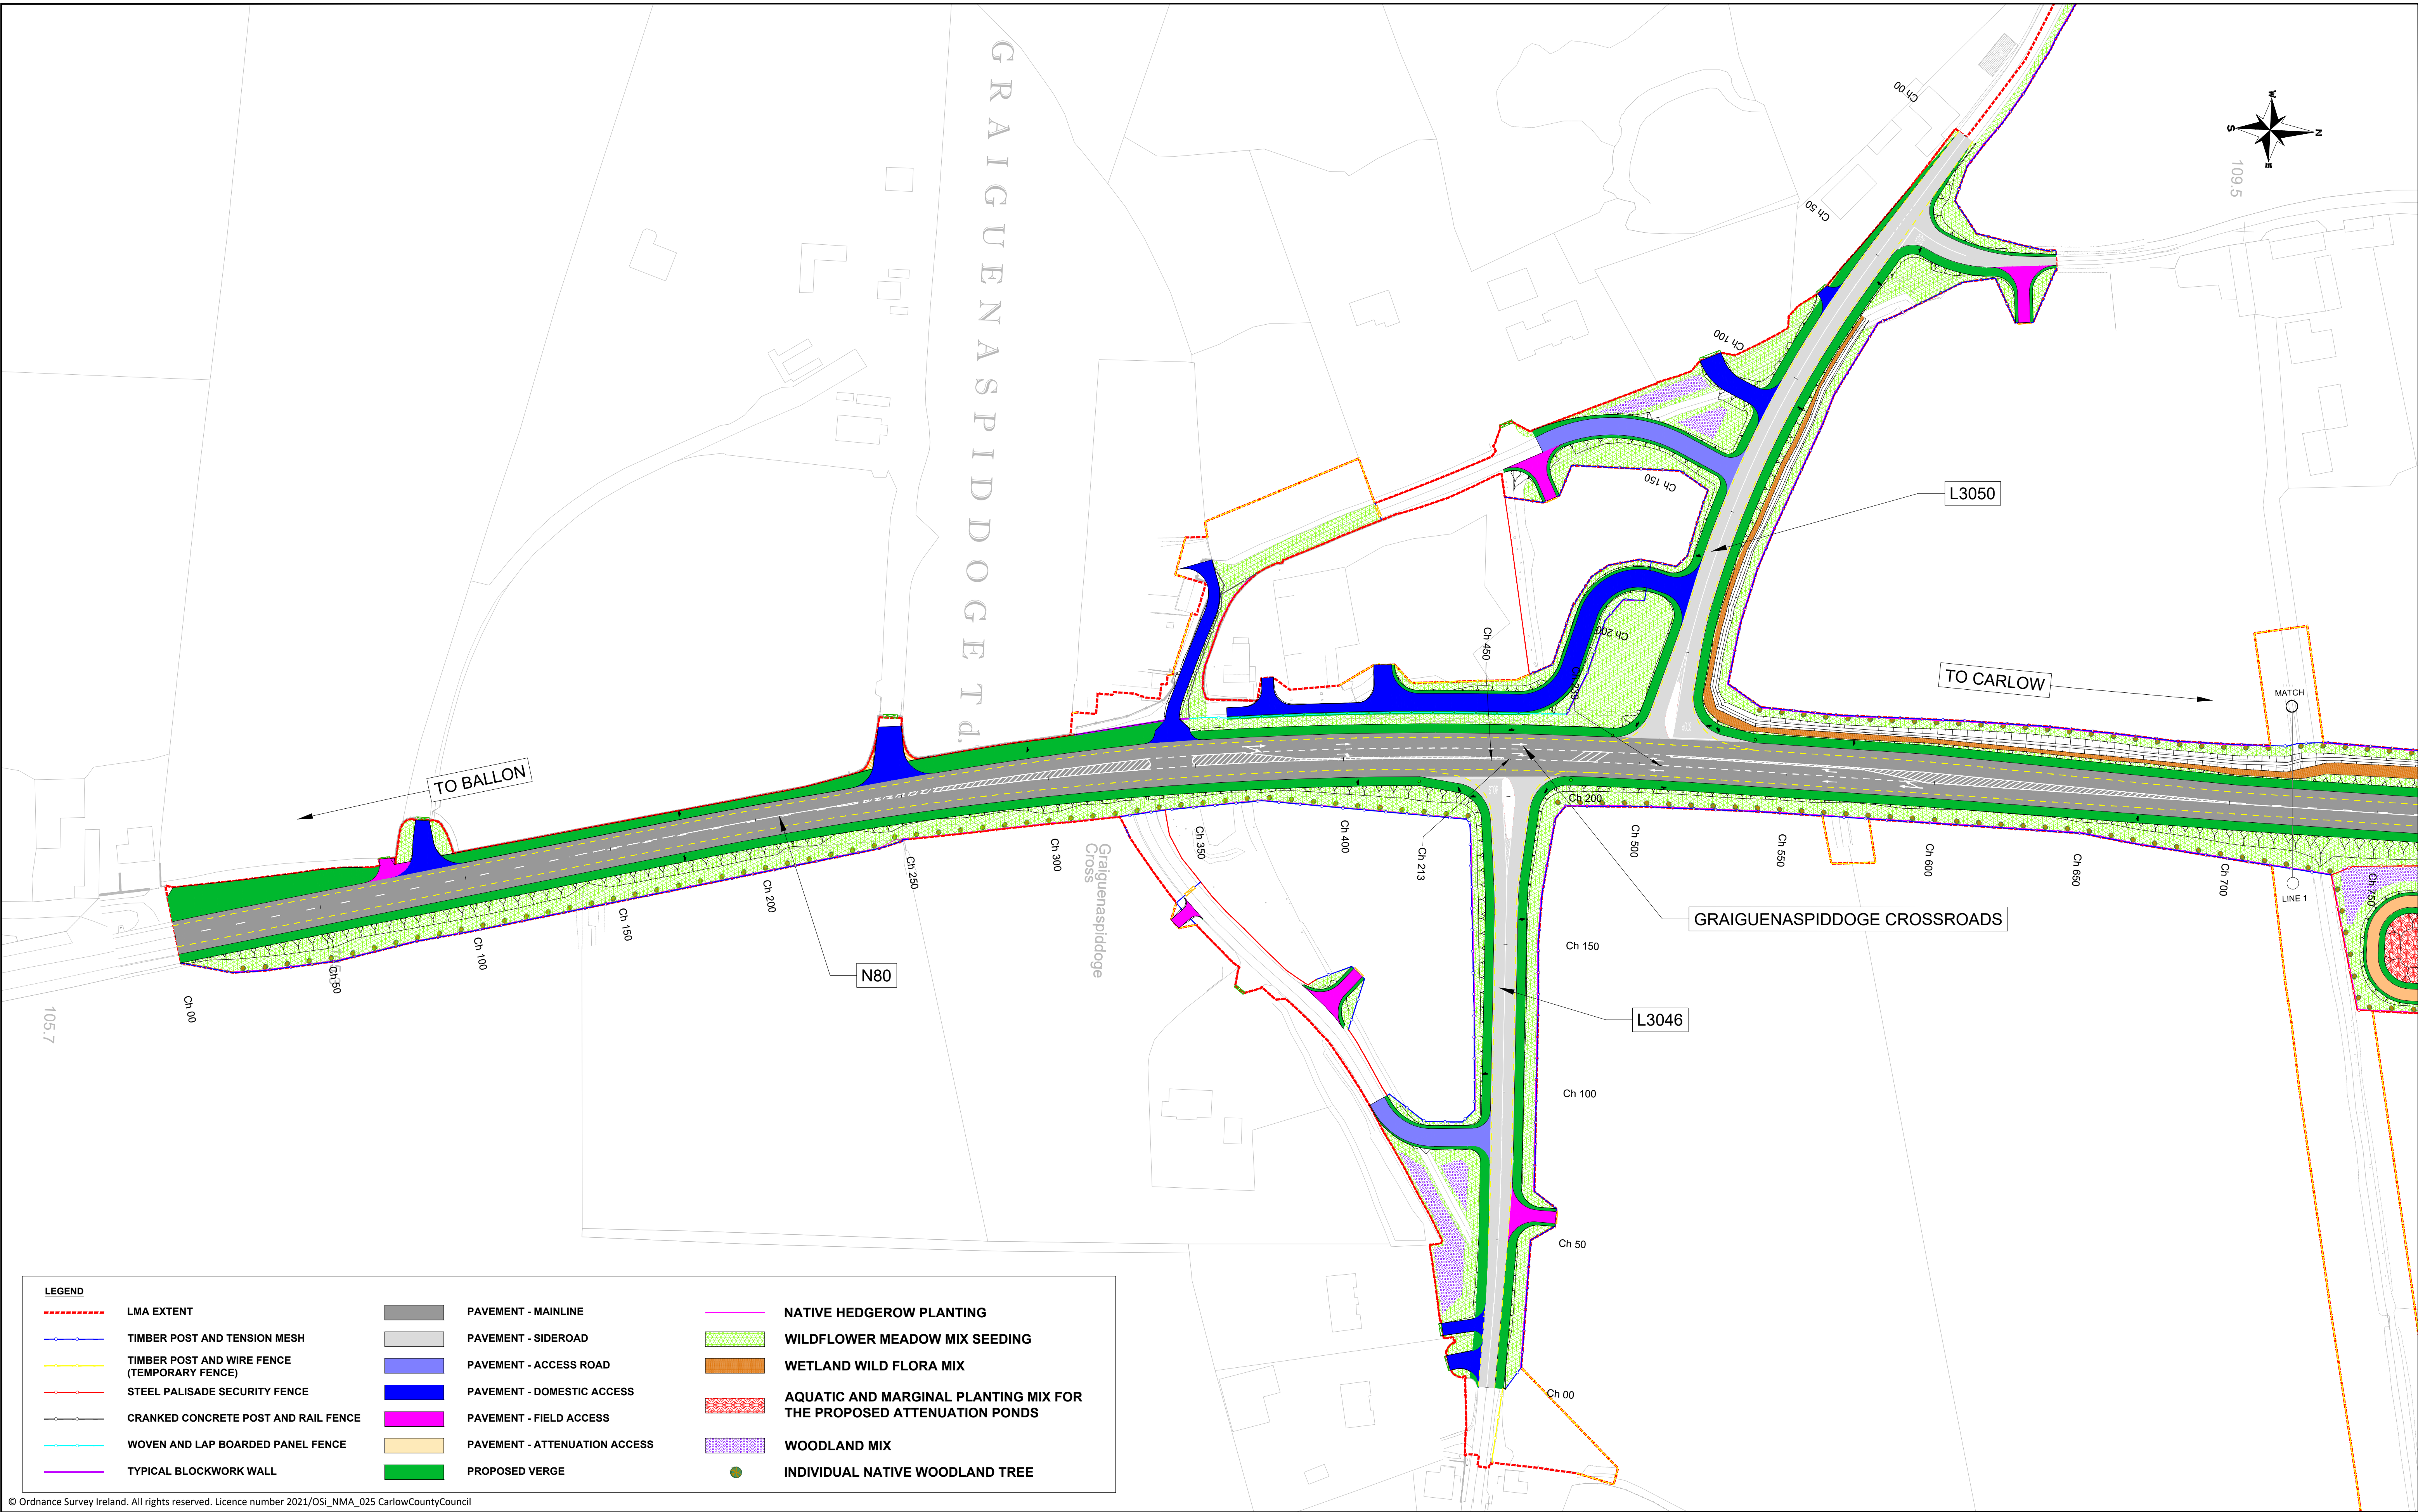

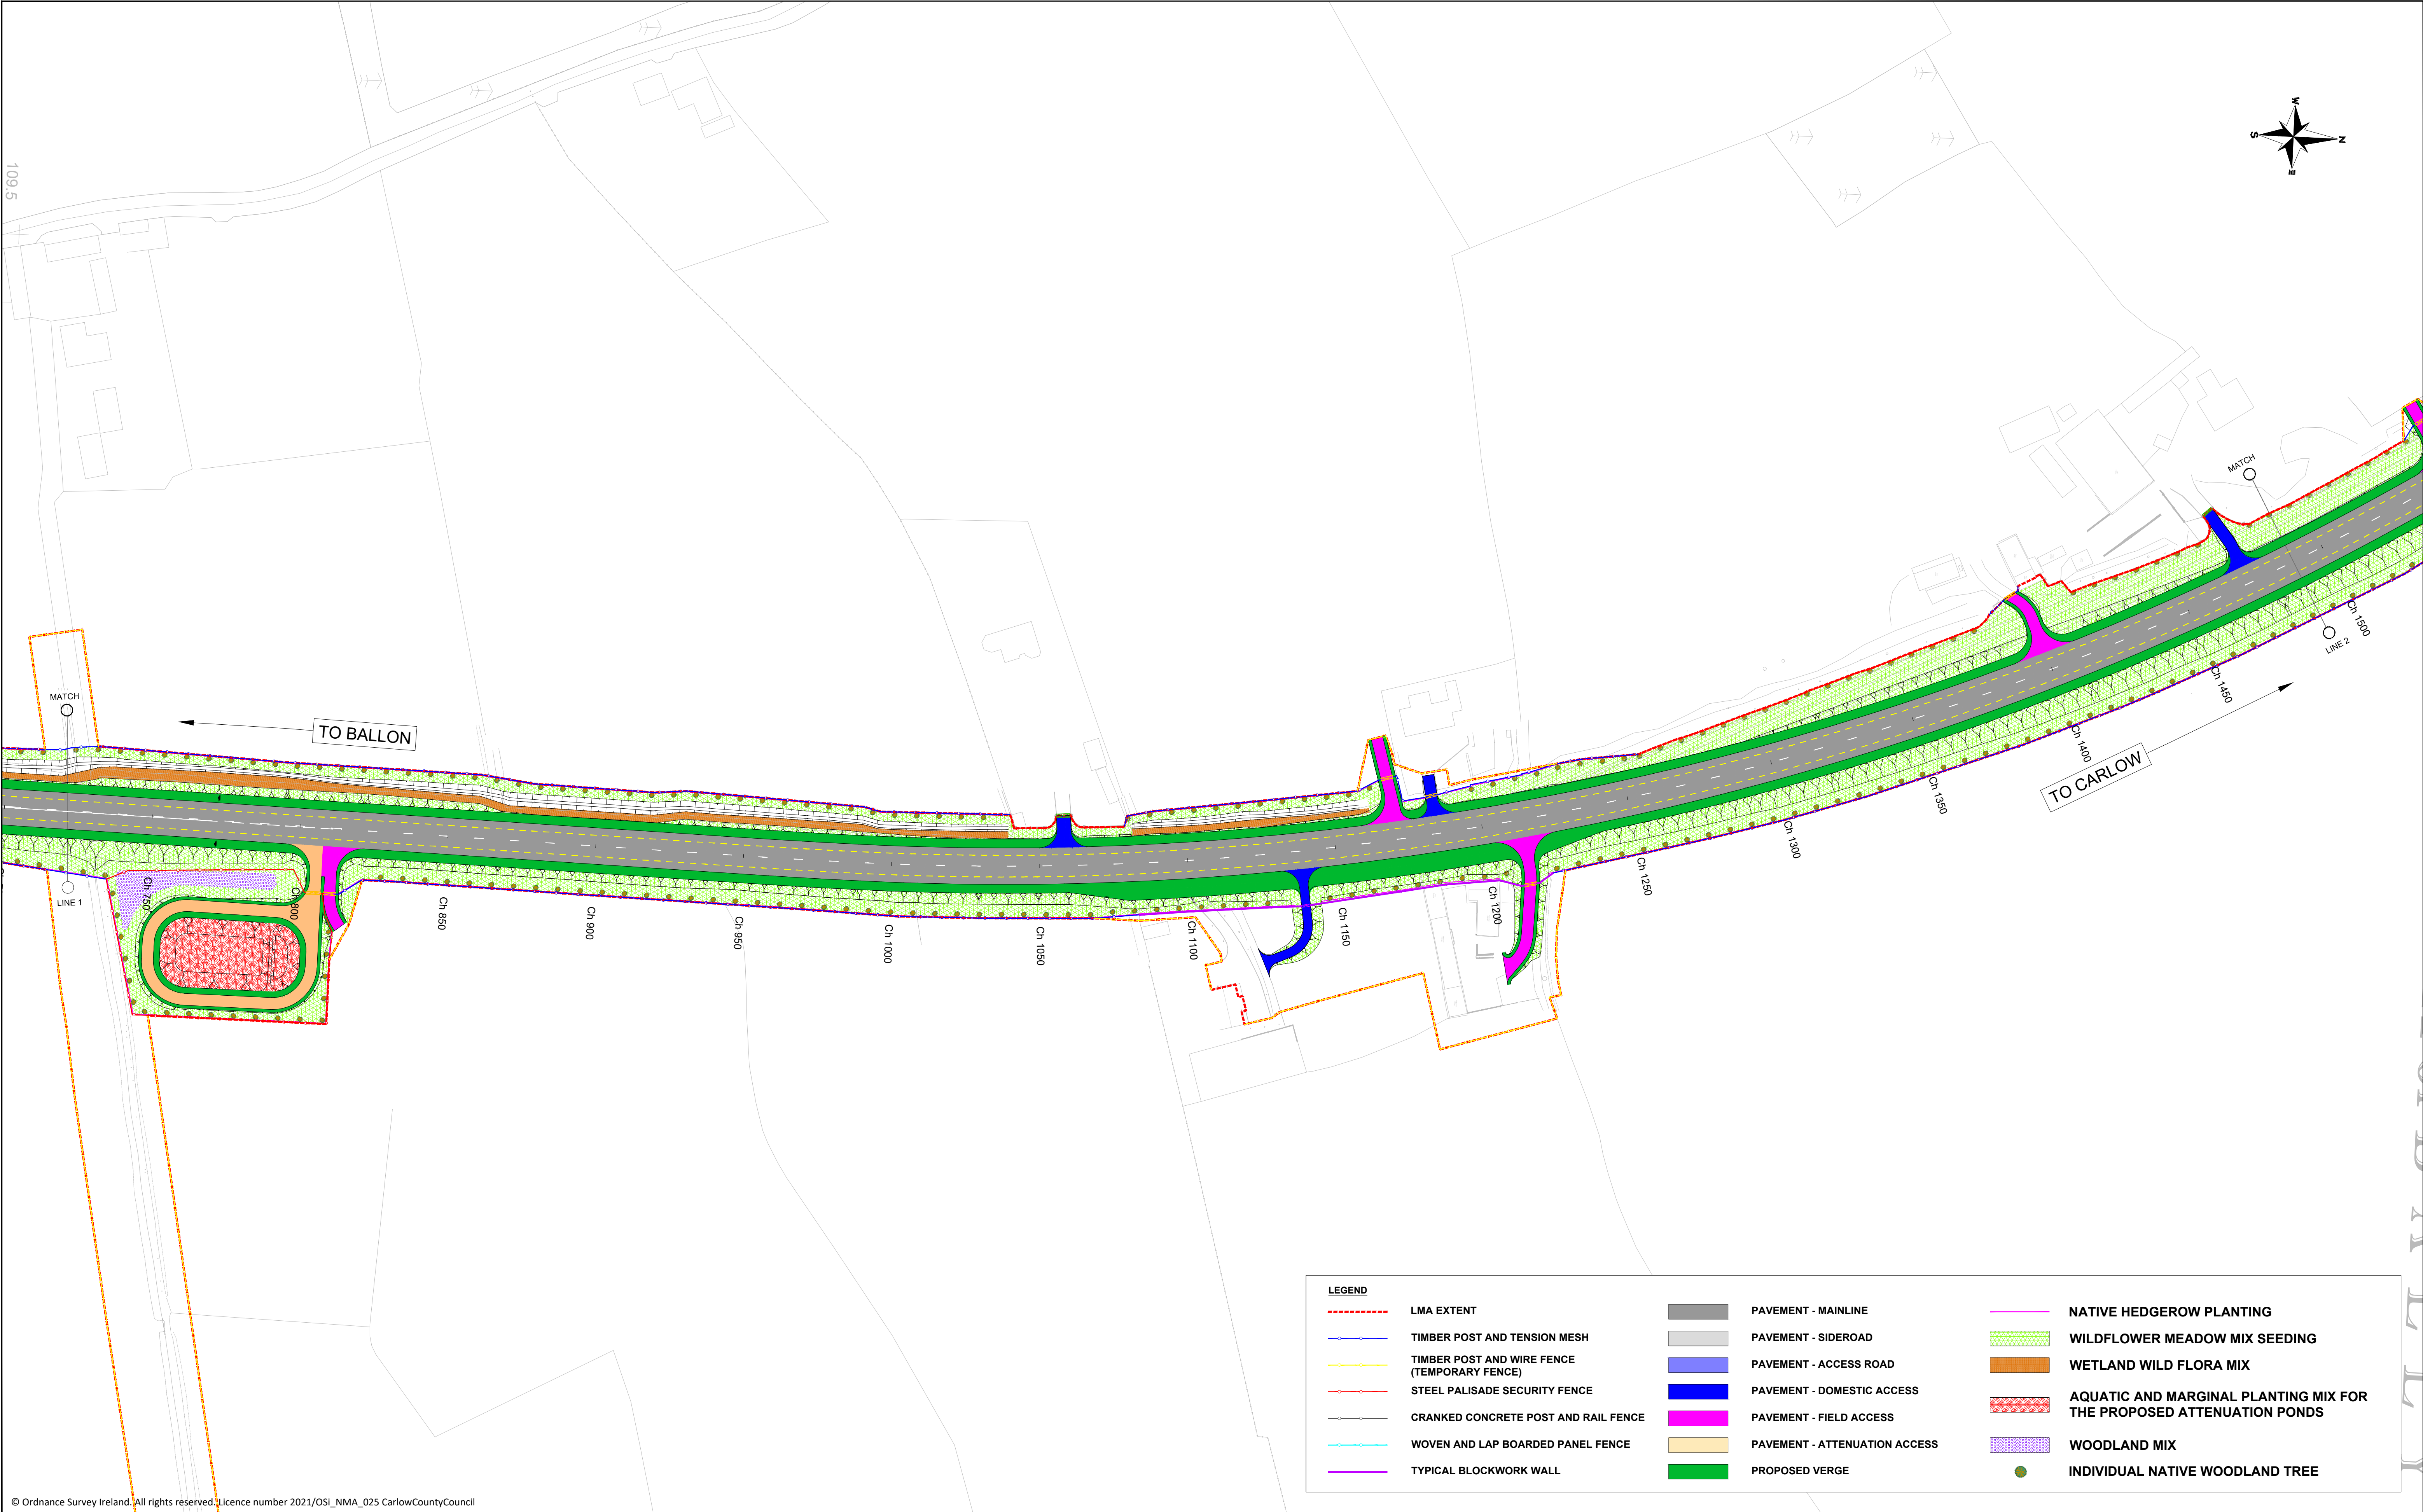


© Ordnance Survey Ireland. All rights reserved. Licence number 2021/OSI_NMA_025 CarlowCountyCouncil

LEGEND	
	LMA EXTENT
	TIMBER POST AND TENSION MESH
	TIMBER POST AND WIRE FENCE (TEMPORARY FENCE)
	STEEL PALISADE SECURITY FENCE
	CRANKED CONCRETE POST AND RAIL FENCE
	WOVEN AND LAP BOARDED PANEL FENCE
	TYPICAL BLOCKWORK WALL
	PAVEMENT - MAINLINE
	PAVEMENT - SIDEROAD
	PAVEMENT - ACCESS ROAD
	PAVEMENT - DOMESTIC ACCESS
	PAVEMENT - FIELD ACCESS
	PAVEMENT - ATTENUATION ACCESS
	PROPOSED VERGE
	NATIVE HEDGEROW PLANTING
	WILDFLOWER MEADOW MIX SEEDING
	WETLAND WILD FLORA MIX
	AQUATIC AND MARGINAL PLANTING MIX FOR THE PROPOSED ATTENUATION PONDS
	WOODLAND MIX
	INDIVIDUAL NATIVE WOODLAND TREE



7 Ormonde Road,
Kilkenny
Tel +353(0)567795800
e-mail info@roadplan.ie

							PROJECT TITLE				N80 LEAGH BENDS SCHEME											
							Drawing Title:				GENERAL LAYOUT - SHEET 2 OF 4											
							Drawn by:		DS		Sheet Size:		A1		Scale:		1:1000		Date:		Oct '24	
							Drawing Number:				19165-01-0117				Revision:				-			
No.		Revision					Date		By		Chk'd		App'd									
Designed:		DS					Checked:		GF					Approved:		DD						


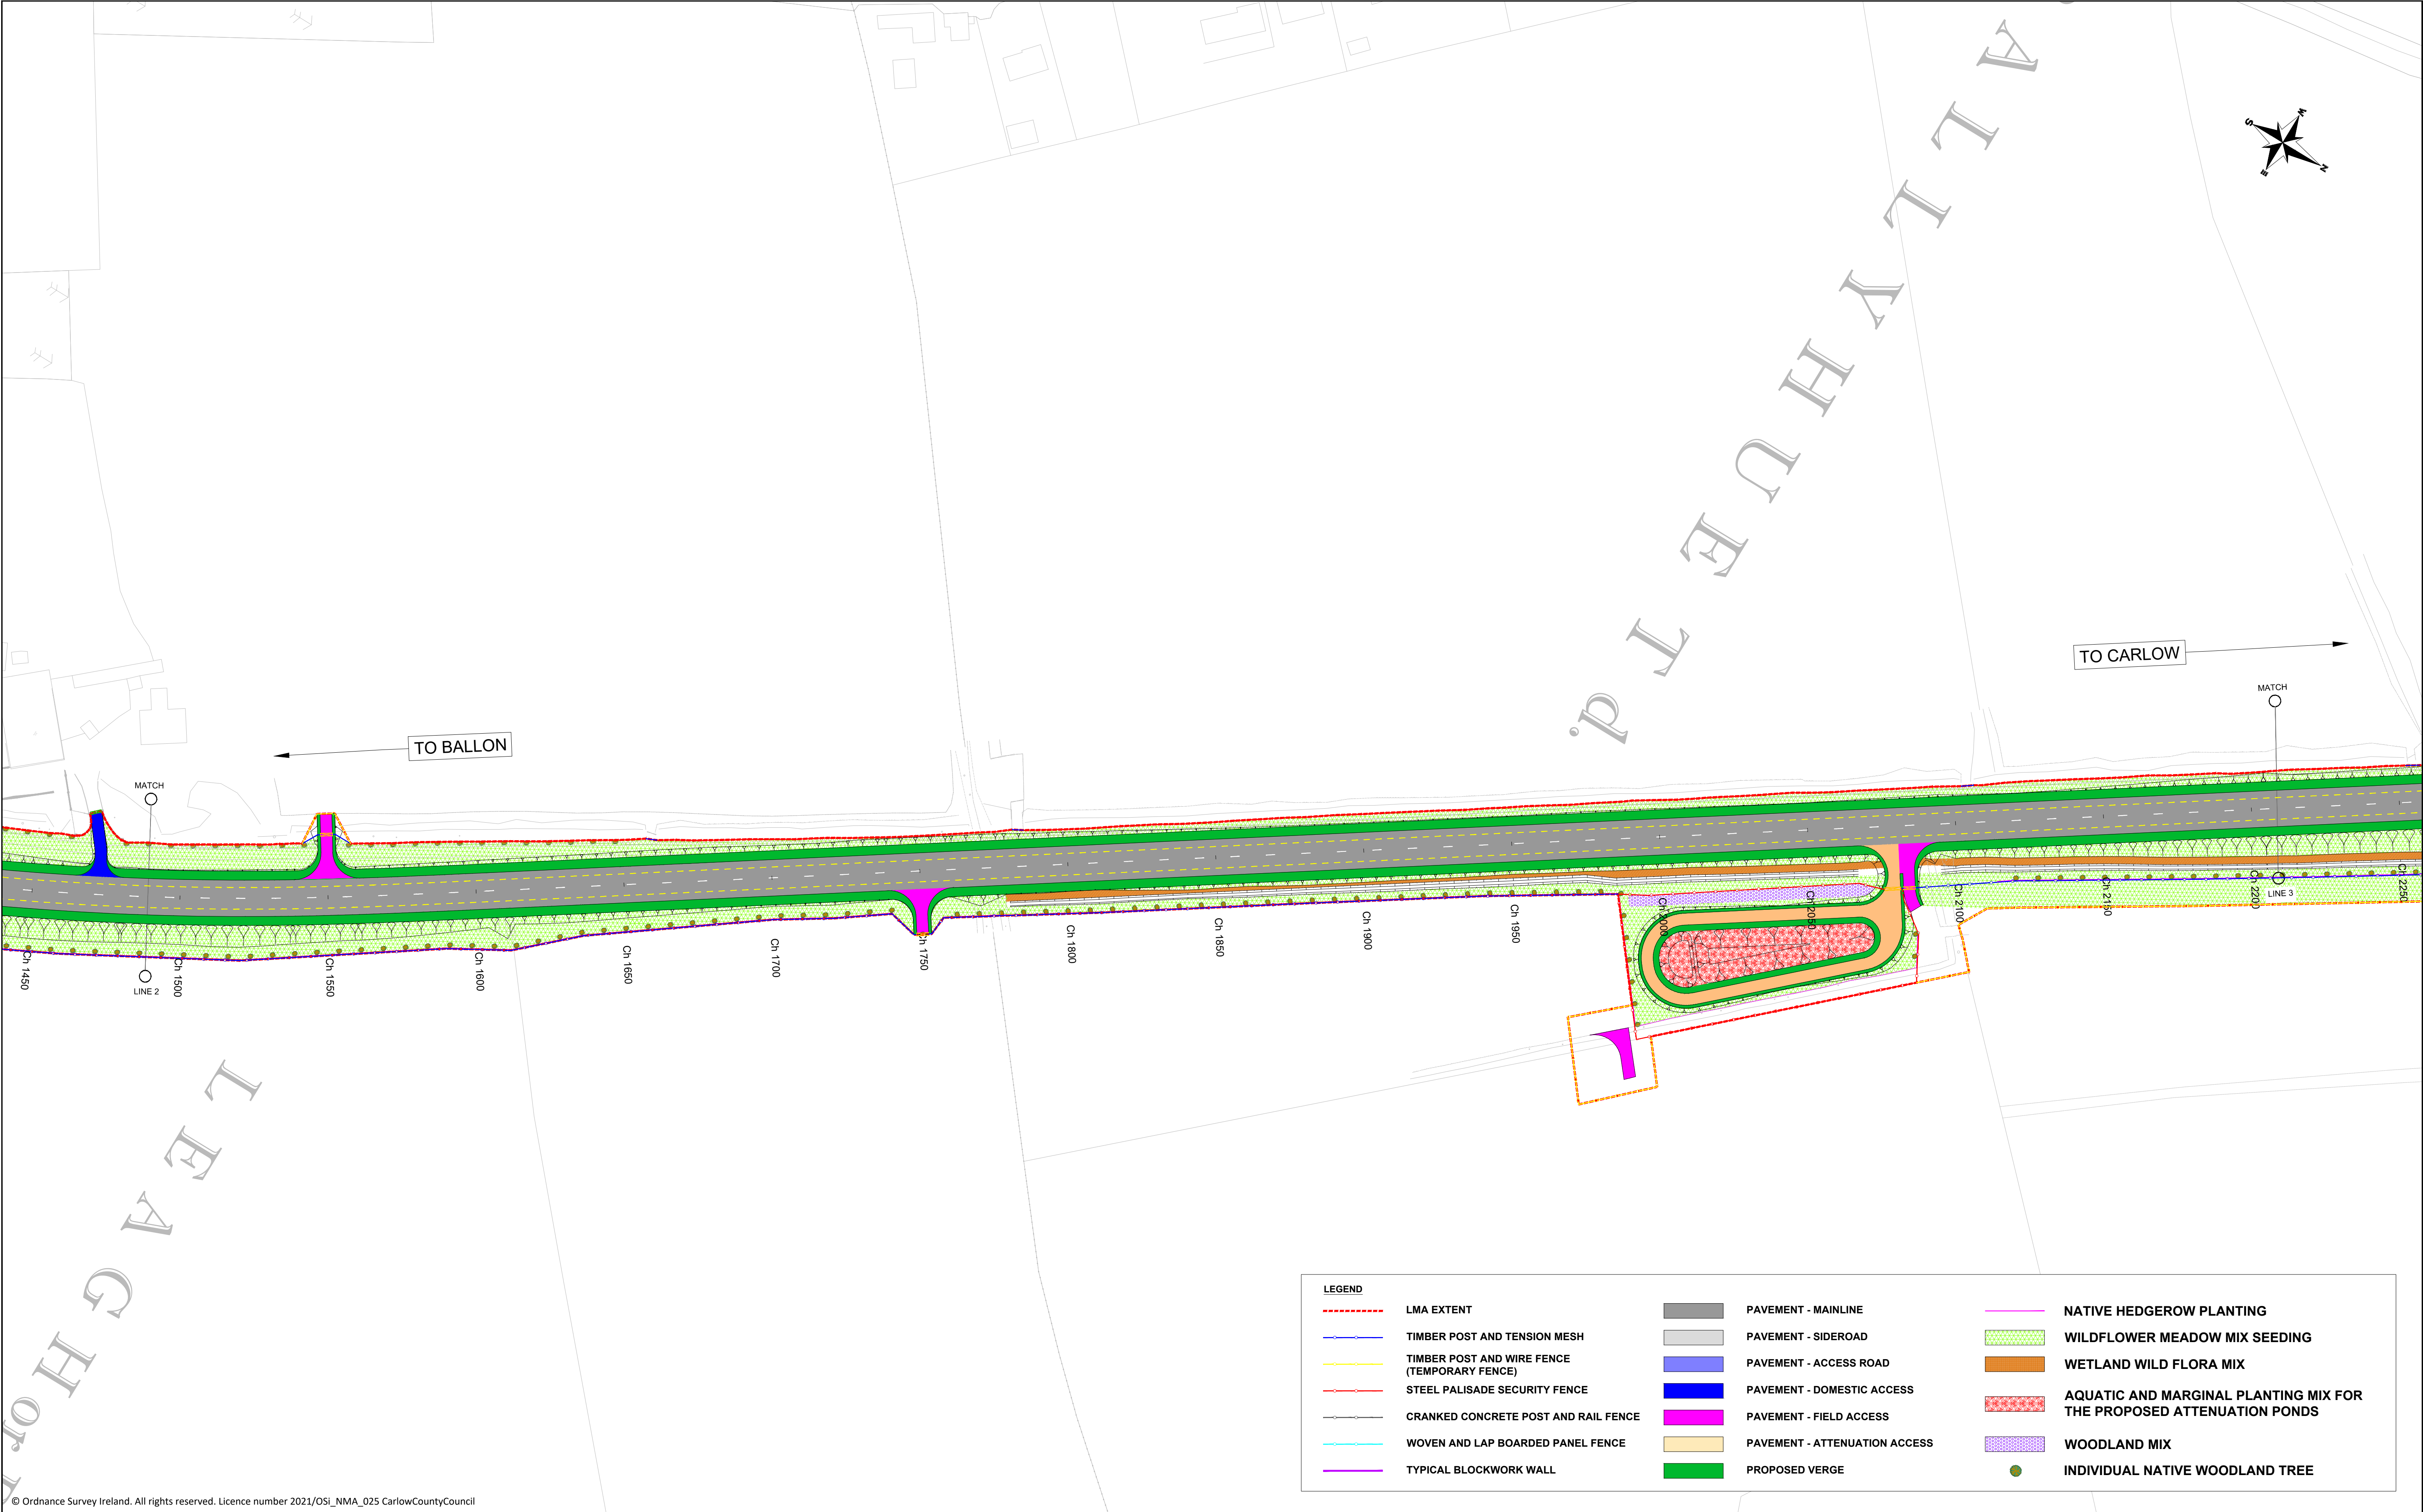


© Ordnance Survey Ireland. All rights reserved. Licence number 2021/OSI_NMA_025 CarlowCountyCouncil



7 Ormonde Road,
Kilkenny
Tel +353(0)567795800
e-mail info@roadplan.ie

										PROJECT TITLE N80 LEAGH BENDS SCHEME																			
										Drawing Title: GENERAL LAYOUT - SHEET 3 OF 4																			
										Drawn by: DS			Sheet Size: A1			Scale: 1:1000			Date: Oct '24										
										Drawing Number: 19165-01-0118										Revision: -									
No.					Revision					Date		By		Chk'd		App'd													
Designed:					DS					Checked:		GF					Approved:		DD										

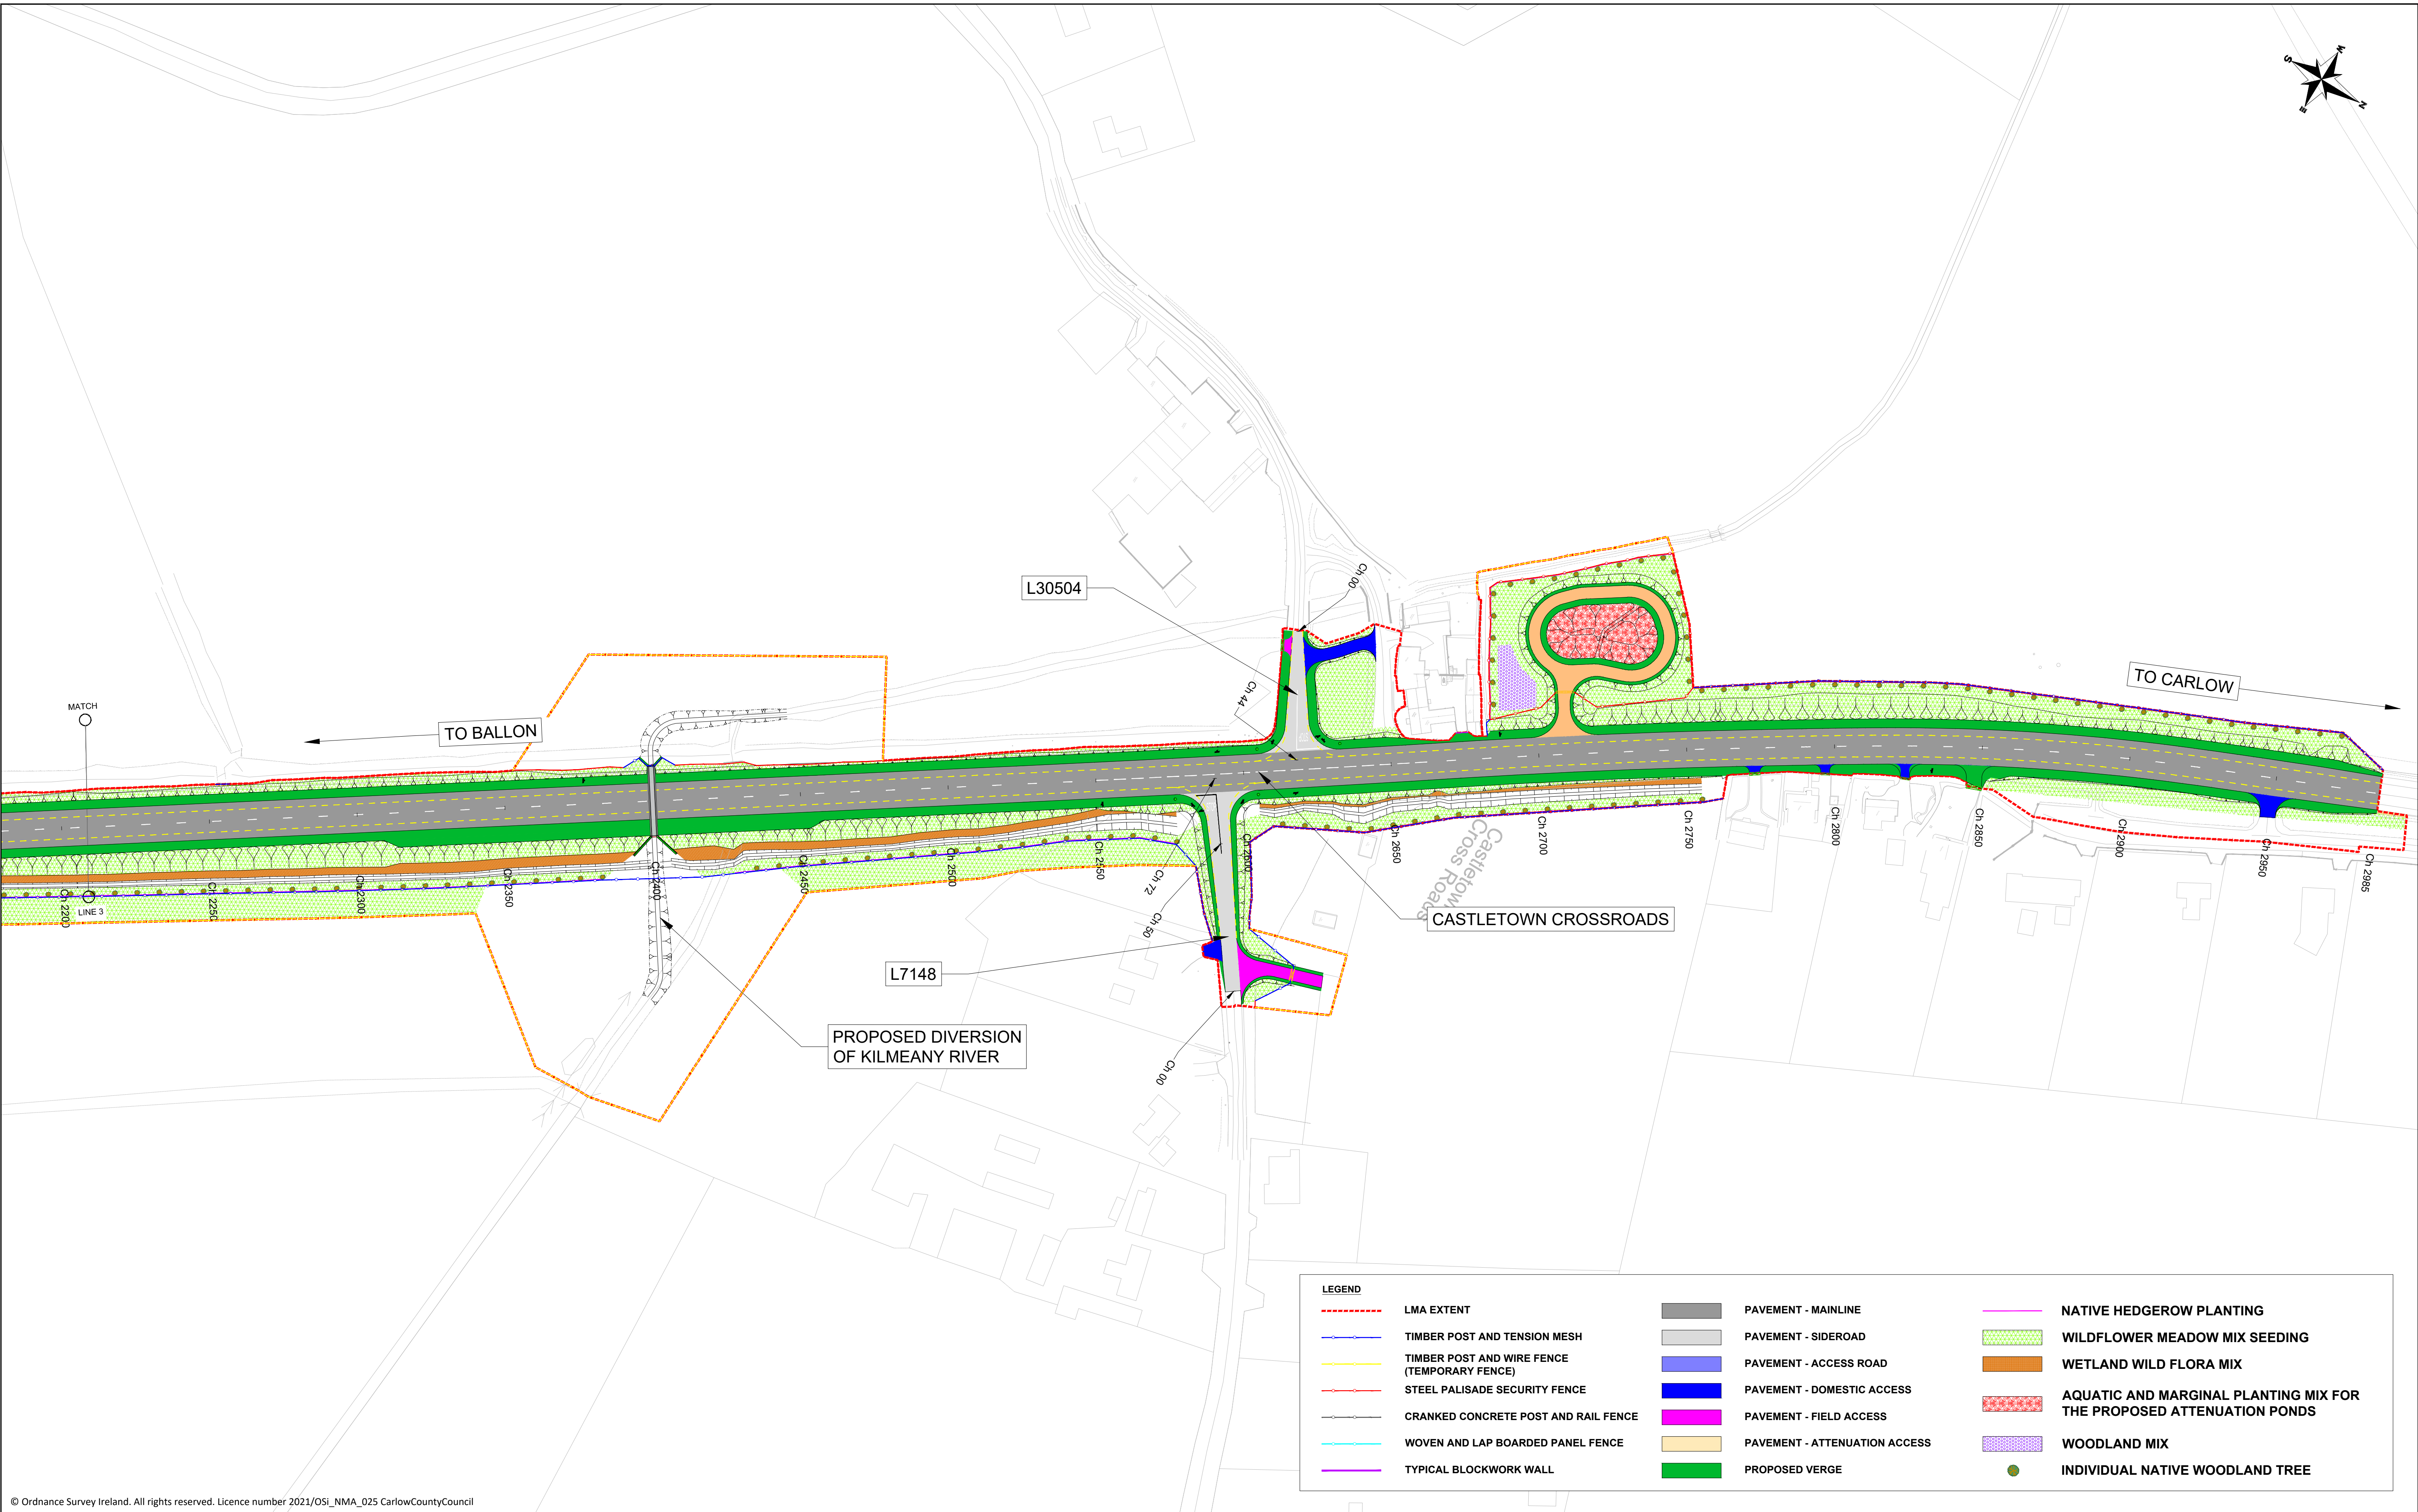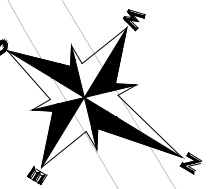

© Ordnance Survey Ireland. All rights reserved. Licence number 2021/OSi_NMA_025 CarlowCountyCouncil

LEGEND			
	LMA EXTENT		PAVEMENT - MAINLINE
	TIMBER POST AND TENSION MESH		PAVEMENT - SIDEROAD
	TIMBER POST AND WIRE FENCE (TEMPORARY FENCE)		PAVEMENT - ACCESS ROAD
	STEEL PALISADE SECURITY FENCE		PAVEMENT - DOMESTIC ACCESS
	CRANKED CONCRETE POST AND RAIL FENCE		PAVEMENT - FIELD ACCESS
	WOVEN AND LAP BOARDED PANEL FENCE		PAVEMENT - ATTENUATION ACCESS
	TYPICAL BLOCKWORK WALL		PROPOSED VERGE
	NATIVE HEDGEROW PLANTING		WILDFLOWER MEADOW MIX SEEDING
	WETLAND WILD FLORA MIX		AQUATIC AND MARGINAL PLANTING MIX FOR THE PROPOSED ATTENUATION PONDS
	WOODLAND MIX		INDIVIDUAL NATIVE WOODLAND TREE



7 Ormonde Road,
Kilkenny
Tel +353(0)567795800
e-mail info@roadplan.ie

						PROJECT TITLE				N80 LEAGH BENDS SCHEME			
						Drawing Title:				GENERAL LAYOUT - SHEET 4 OF 4			
						Drawn by: DS		Sheet Size: A1		Scale: 1:1000		Date: Oct '24	
						Drawing Number:		19165-01-0119		Revision:		-	
No.		Revision		Date		By		Chk'd		App'd			
Designed: DS		Checked: GF		Approved: DD									