



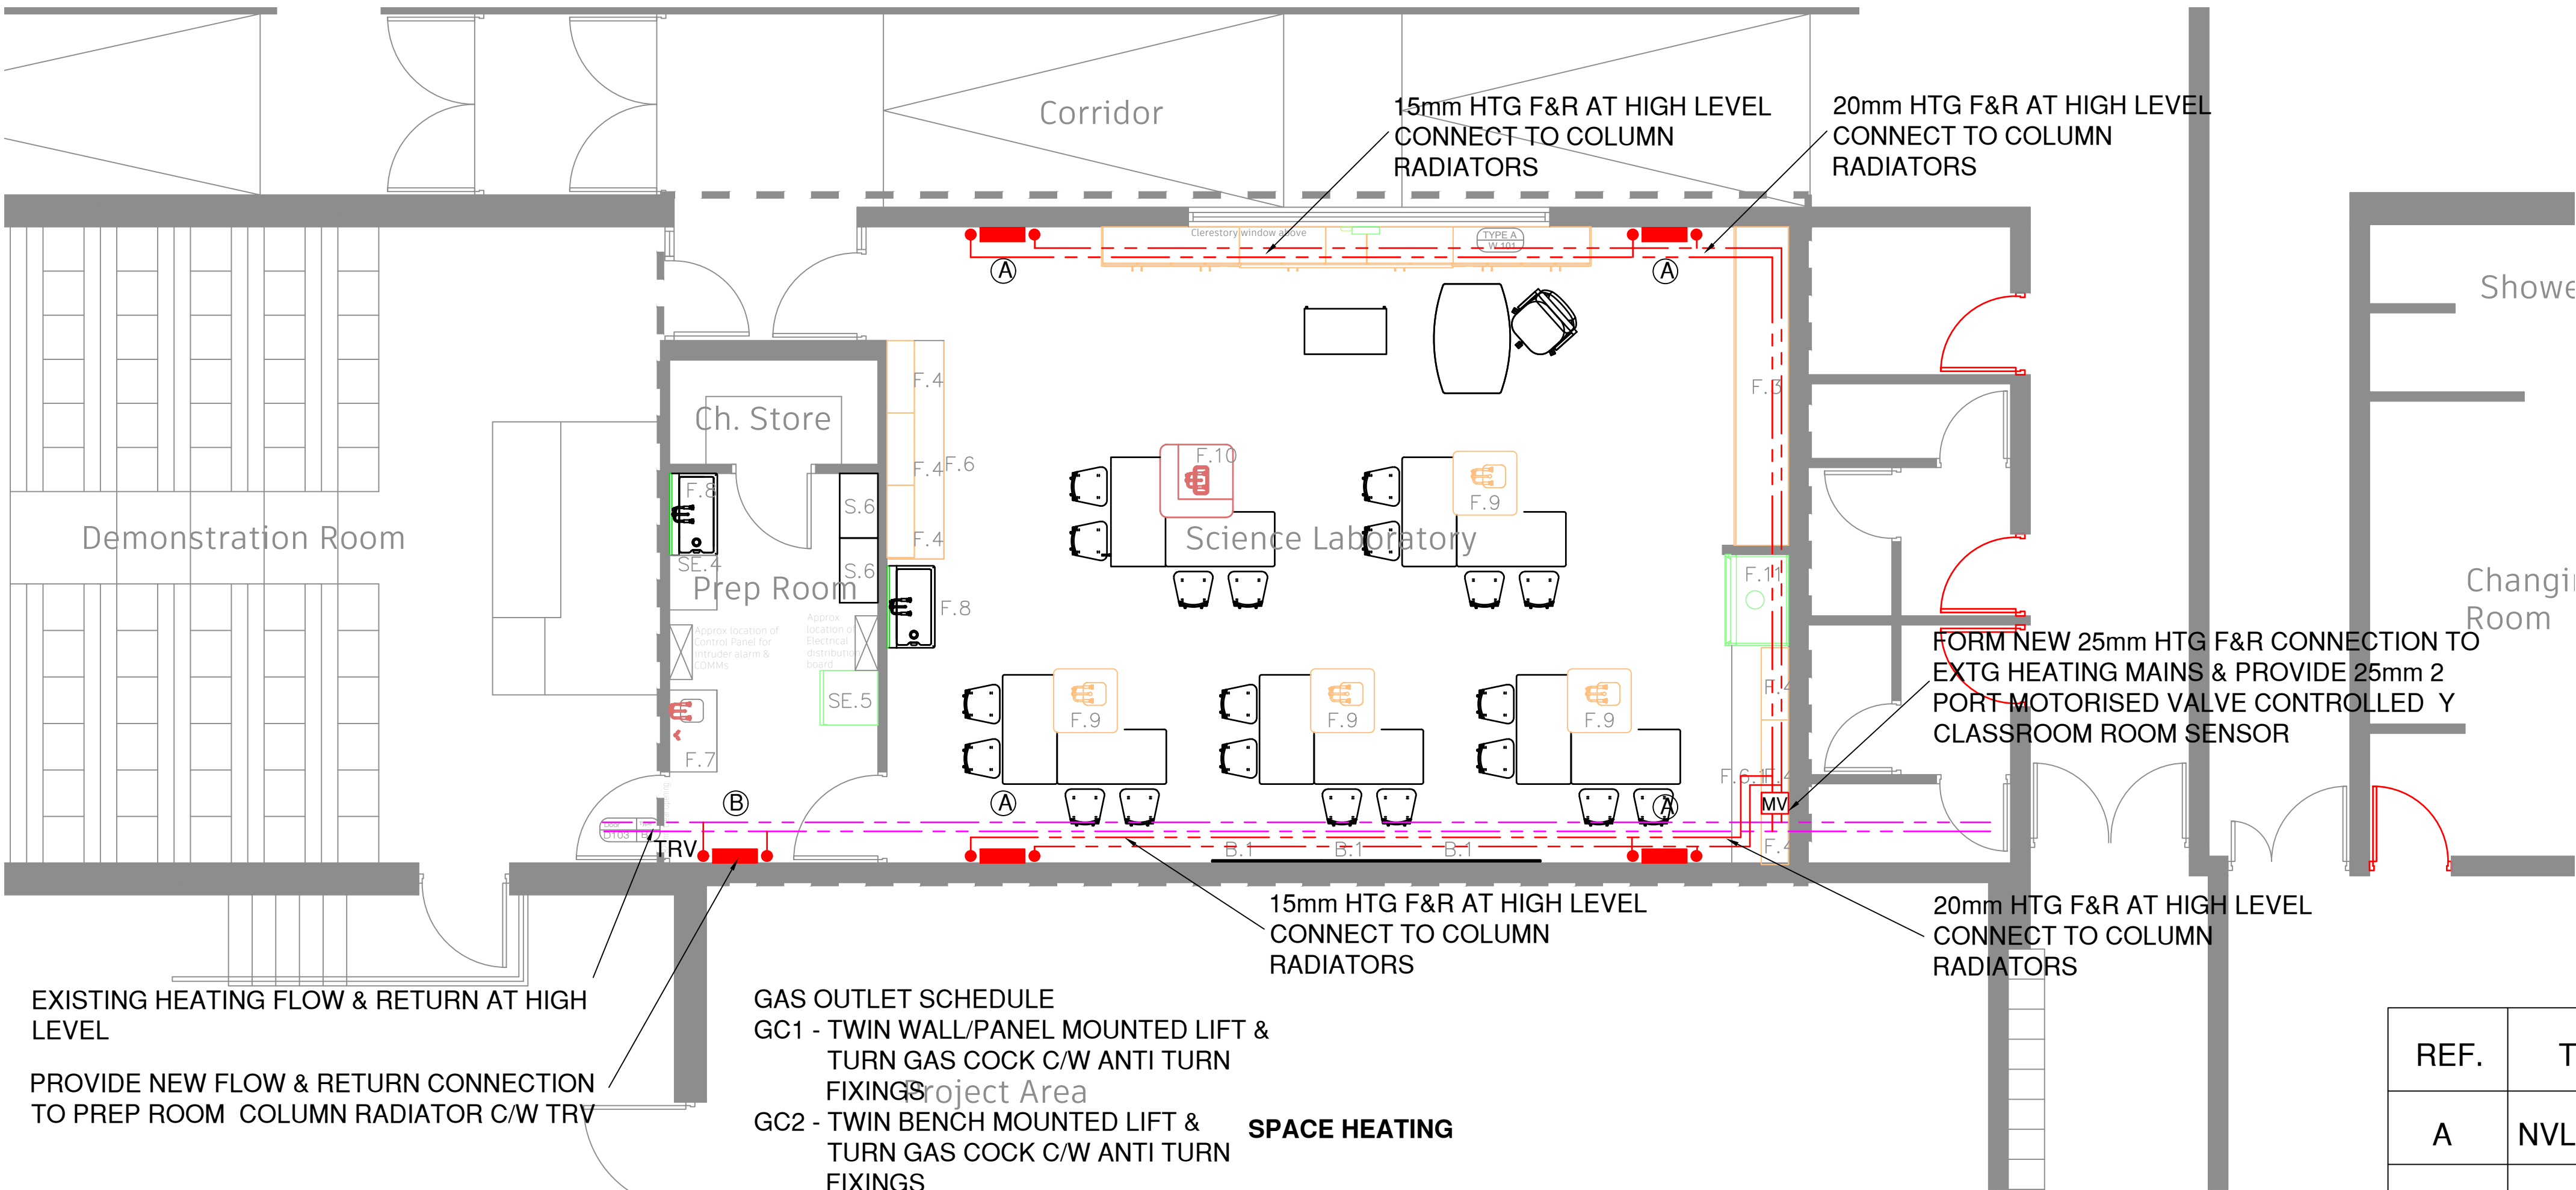

SCHEDULE OF RADIATORS

REF.	TYPE	LENGTH	HEIGHT	OUTPUT(W)	CONNECTIONS
A	NVLV 220	638	2200	2596	15mmTOE
B	NVL200	496	2000	1361	15mmTBOE

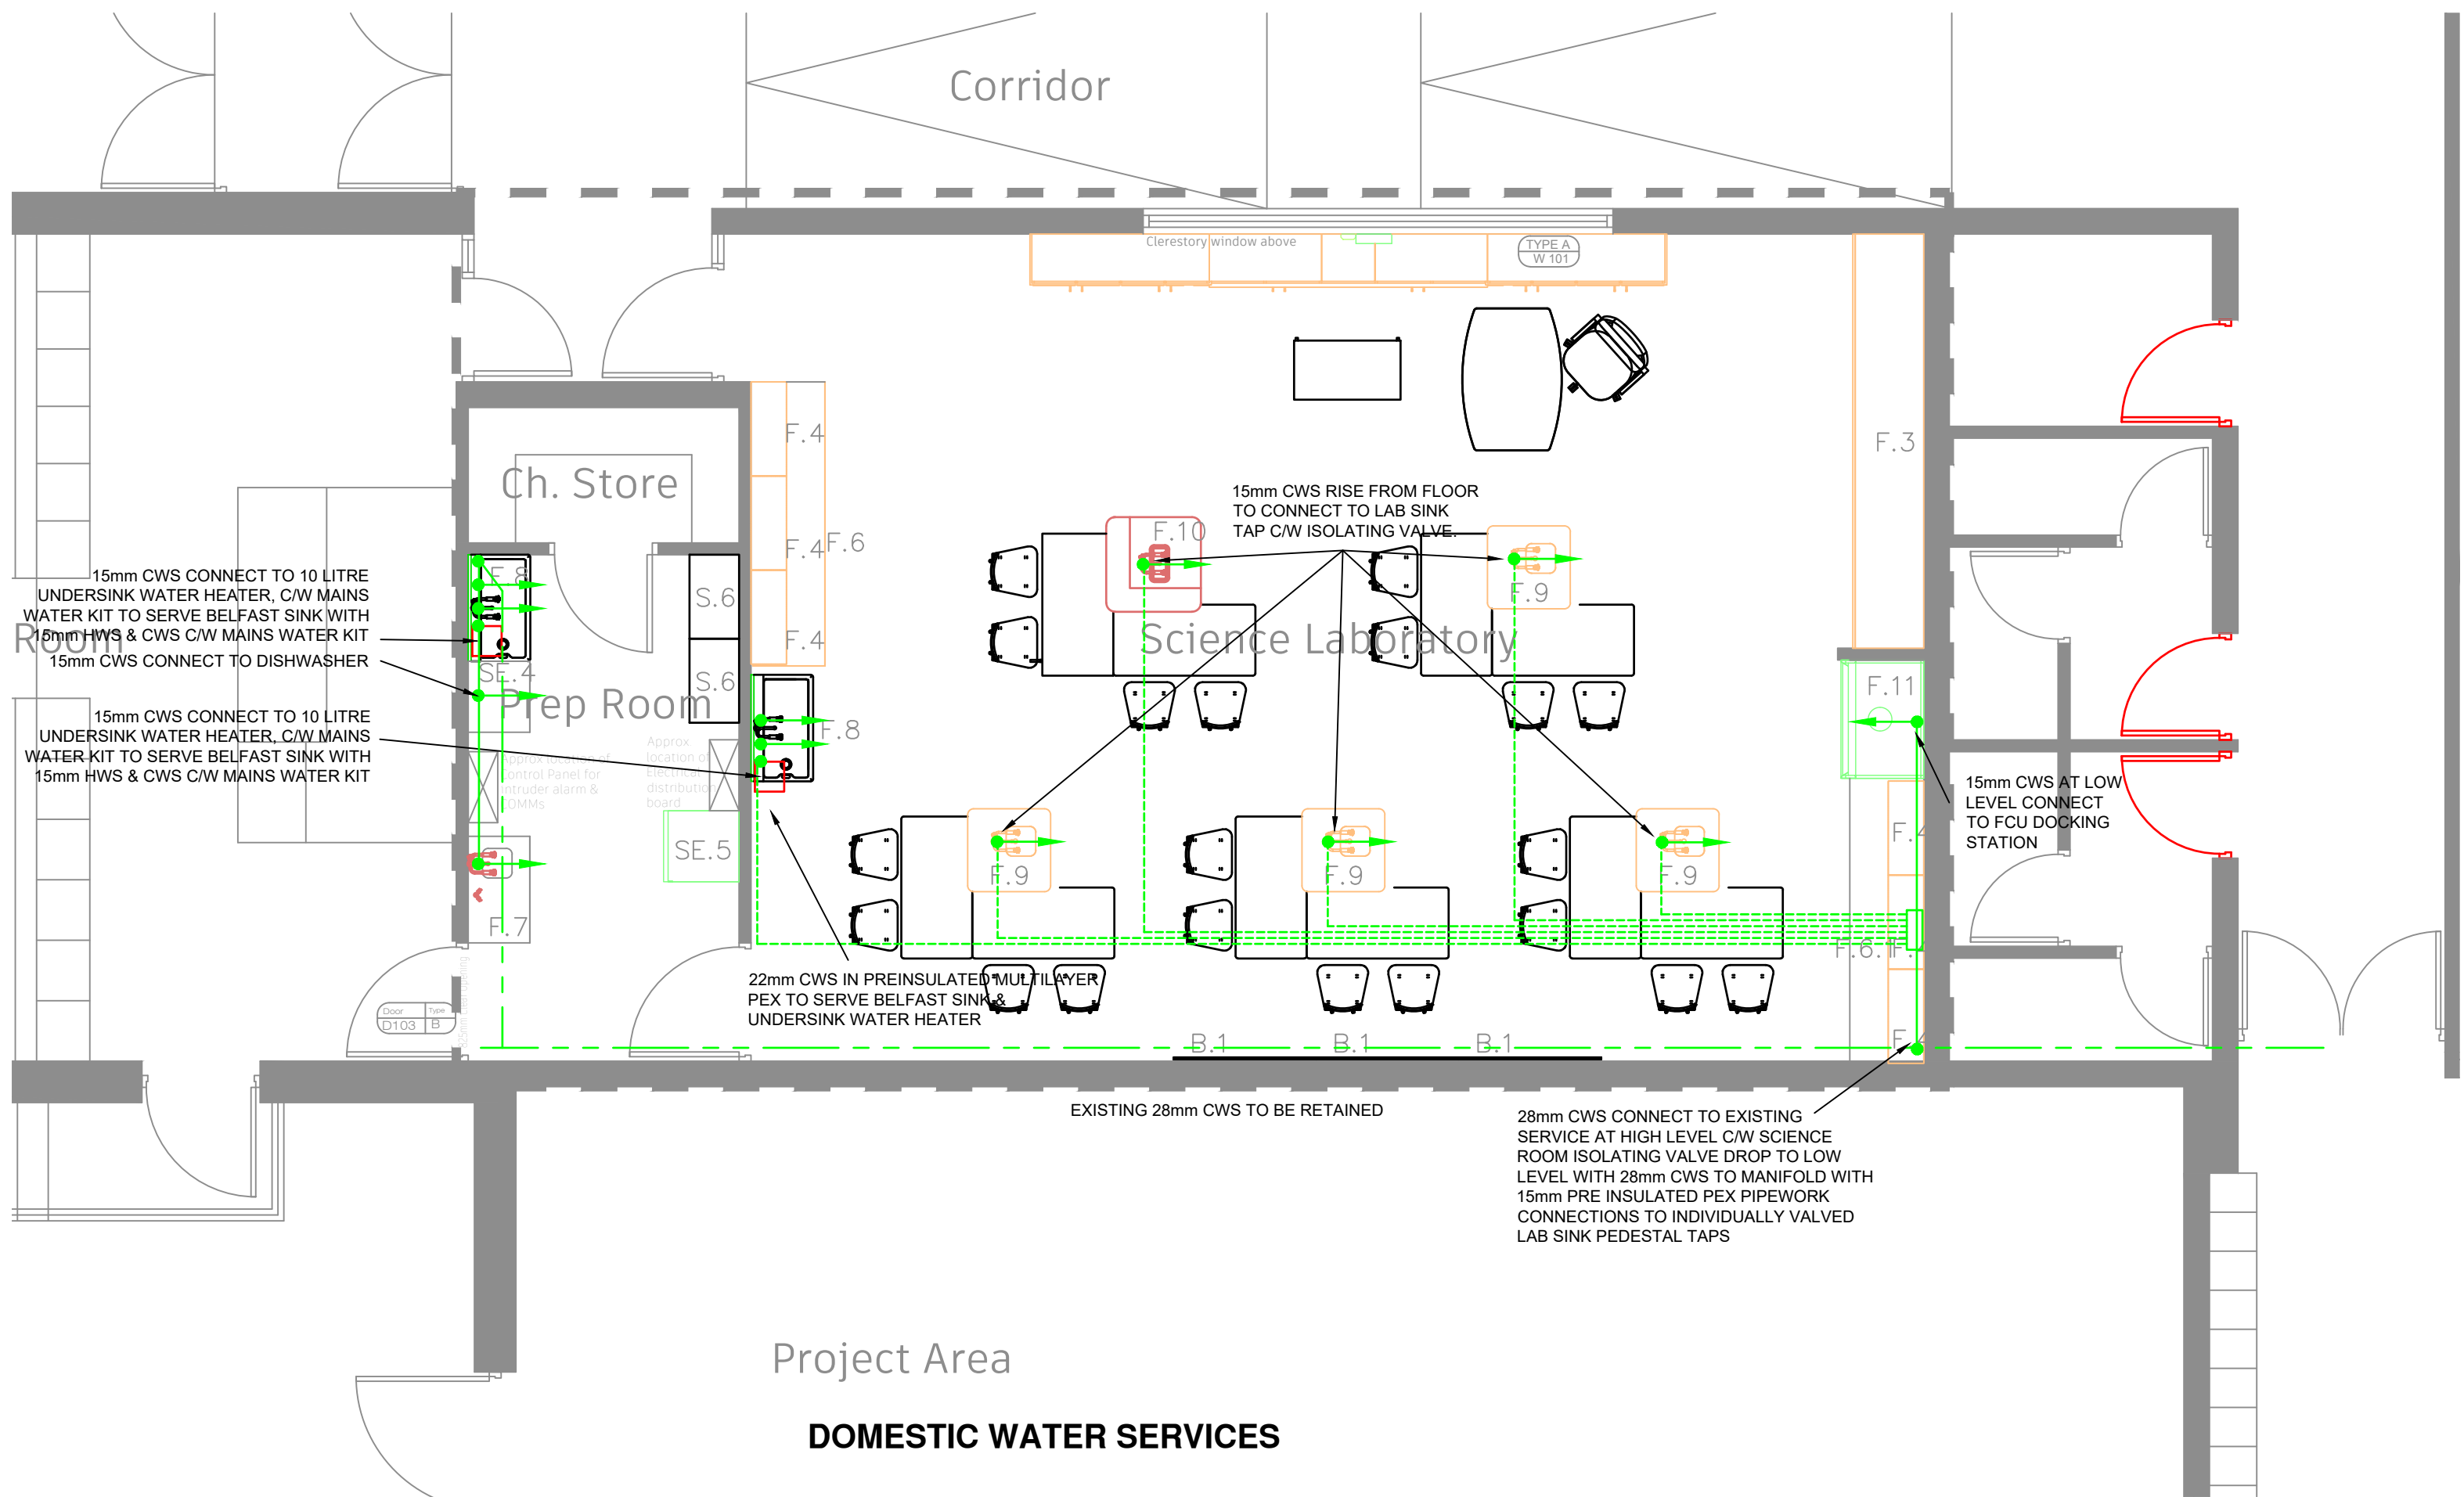

SCHEDULE BASED ON ZEHNDER RANGE - NOVA
HORIZONTAL & VERTICAL RADIATORS SELECTED
ON THE FOLLOWING CRITERIA

FLOW 80°C
RTN 60°C
ΔT 50°C

Rev	Description	Date
CLIENT/ARCH	KEYS MONAGHAN ARCHITECTS/CAVAN MONAGHAN EDUCATION & TRAINING BOARD	
Project	INVER COLLEGE, CARRICKMACROSS, Co. MONAGHAN REFURBISHMENT OF EXISTING SCIENCE ROOM	
Drawing Title:	SPACE HEATING, & DOMESTIC WATER INSTALLATION	
Scale at A1	Drwn By LM	Date MAR 2026
1-50@A1	Chkd By CB	Date MAR 2026
Project No. 1897	Drawing No. 1897/26/M101	Revision P