


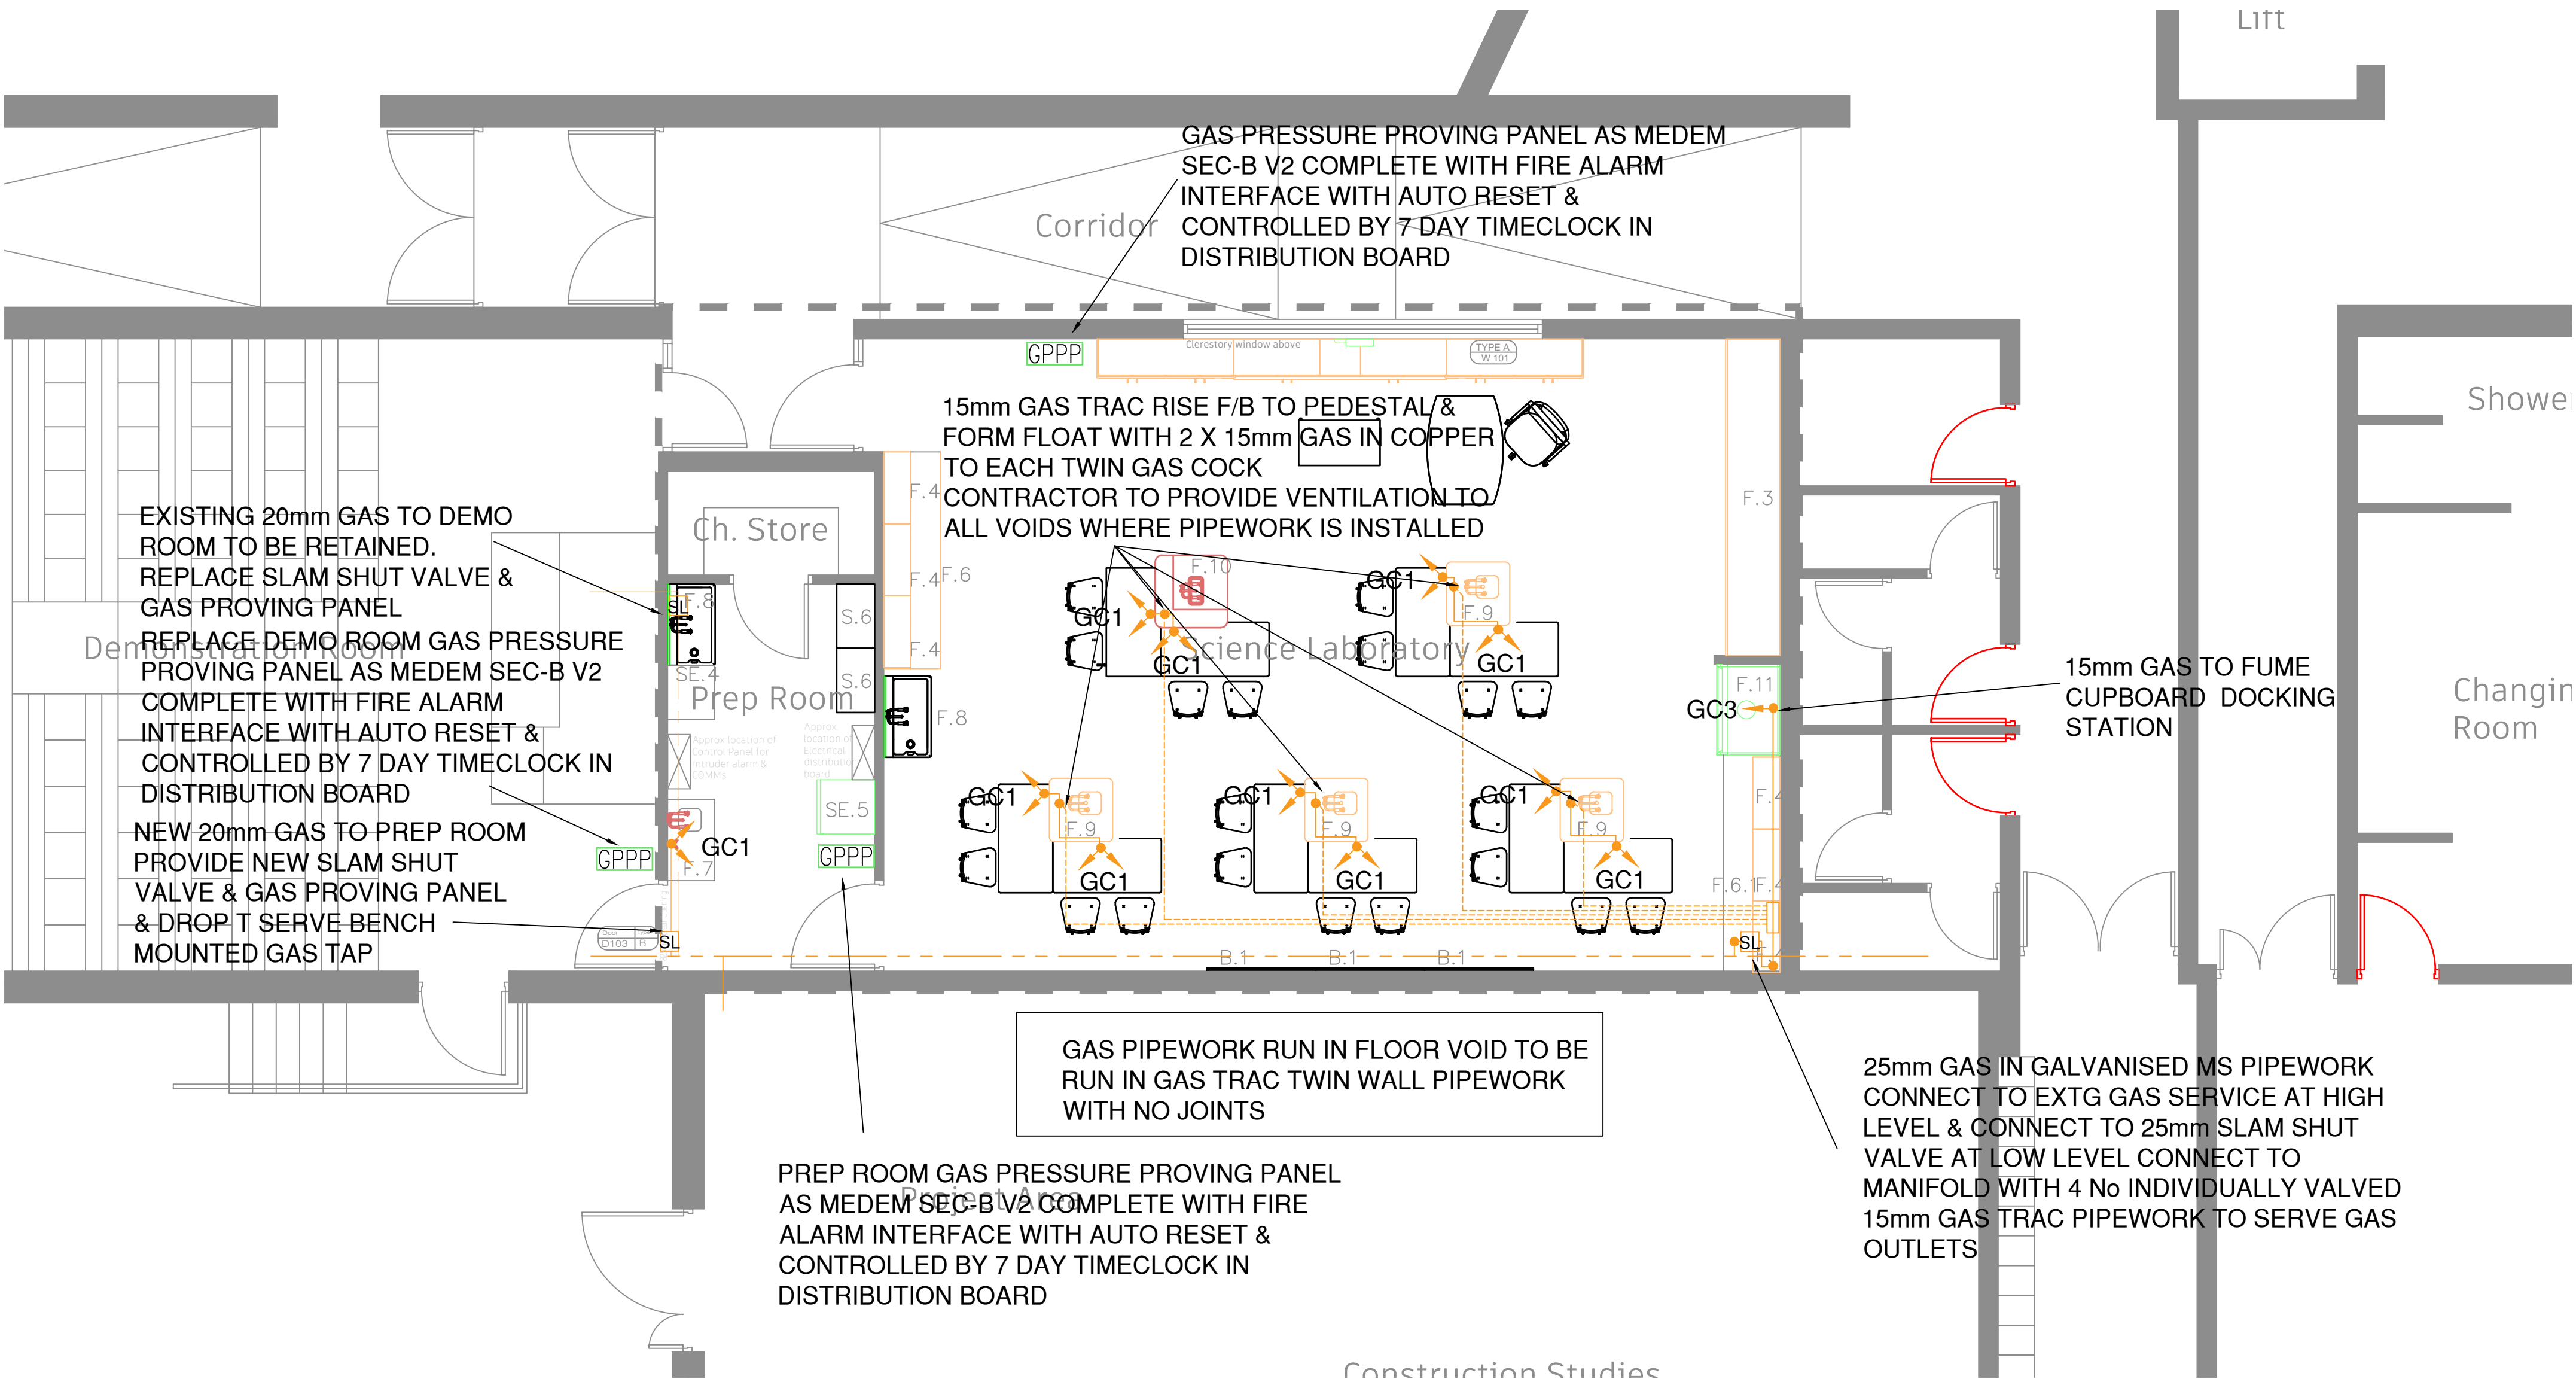

Rev	Description			Date
CLIENT/ARCH				
KEYS MONAGHAN ARCHITECTS/CAVAN MONAGHAN EDUCATION & TRAINING BOARD				
CB engineering consultancy				
CHRISTOPHER BOYLE CONSULTANTS 36 Carrick Strand, Strabane, Co. Tyrone BT82 9RN Tel: 028 7188 2052 Mob: 078 5037 2801 email: info@cbengineeringconsultancy.co.uk				
Project INVER COLLEGE, CARRICKMACROSS, Co. MONAGHAN REFURBISHMENT OF EXISTING SCIENCE ROOM				
Drawing Title: GAS SERVICES INSTALLATION				
Scale at A1 1-50@A1	Drwn By LM	Date MAR 2026	Chkd By CB	Date MAR 2026
Project No. 1897	Drawing No. 1897/26/M102		Revision P	