


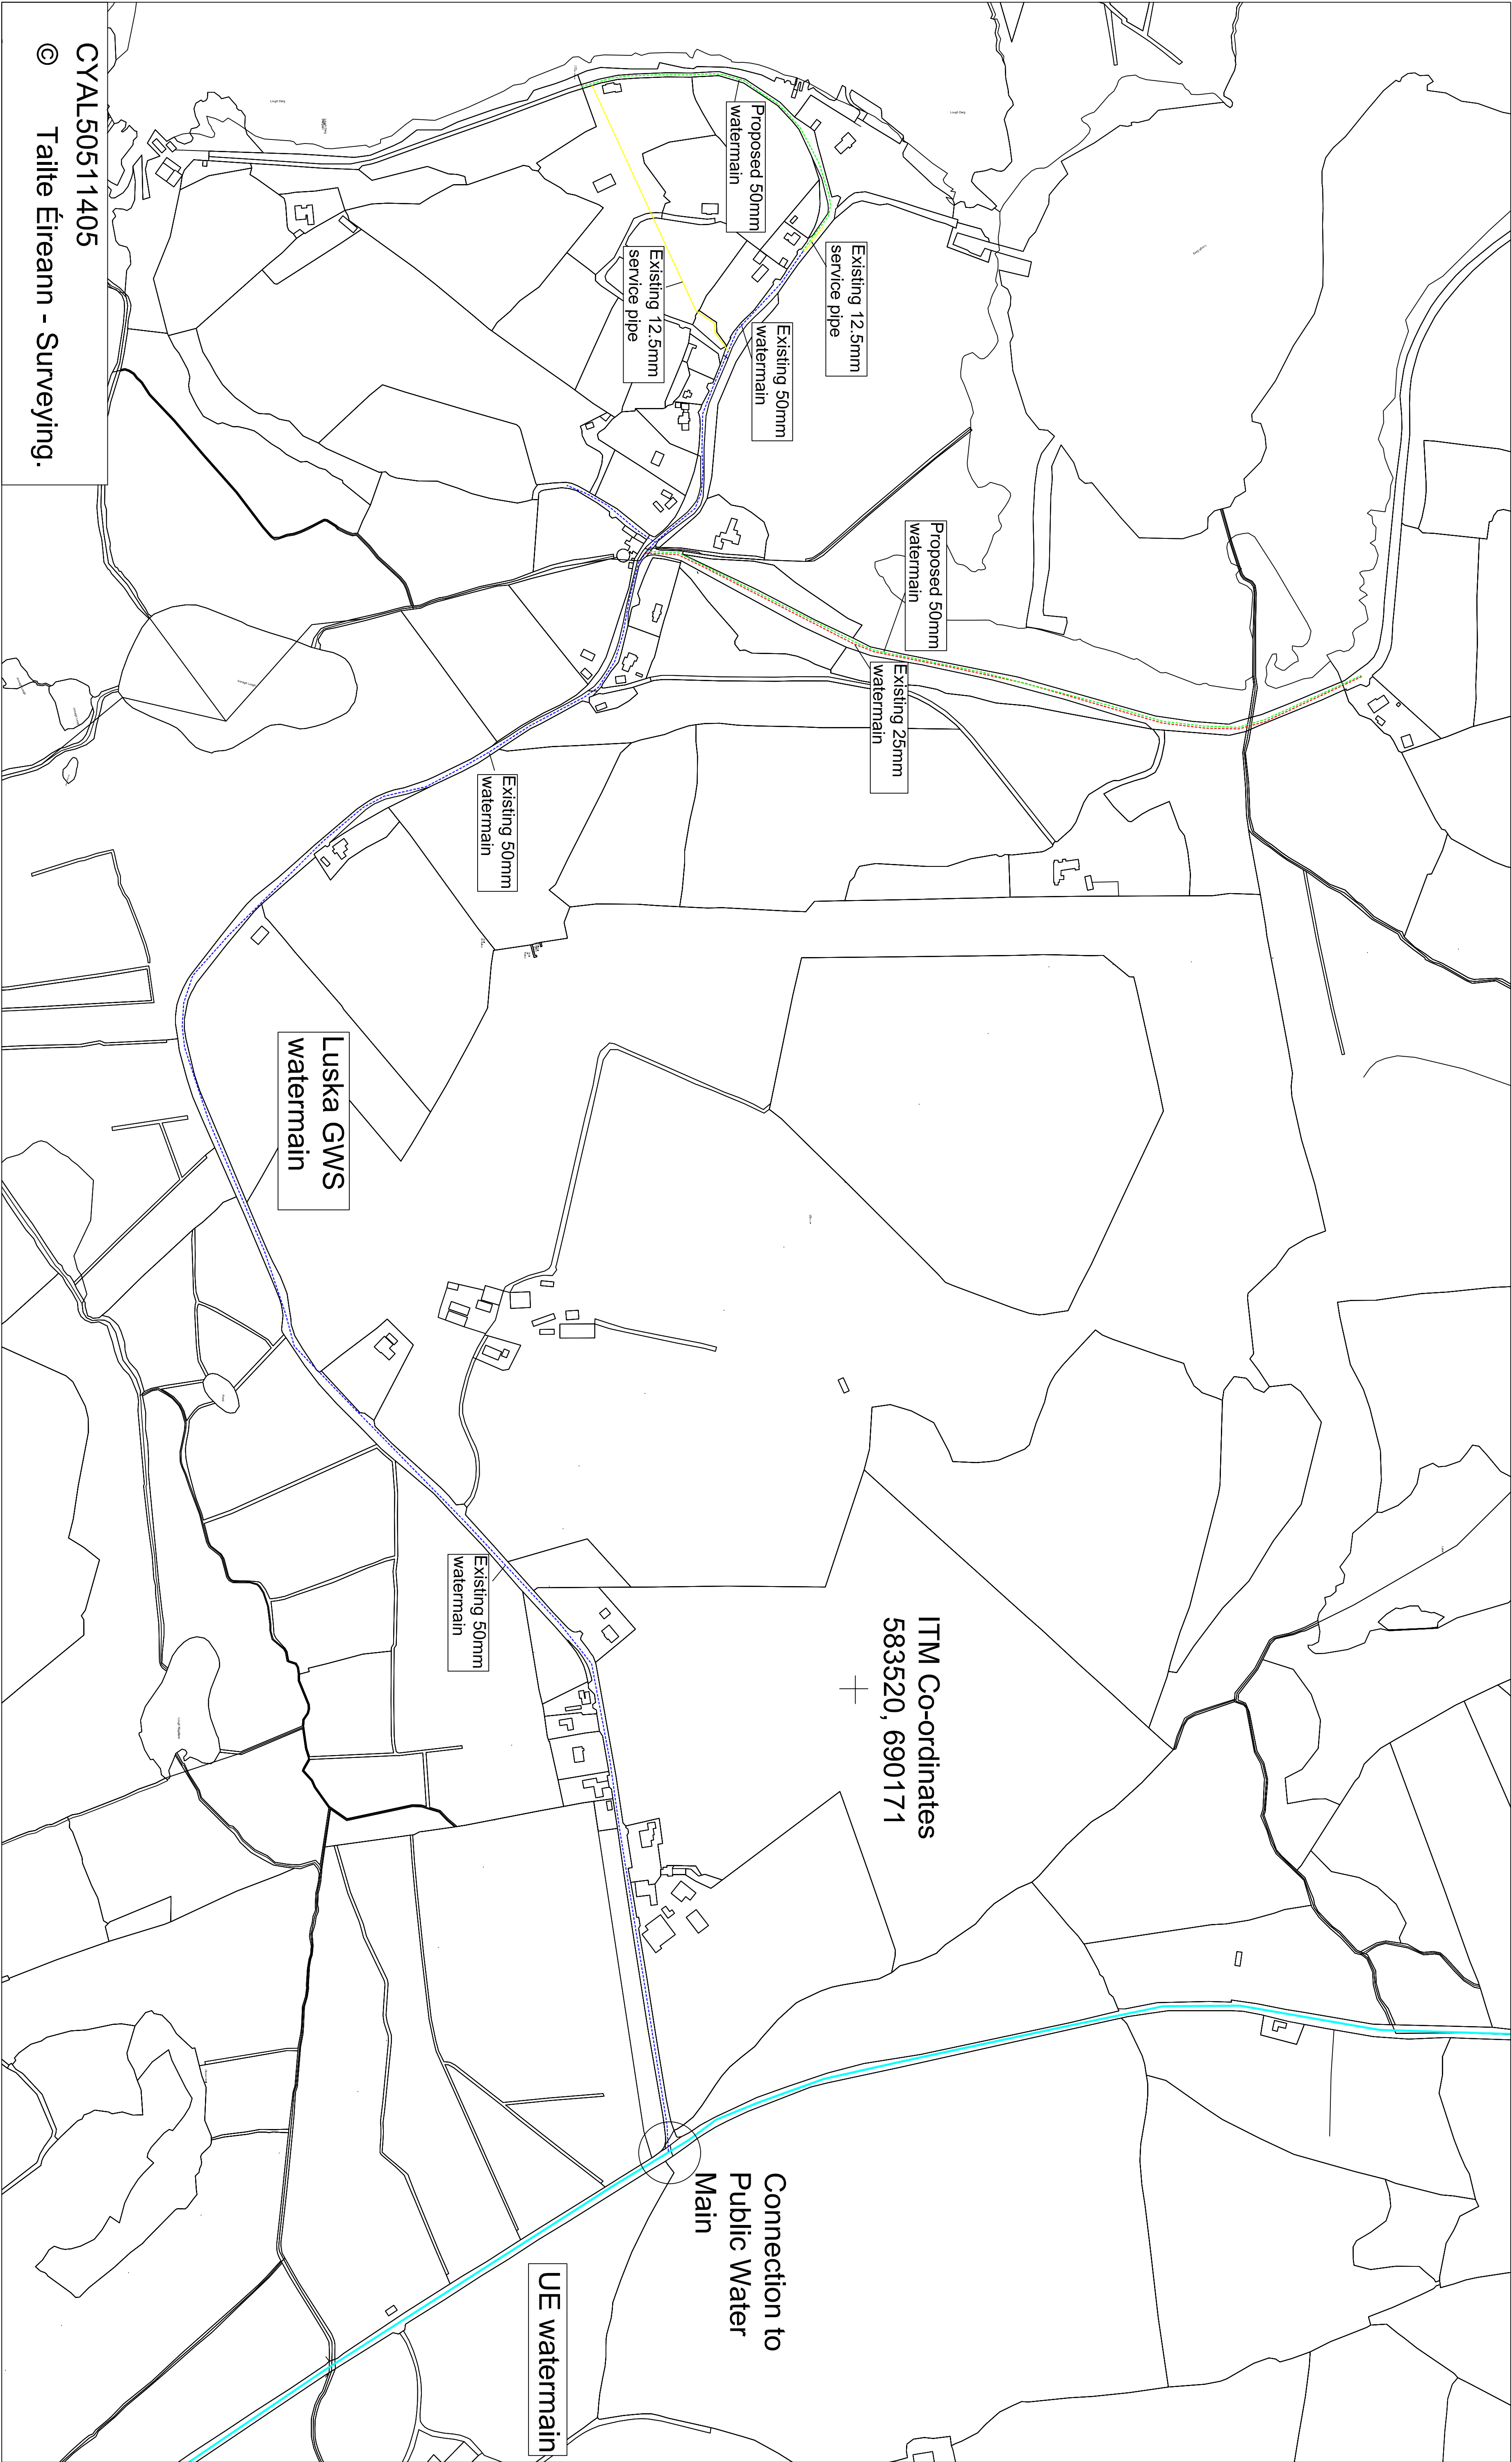

CYAL50511405
© Tailte Éireann - Surveying.

Existing GWS 50mm watermain

Proposed GWS 50mm watermain

Proposed GWS 25mm watermain

Existing GWS 12.5mm service pipe

Existing Uisce Éireann watermain

Rev.	By	Date	Description

Project:

Luska Group Water Scheme

Title:

Existing layout and proposed layout

Scale:

NTS

Date:

Oct. 2026

Drawn:

QAN

OS Map No.:

4042-D, 4043, 4101-B, 4102-A

Dwg No.:

LuskacWS/26/1

File Location:

T:\Groups\Environment\Env & Civil\Water Programme\Rural Water Engineering\2026 Budget\Luska