


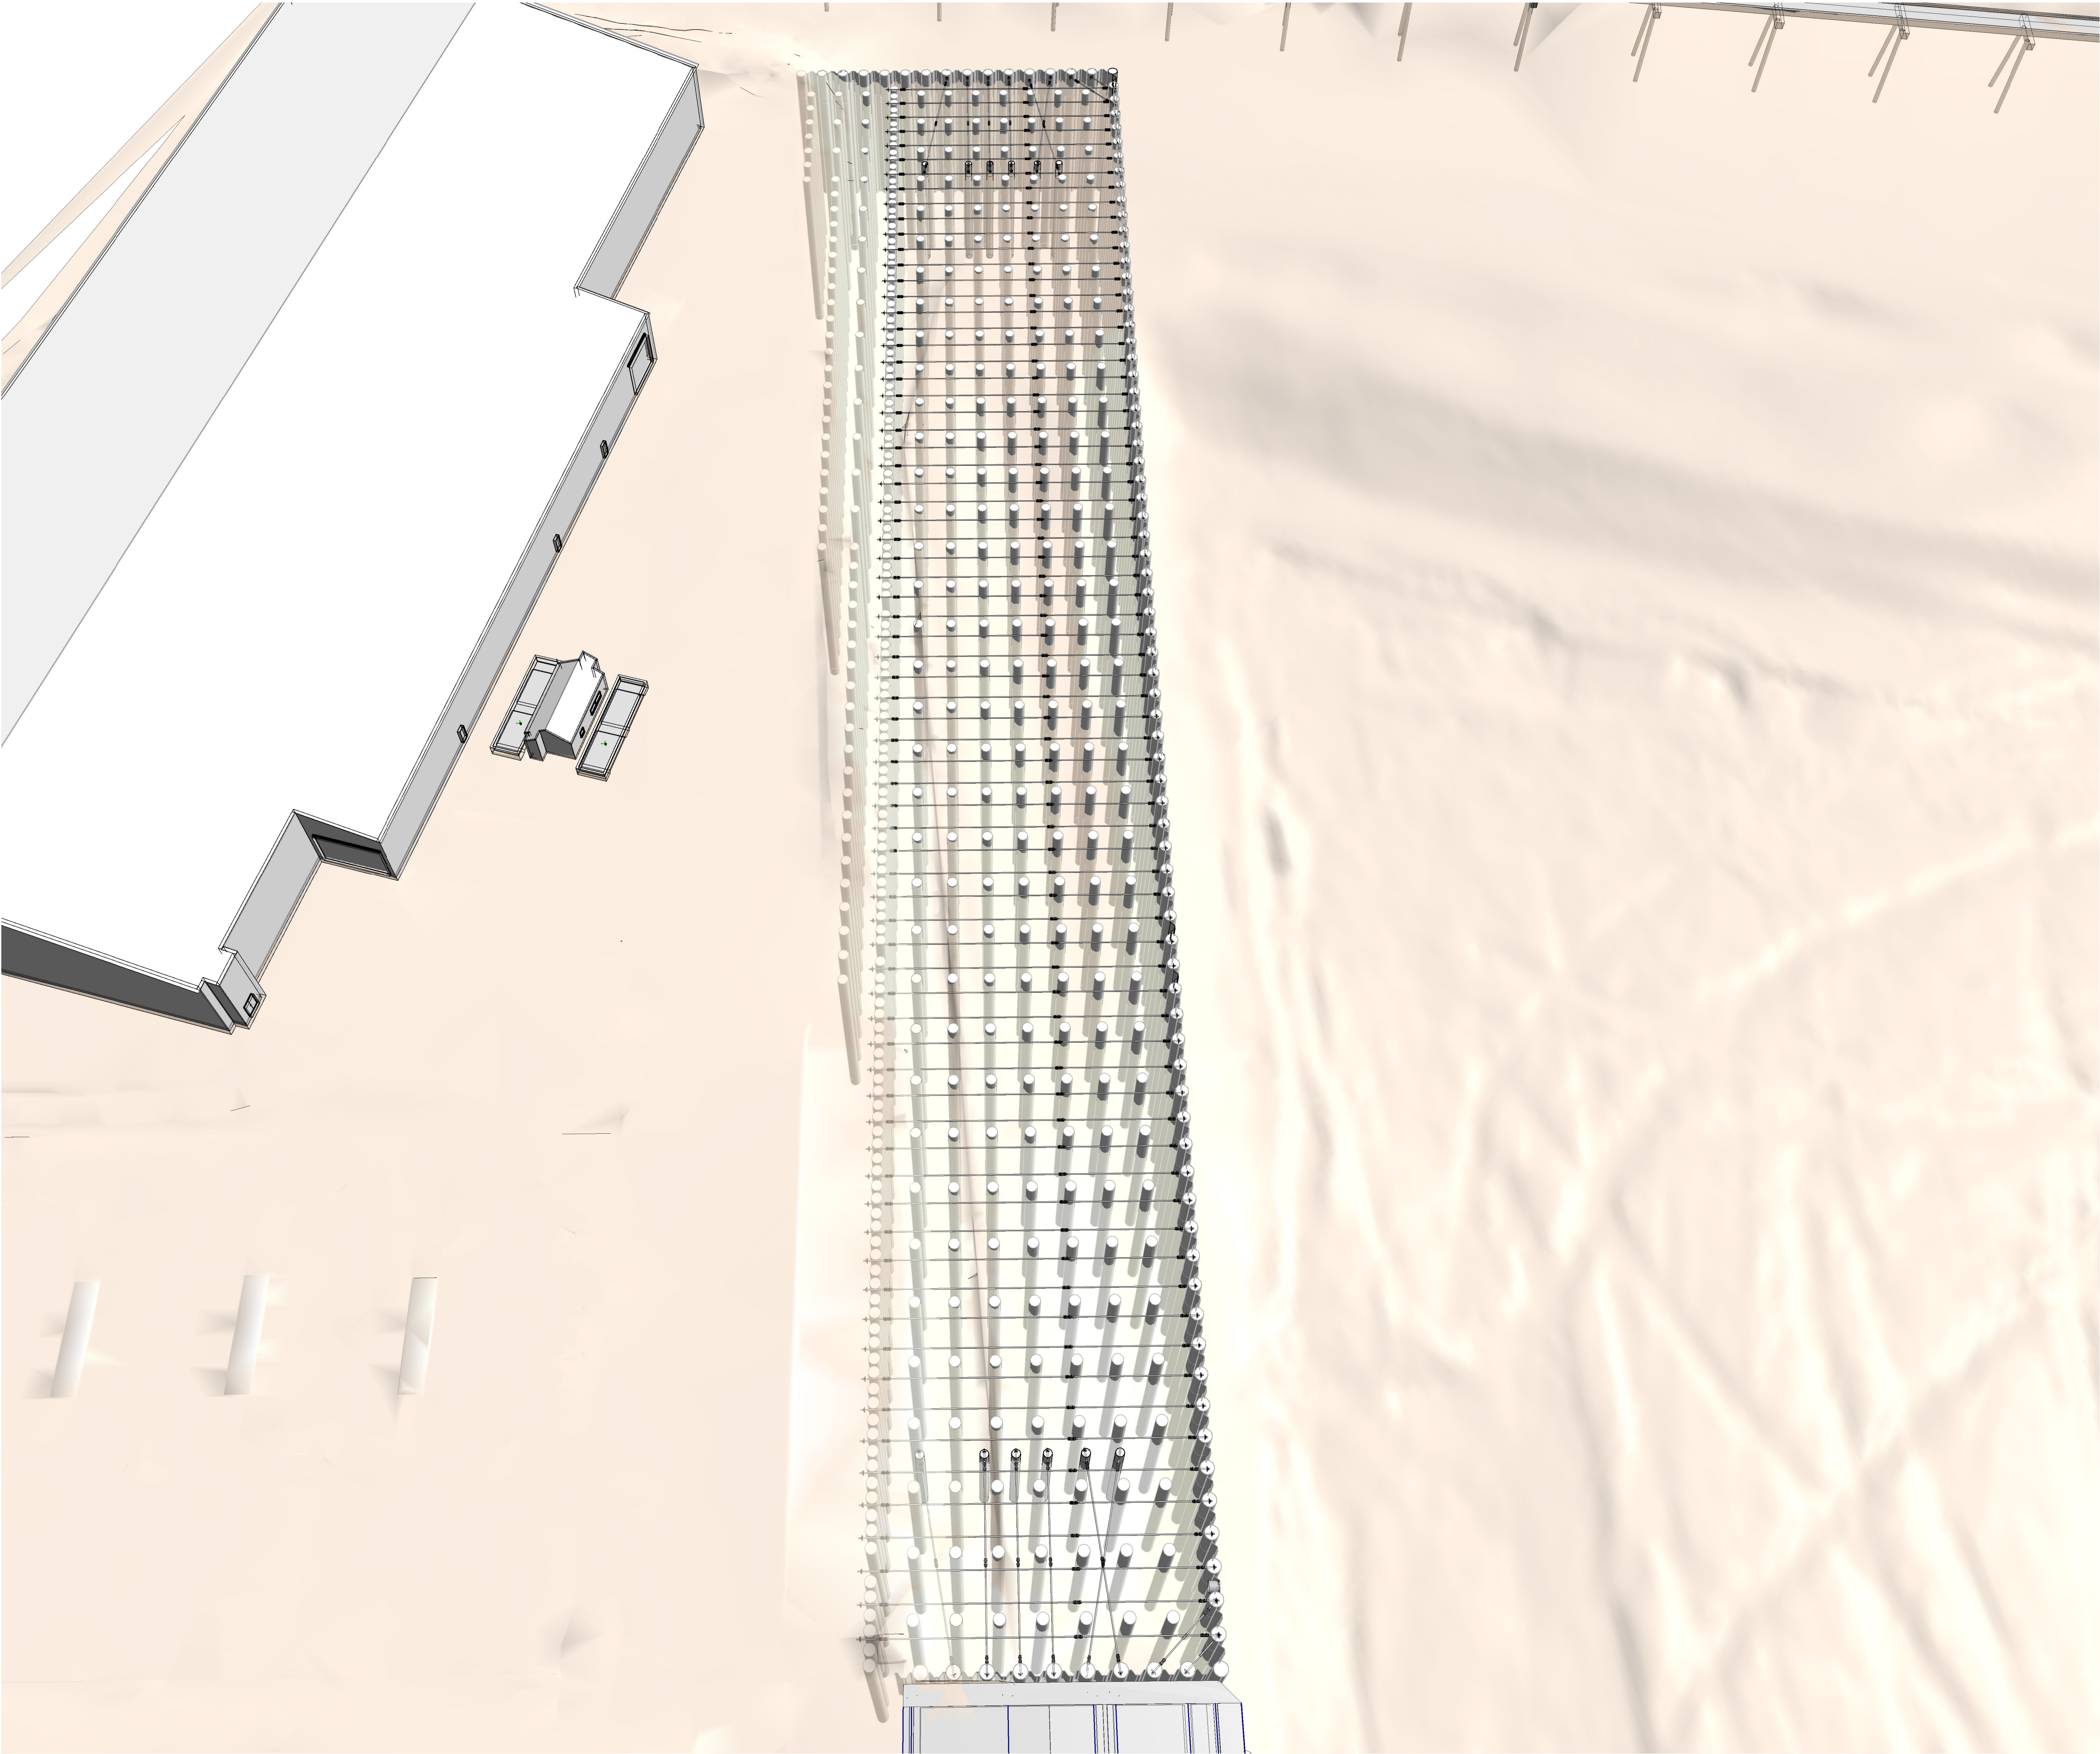

THIS DRAWING AND ANY INFORMATION CONTAINED HEREIN ARE THE PROPERTY OF MWP AND ARE NOT TO BE REPRODUCED OR TRANSMITTED IN ANY FORM OR BY ANY MEANS, ELECTRONIC OR MECHANICAL, INCLUDING PHOTOCOPYING, RECORDING, OR BY ANY INFORMATION STORAGE AND RETRIEVAL SYSTEM, WITHOUT THE WRITTEN PERMISSION OF MWP. THE INFORMATION CONTAINED HEREIN IS FOR THE EXCLUSIVE USE OF THE CLIENT AND IS NOT TO BE USED FOR ANY OTHER PURPOSE. MWP ACCEPTS NO LIABILITY FOR ANY LOSS OR DAMAGE, INCLUDING CONSEQUENTIAL DAMAGES, ARISING FROM THE USE OF THIS INFORMATION. THE INFORMATION CONTAINED HEREIN IS PROVIDED AS IS, WITHOUT WARRANTY OF ANY KIND, INCLUDING MERCHANTABILITY, FITNESS FOR A PARTICULAR PURPOSE, OR NON-INFRINGEMENT. THE CLIENT AGREES TO INDEMNIFY AND HOLD MWP HARMLESS FROM AND AGAINST ALL CLAIMS, DAMAGES, LOSSES, AND EXPENSES, INCLUDING REASONABLE ATTORNEY'S FEES, ARISING OUT OF OR IN CONNECTION WITH THE USE OF THIS INFORMATION.

- GENERAL NOTES**
- All Dimensions are in millimetres (unless noted otherwise).
 - Drawings are not to be scaled.
 - All drawings are to be read in conjunction with the relevant Civil/Structural specification and all other relevant contract documentation.
 - Any discrepancies between these documents shall be brought to the attention of the Engineer.
 - All levels are in meters, related to Ordnance Datum Main (ODM).
 - All Northings and Eastings relate to the Irish Transverse Mercator (ITM) grid - the geographic coordinate system for Ireland as used by Ordnance Survey Ireland (OSI)

00	21/04/26	ISSUED FOR INFORMATION			CR MF
REV	DATE	DESCRIPTION			BY APP

PROJECT: RINGASKIDDY PORT REDEVELOPMENT - PHASE 2 - DWB EXTENSION

TITLE: TIE RODS & PILING PERSPECTIVE VIEW

CLIENT:



PORT of CORK

DEEPWATER MULTI-MODAL PORT

MWP

ENGINEERING AND ENVIRONMENTAL CONSULTANTS

CORK | TRALEE | LONDON | LIMERICK

mwp.ie

DRAWN: CR	CHECKED: EL	APPROVED: MF
PROJECT NUMBER: 25474	DATE: June 2025	SCALE @ A1: N/A
ACCEPTANCE CODE: S	PURPOSE OF ISSUE: Issued for Information	PURPOSE CODE: P1
DRAWING NUMBER: DWB-01-ZZZ-DR-MWP-SE-1116	REV: 00	