


THIS DRAWING AND THE INFORMATION CONTAINED HEREIN ARE THE PROPERTY OF MWP. IT IS TO BE USED ONLY FOR THE PROJECT AND PURPOSE SPECIFICALLY REFERENCED IN THE TITLE. THE USER OF THIS DRAWING SHALL BE RESPONSIBLE FOR OBTAINING ALL NECESSARY PERMITS AND APPROVALS FROM THE APPROPRIATE AUTHORITIES. THE USER SHALL BE RESPONSIBLE FOR OBTAINING ALL NECESSARY PERMITS AND APPROVALS FROM THE APPROPRIATE AUTHORITIES. THE USER SHALL BE RESPONSIBLE FOR OBTAINING ALL NECESSARY PERMITS AND APPROVALS FROM THE APPROPRIATE AUTHORITIES.

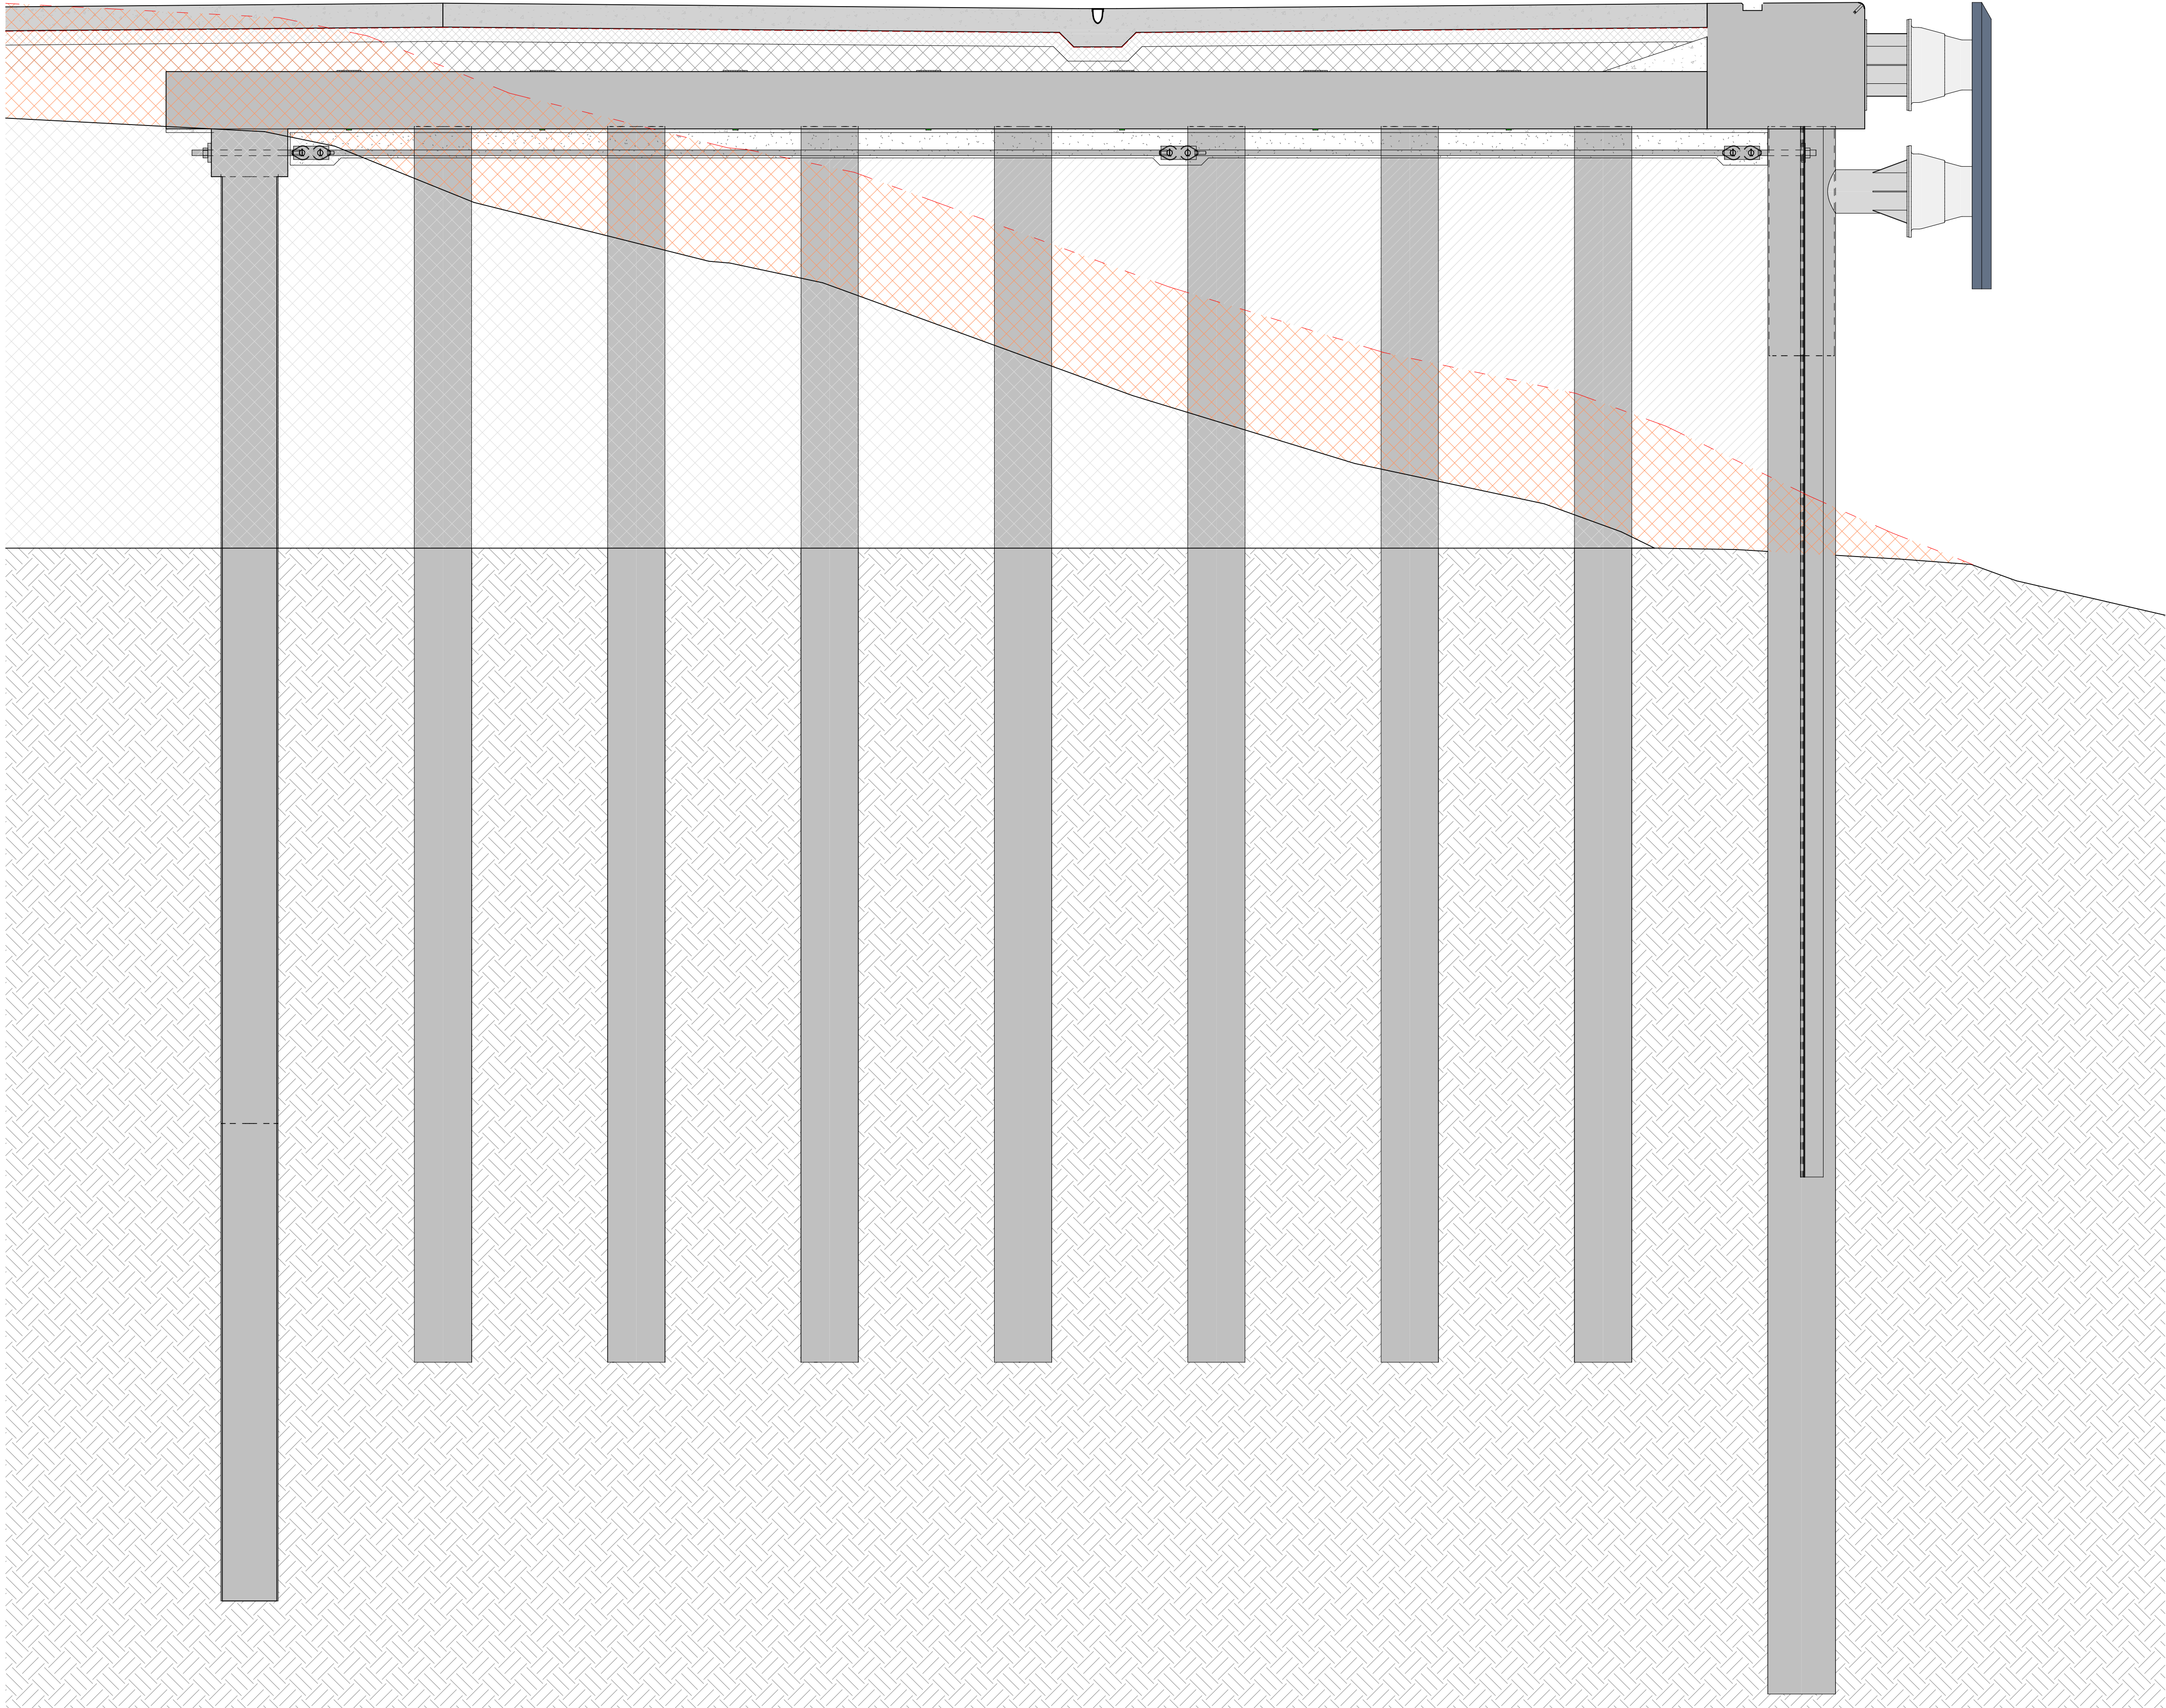

3
CE-1112

SECTION
SCALE 1 : 75

- GENERAL NOTES**
1. ALL DIMENSIONS ARE IN MILLIMETRES (UNLESS NOTED OTHERWISE).
 2. DRAWINGS ARE NOT TO BE SCALED.
 3. ALL DRAWINGS ARE TO BE READ IN CONJUNCTION WITH THE RELEVANT CIVIL/MARINE SPECIFICATION AND ALL OTHER RELEVANT CONTRACT DOCUMENTATION.
 4. ANY DISCREPANCIES BETWEEN THESE DOCUMENTS SHALL BE BROUGHT TO THE ATTENTION OF THE ENGINEER.
 5. EXCEPT WHERE OTHERWISE STATED, ALL LEVELS ARE IN METERS, RELATED TO ORDNANCE DATUM MALIN (ODM). LEVELS TO ORDNANCE DATUM MALIN CAN BE CONVERTED TO CHART DATUM RINGASKIDDY PORT (CD) USING THE RELATIONSHIP SHOWN BELOW.

ORDNANCE DATUM MALIN [O.D.M.]

CHART DATUM [C.D.] (RINGASKIDDY PORT)

CONVERSION FROM O.D.M. TO C.D.

2.57m

00	21/08/26	ISSUED FOR INFORMATION			CR MF
REV.	DATE	DESCRIPTION			BY APP

PROJECT:
RINGASKIDDY PORT REDEVELOPMENT -
PHASE 2 - DWB EXTENSION

TITLE:
MAIN QUAY AREA QUAYSIDE TYPICAL
SECTION



DRAWN:	CHECKED:	APPROVED:
GD	EL	MF
PROJECT NUMBER:	DATE:	SCALE @ A1:
25474	10/04/26	1 : 75
ACCEPTANCE CODE:	PURPOSE OF ISSUE:	PURPOSE CODE:
S	ISSUED FOR INFORMATION	P1

DRAWING NUMBER:	REV:
DWB-01-ZZZ-DR-MWP-SE-1297	00