


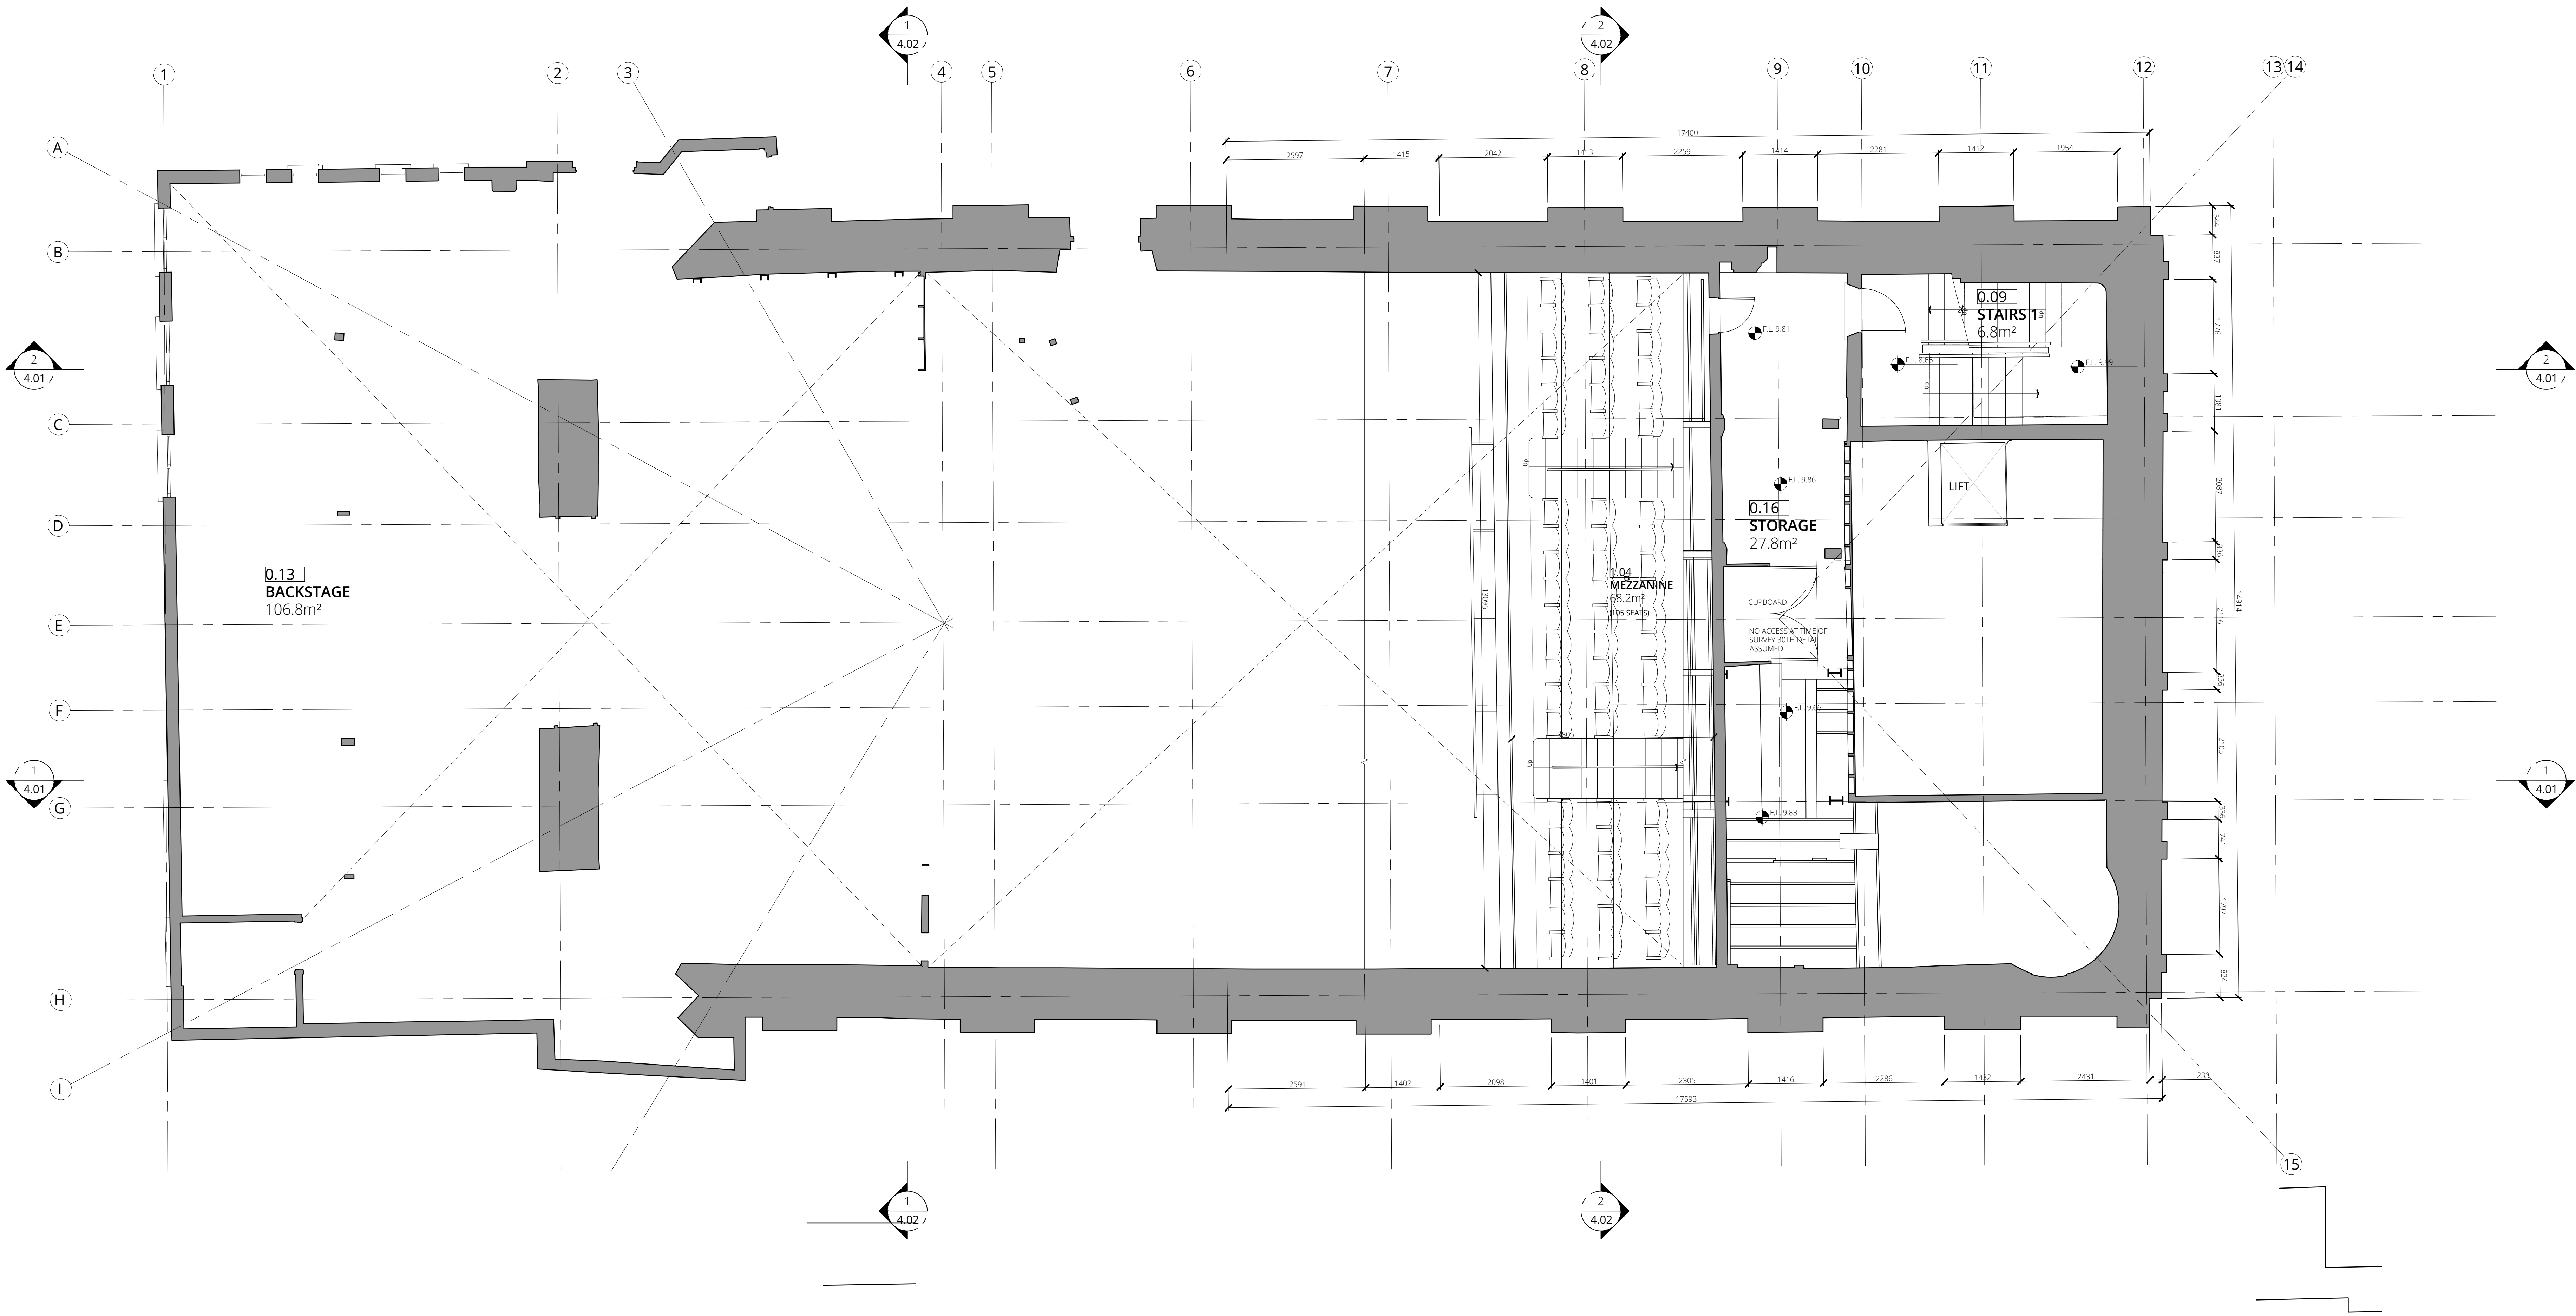

1 GROUND FLOOR MEZZANINE PLAN - As Existing
Scale 1:50/A0

- 1 THIS DRAWING IS COPYRIGHT.
- 2 THIS DRAWING MUST NOT BE SCALED.
- 3 CONTRACTOR TO CHECK ALL DIMENSIONS ON SITE.

LEGEND

1	DETAIL NUMBER
00	DRAWING REFERENCE
DM*	CA TO AGREED DIMENSION ON SITE
EQ	EQUAL DIMENSION
F.F.L. 100.00	FINISHED FLOOR LEVEL
A.F.F.L. 100.00	ABOVE FINISHED FLOOR LEVEL
D.0.00.A	DOOR ROOM NUMBER REFERENCE
W.0.00.A	WINDOW ROOM NUMBER REFERENCE
0.00.1	ROOM NUMBER
ROOM	ROOM NAME
00.0111P	ROOM AREA
	EXISTING BUILDINGS

AREA SCHEDULE PROPOSED	
FLOOR LEVEL	GROSS AREA
-1 BASMENT	224.9m²
0 GROUND	528.5m²
0 GROUND - MEZZANINE	72.5m²
1 FIRST	108.0m²
1 FIRST - MEZZANINE	22.0m²
TOTAL	955.9m²

SURVEY
DRAWING
DATE: 27.05.2025

02.07.25 WSM ISSUED FOR APPROVAL
No. Date INL Revision



CONROY
ARCHITECTS

7 Delta Terrace, Spawell | Tel: 053 91 74144 | info@conroyarchitects.ie
Rosalie, Wexford, Y15 Y7PW | www.conroyarchitects.ie

Job:
ST. MICHAEL'S THEATRE, NEW ROSS

Drawing:
GROUND FLOOR MEZZANINE - As Existing

Drawn: TOMISIN MAYOMI | Status: SURVEY
Scale: 1:50/A0 | Date: 27.05.25 | Checked: WSM

Job No: 25.003 | Drawing No: 3.03 | Revision: -