



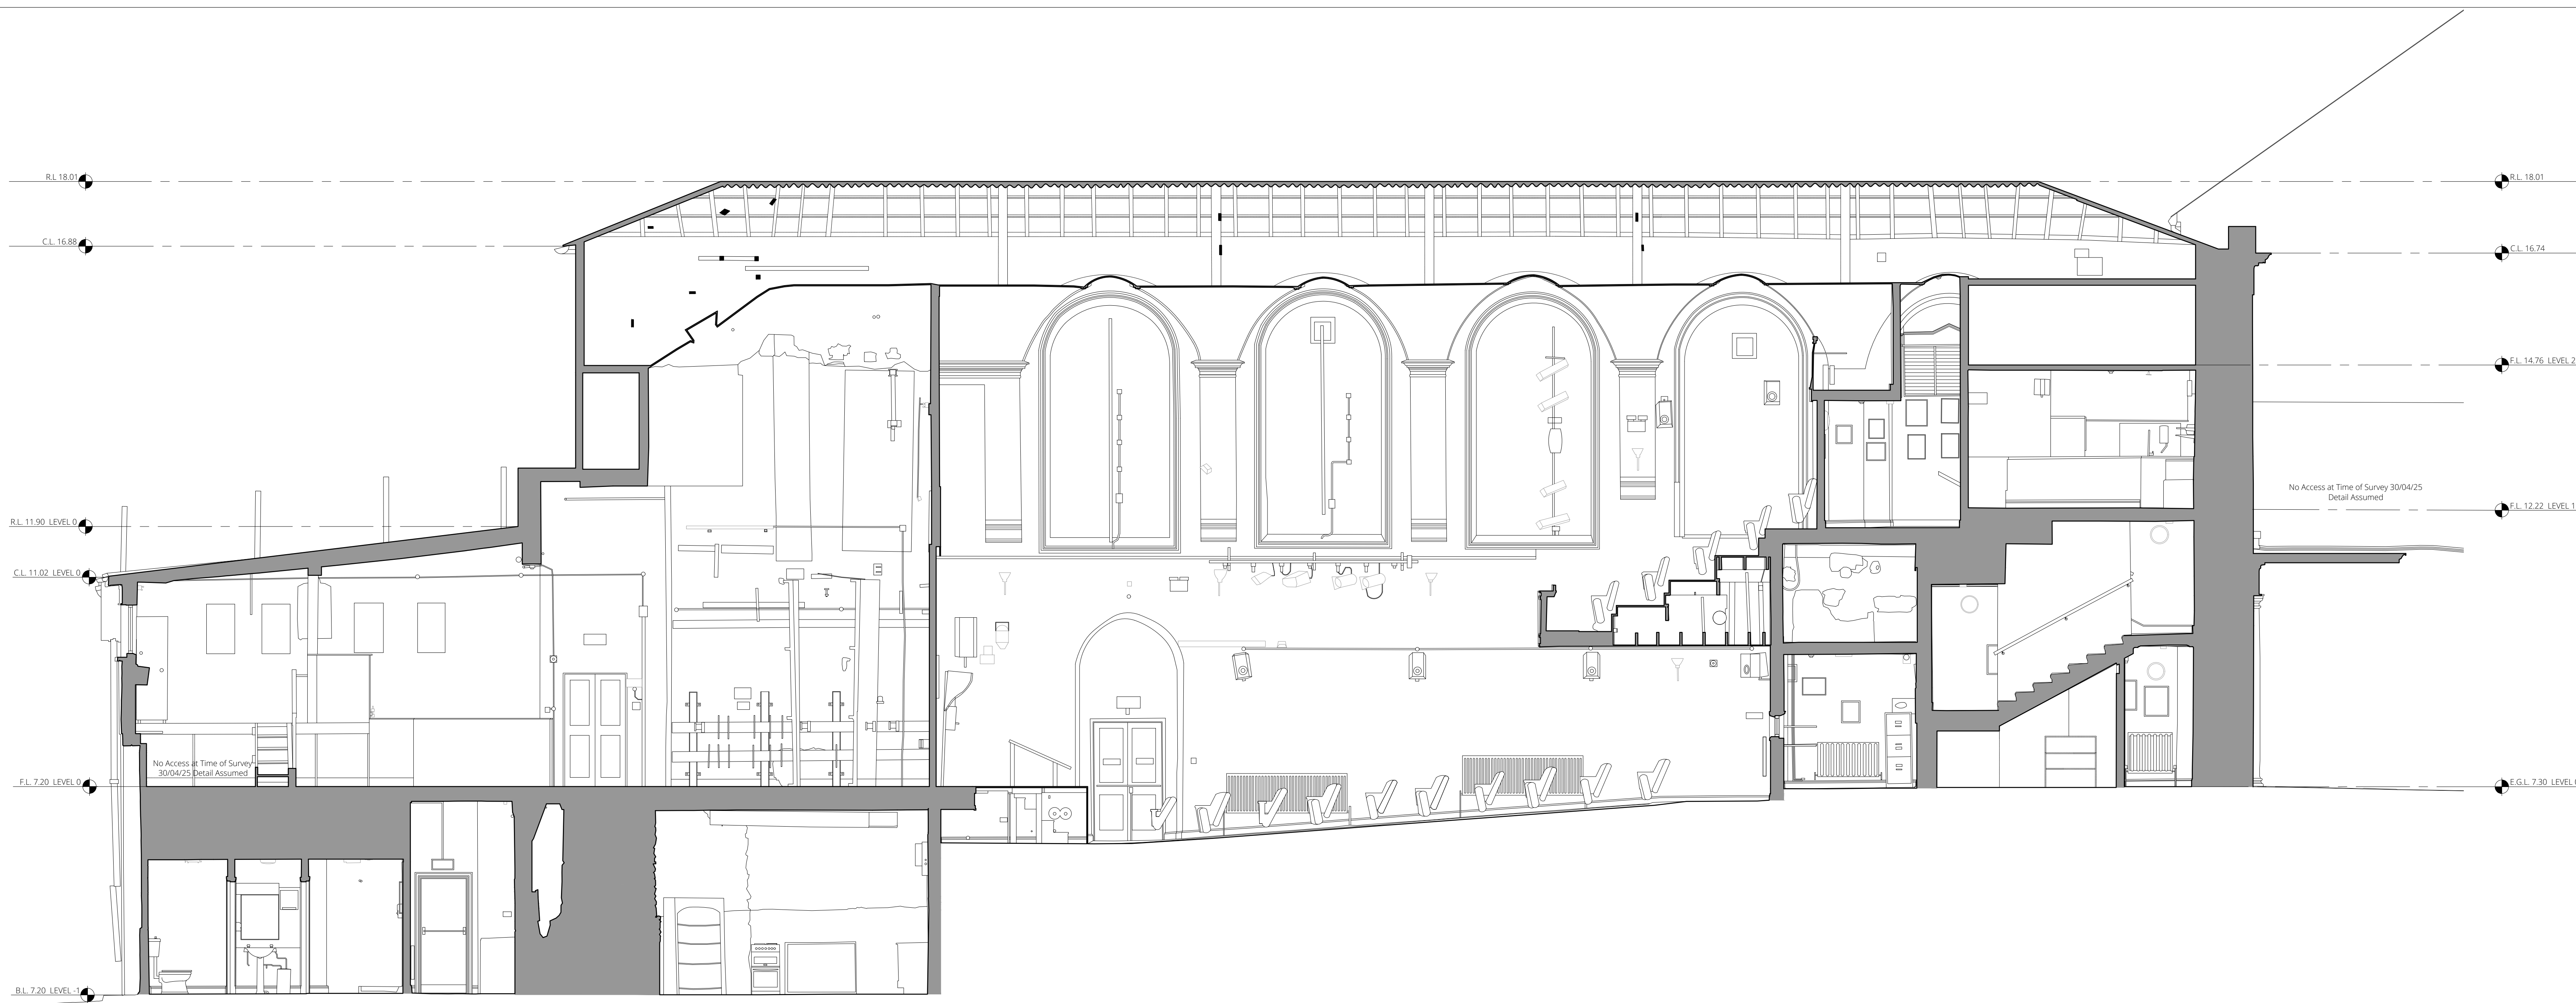

2 LONG SECTION 2 - As Existing
Scale 1:50/A0

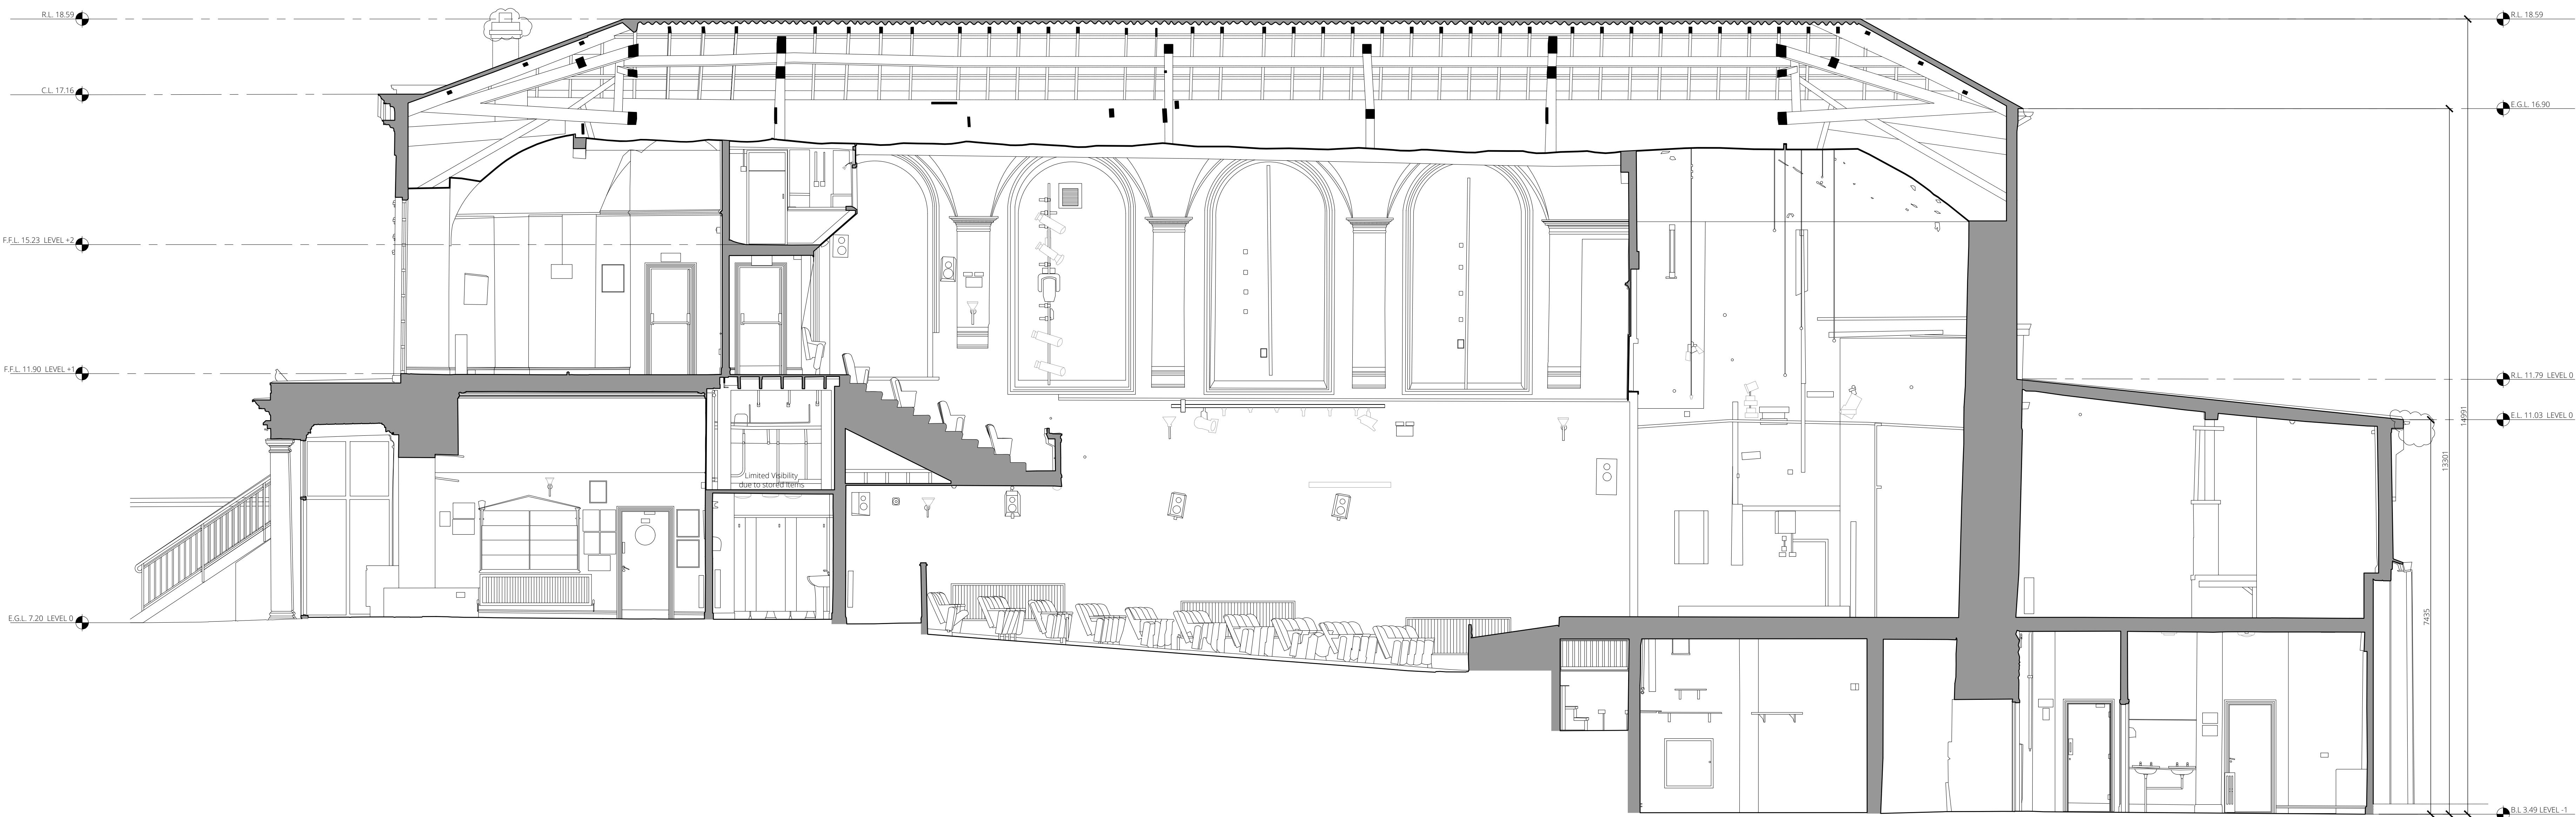

1 LONG SECTION 1 - As Existing
Scale 1:50/A0

- 1 THIS DRAWING IS COPYRIGHT.
- 2 THIS DRAWING MUST NOT BE SCALED.
- 3 CONTRACTOR TO CHECK ALL DIMENSIONS ON SITE.

LEGEND

1	DETAIL NUMBER
00	DRAWING REFERENCE
DIM*	CA TO AGREED DIMENSION ON SITE
EQ	EQUAL DIMENSION
F.F.L. 100.00	FINISHED FLOOR LEVEL
A.F.F.L. 100.00	ABOVE FINISHED FLOOR LEVEL
D.0.00.A	DOOR ROOM NUMBER REFERENCE
W.0.00.A	WINDOW ROOM NUMBER REFERENCE
0.00.1	ROOM NUMBER
ROOM	ROOM NAME
00.0111P	ROOM AREA
	EXISTING BUILDINGS

SURVEY
DRAWING
DATE: 27.05.2025

02.07.25 WSM ISSUED FOR APPROVAL
No. Date INL Revision



CONROY
ARCHITECTS

7 Delta Terrace, Spawell Tel: 053 91 74144 info@conroyarchitects.ie
Rosalie, Wexford, Y95 Y7P6 www.conroyarchitects.ie

Job:
ST. MICHAEL'S THEATRE, NEW ROSS

Drawing:
SECTIONS (1 of 2) - As Existing

Drawn: TOMISIN MAYOMI Status: SURVEY

Scale: 1:50/A0 Date: 27.05.25 Checked: WSM

Job No: 25.003 Drawing No: S.4.01 Revision: -