


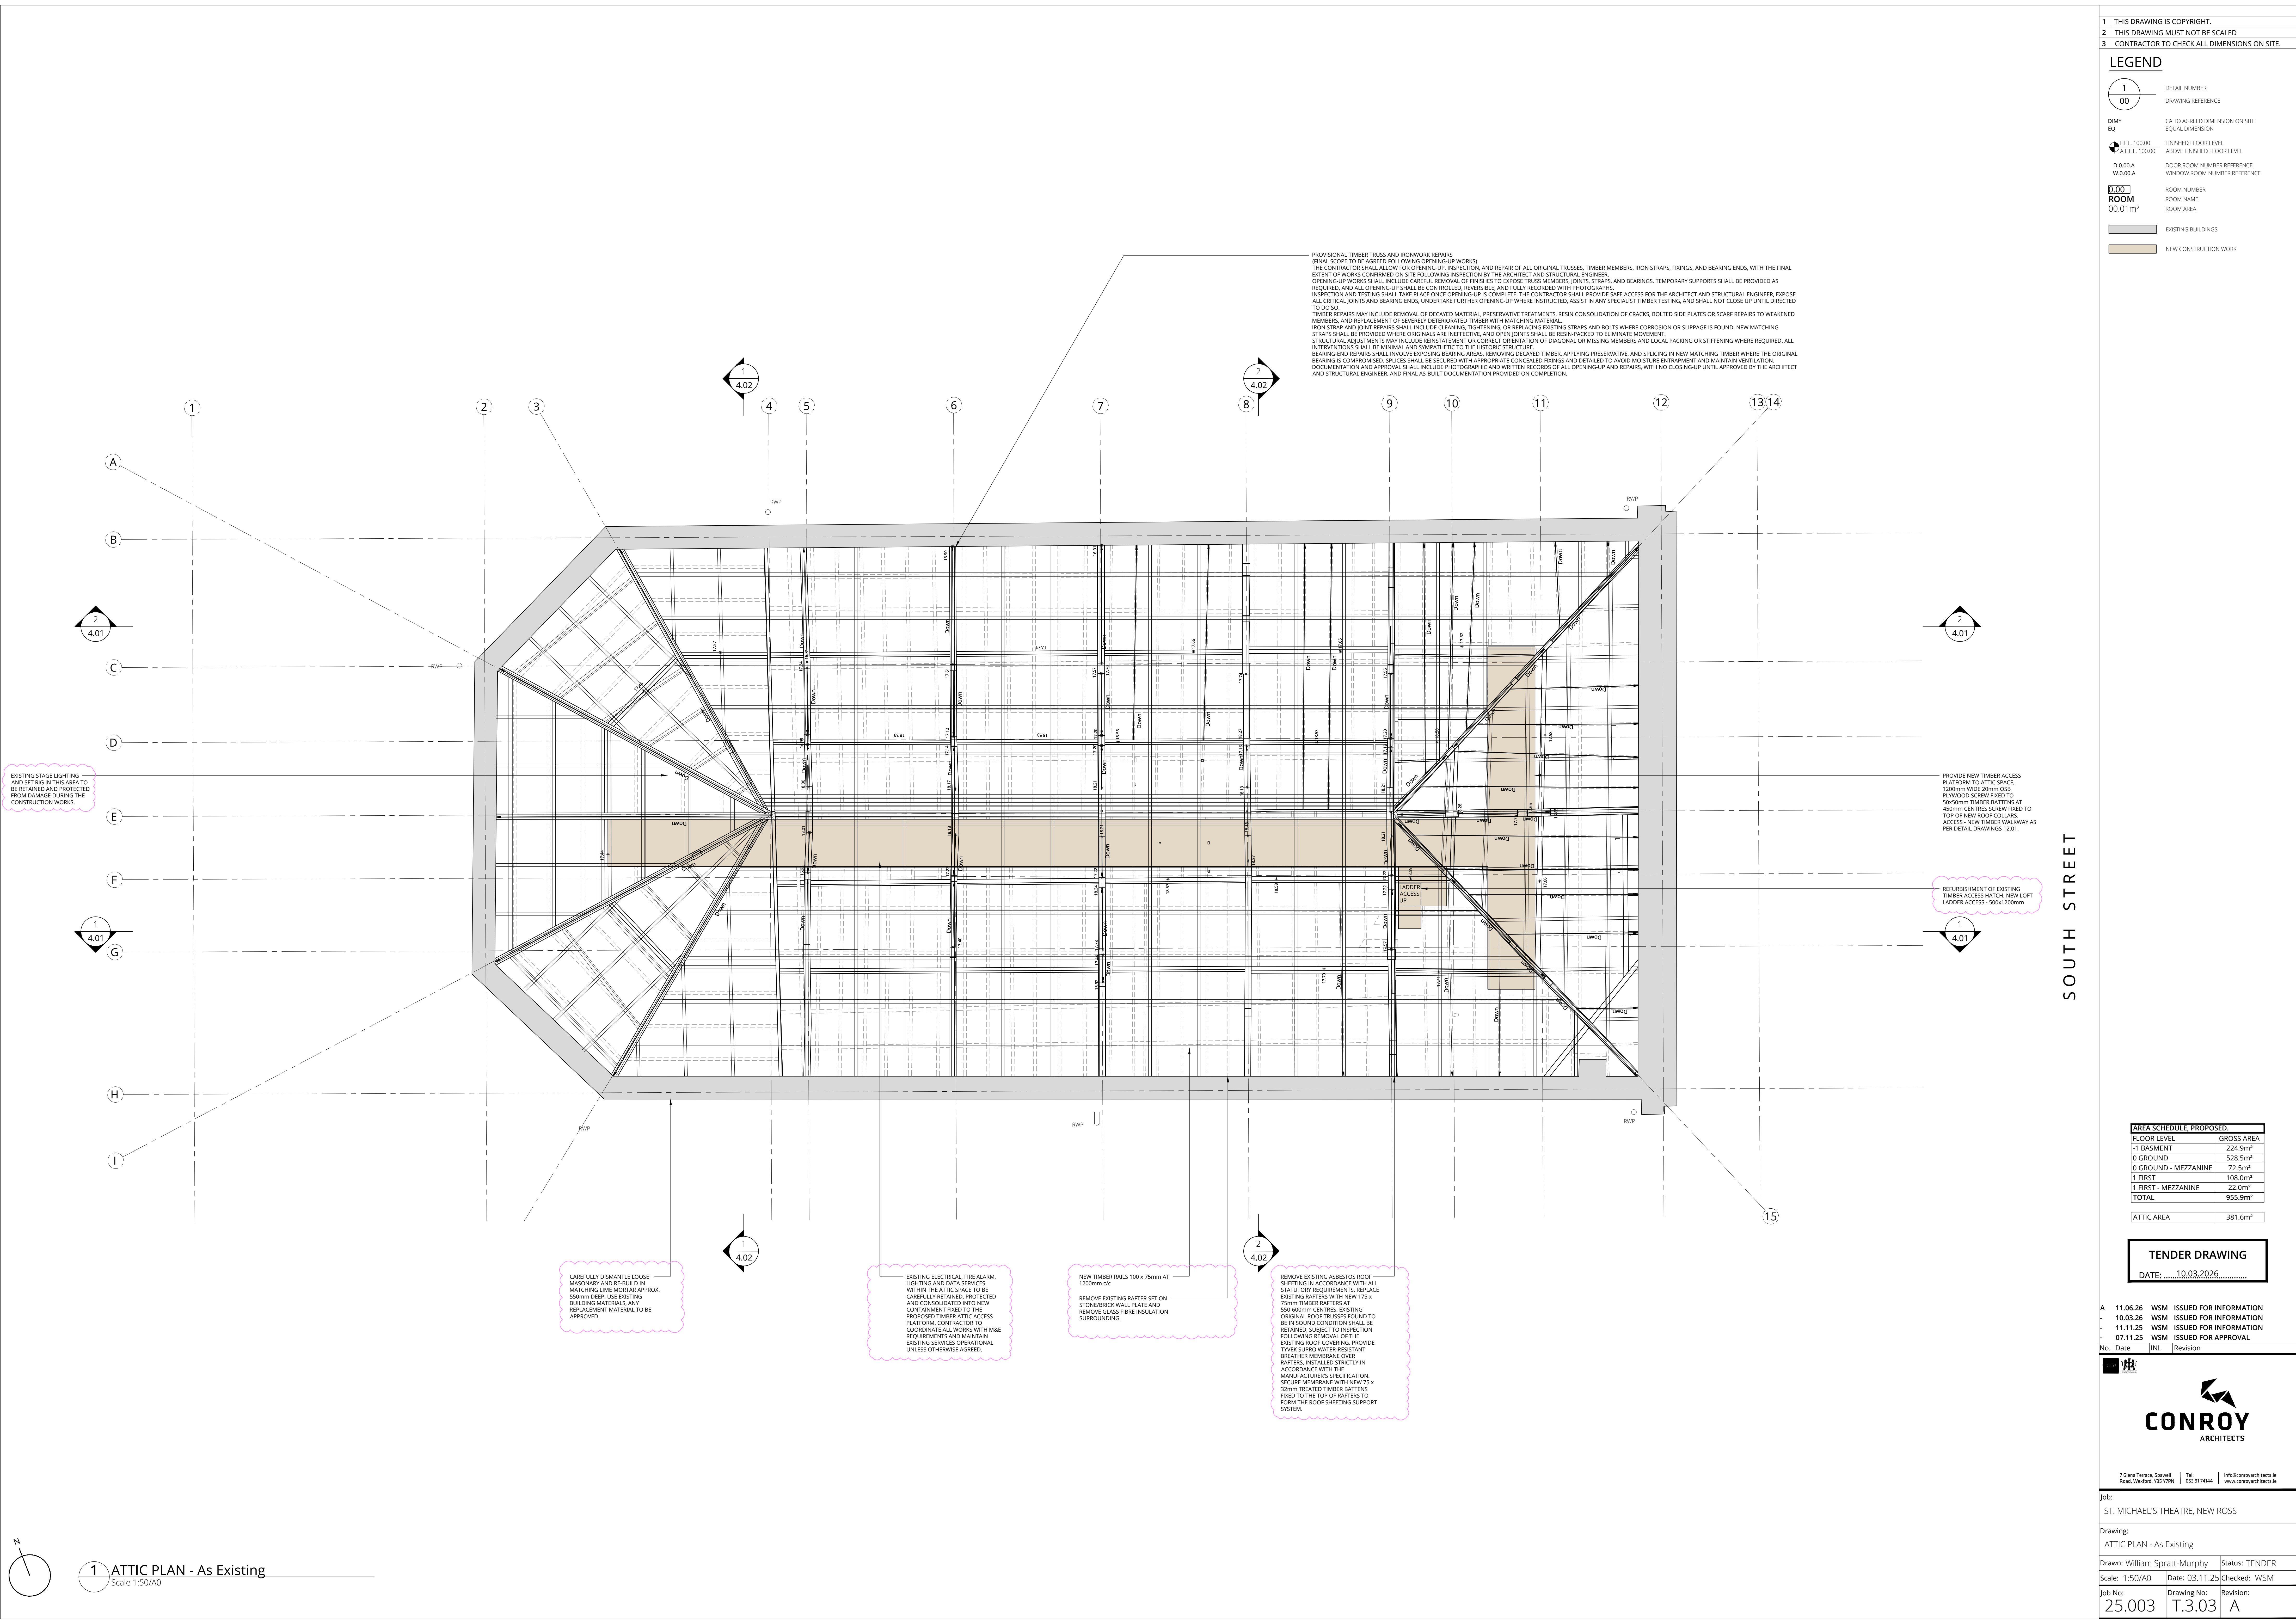

- 1 THIS DRAWING IS COPYRIGHT.
- 2 THIS DRAWING MUST NOT BE SCALED.
- 3 CONTRACTOR TO CHECK ALL DIMENSIONS ON SITE.

LEGEND

1

00

DETAIL NUMBER

DRAWING REFERENCE

DM*

EQ

CA TO AGREED DIMENSION ON SITE

EQUAL DIMENSION

F.F.L. 100.00

A.F.F.L. 100.00

FINISHED FLOOR LEVEL

ABOVE FINISHED FLOOR LEVEL

0.00.0A

W.0.00.0A

DOOR ROOM NUMBER REFERENCE

WINDOW ROOM NUMBER REFERENCE

0.00.1

ROOM

00.01.117P

ROOM NUMBER

ROOM NAME

ROOM AREA

EXISTING BUILDINGS

NEW CONSTRUCTION WORK

AREA SCHEDULE, PROPOSED.

FLOOR LEVEL	GROSS AREA
-1 BASMENT	224.9m²
0 GROUND	528.5m²
0 GROUND - MEZZANINE	72.5m²
1 FIRST	108.0m²
1 FIRST - MEZZANINE	22.0m²
TOTAL	955.9m²

ATTIC AREA

381.6m²

TENDER DRAWING

DATE: 10.03.2026

A 11.06.26 WSM ISSUED FOR INFORMATION

- 10.03.26 WSM ISSUED FOR INFORMATION

- 11.11.25 WSM ISSUED FOR INFORMATION

- 07.11.25 WSM ISSUED FOR APPROVAL

No. Date INL Revision

CH

TH

7 Delta Terrace, Spawell

Tel 033 91 74144

info@conroyarchitects.ie

www.conroyarchitects.ie

Job:

ST. MICHAEL'S THEATRE, NEW ROSS

Drawing:

ATTIC PLAN - As Existing

Drawn: William Spratt-Murphy

Status: TENDER

Scale: 1:50/A0

Date: 03.11.25

Checked: WSM

Job No: 25.003

Drawing No: T.3.03

Revision: A