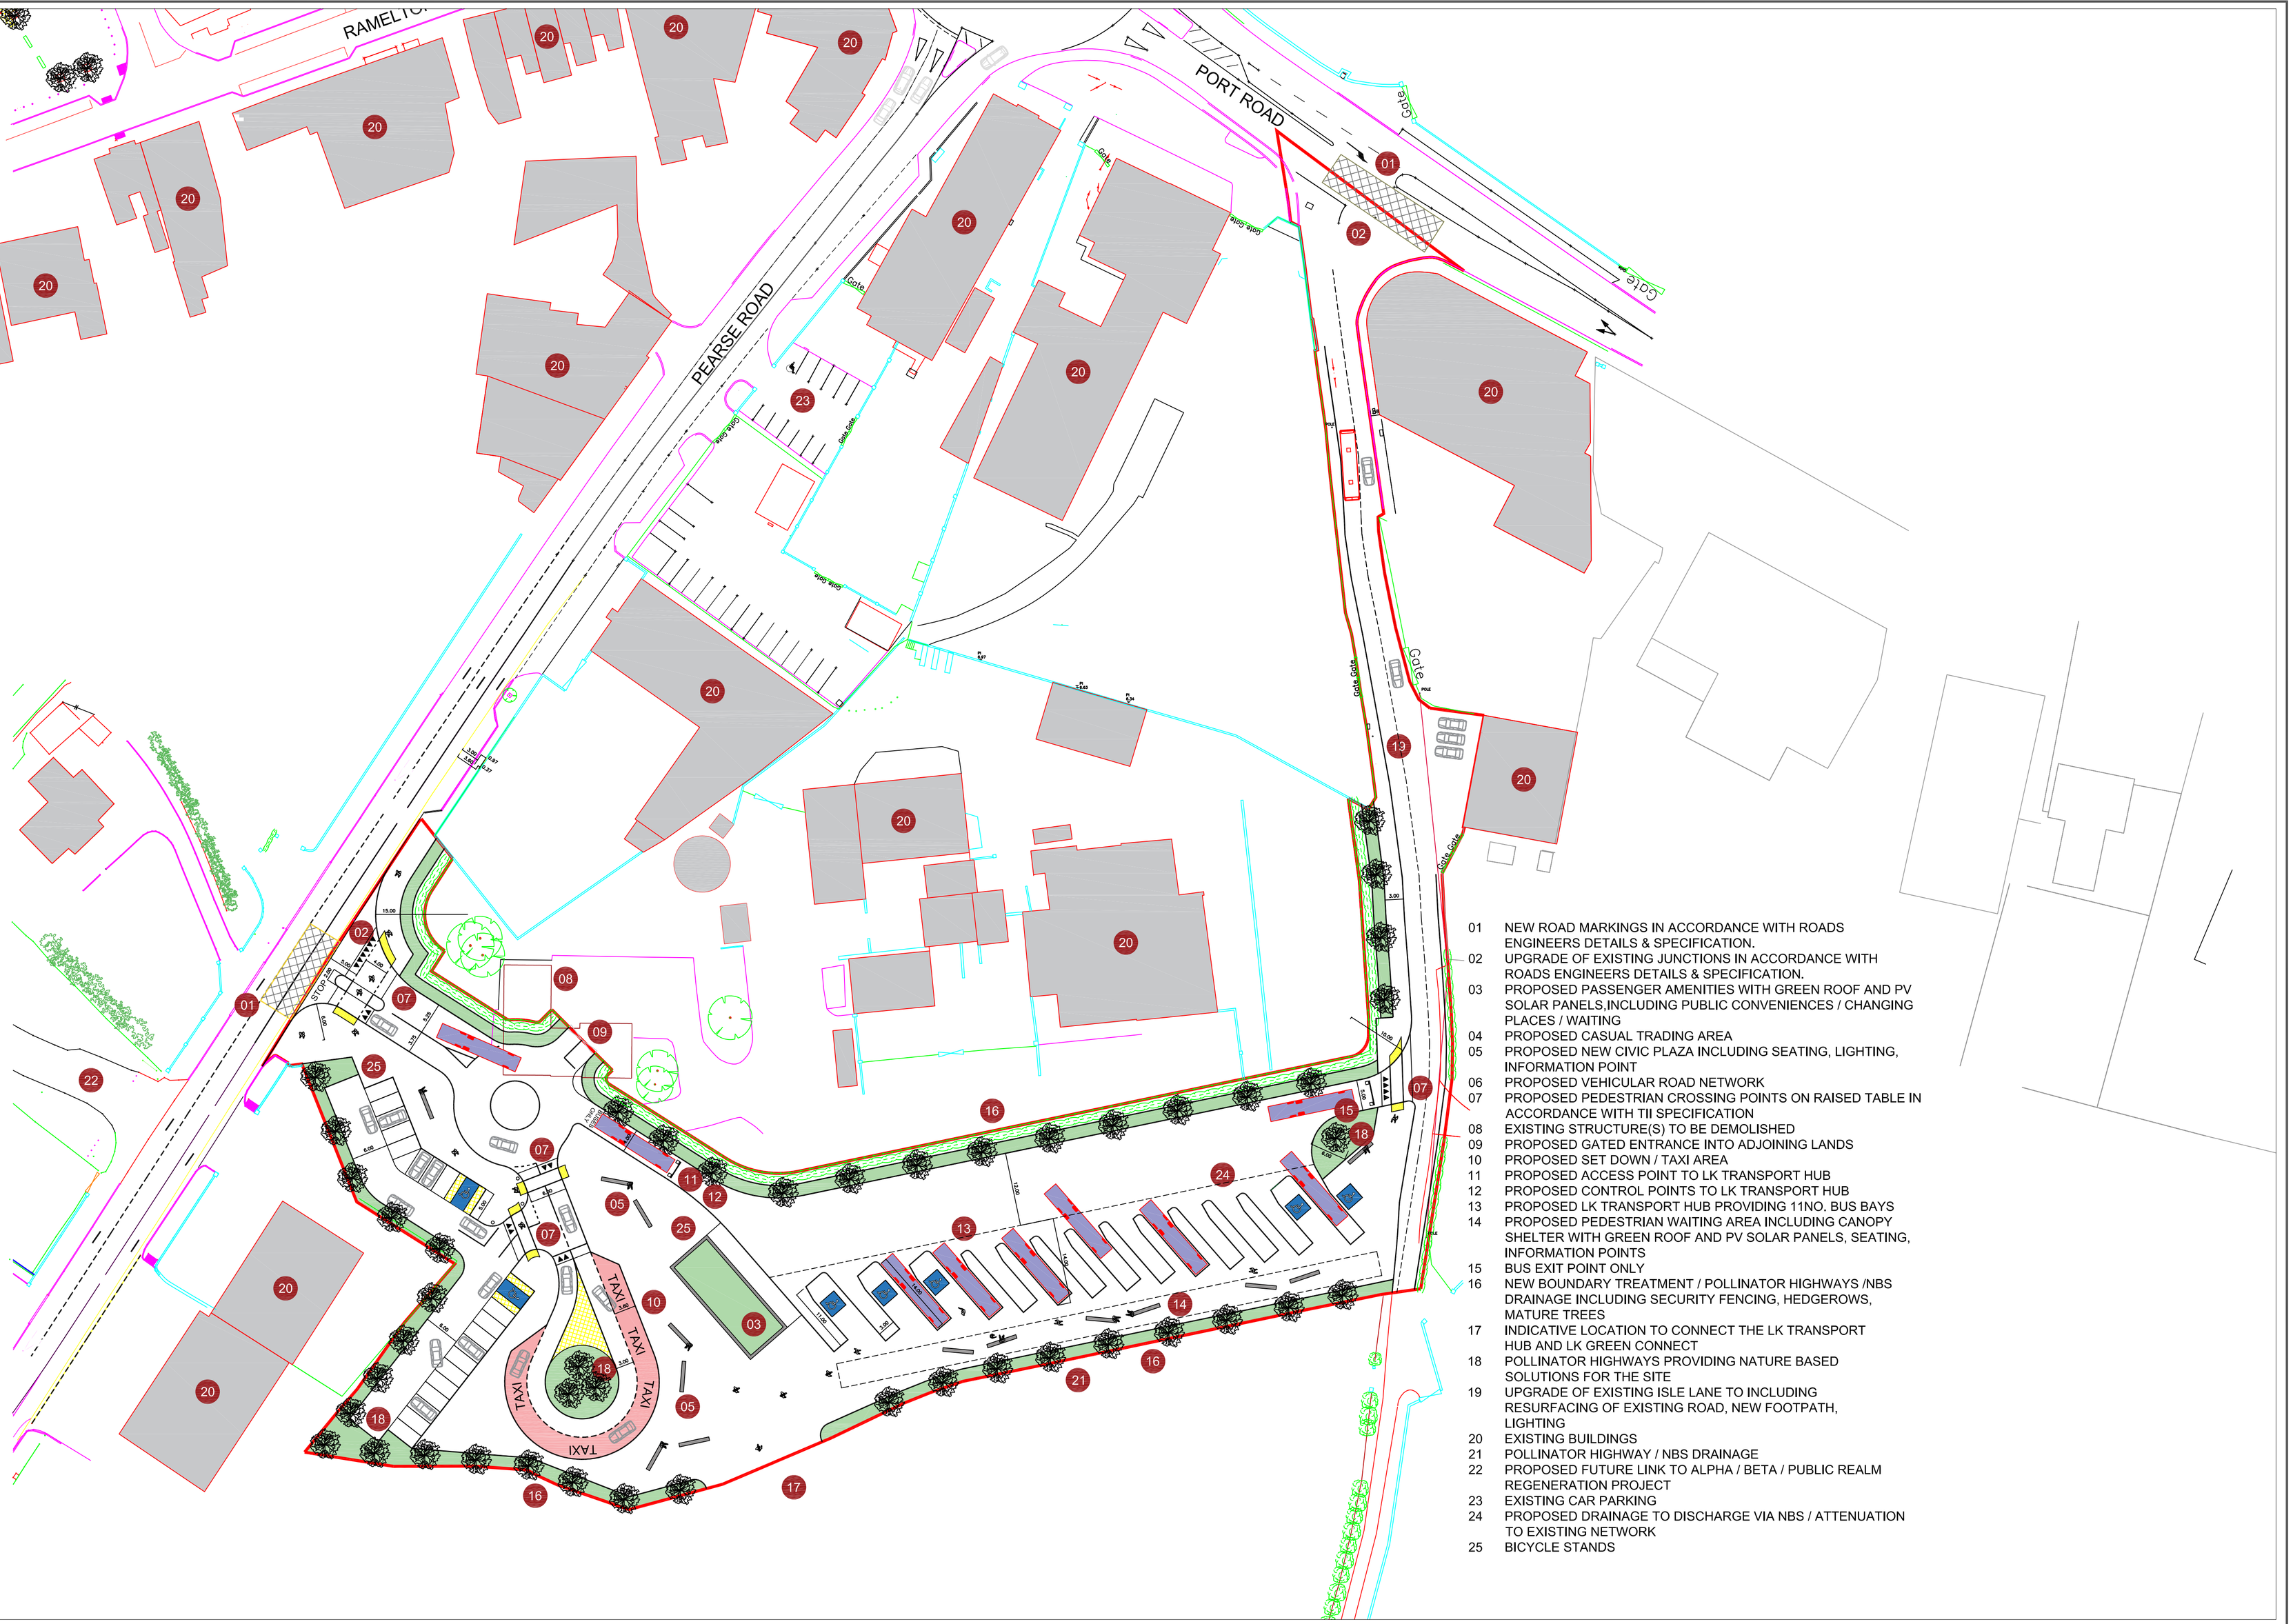

01 NEW ROAD MARKINGS IN ACCORDANCE WITH ROADS ENGINEERS DETAILS & SPECIFICATION.
02 UPGRADE OF EXISTING JUNCTIONS IN ACCORDANCE WITH ROADS ENGINEERS DETAILS & SPECIFICATION.
03 PROPOSED PASSENGER AMENITIES WITH GREEN ROOF AND PV SOLAR PANELS,INCLUDING PUBLIC CONVENIENCES / CHANGING PLACES / WAITING
04 PROPOSED CASUAL TRADING AREA
05 PROPOSED NEW CIVIC PLAZA INCLUDING SEATING, LIGHTING, INFORMATION POINT
06 PROPOSED VEHICULAR ROAD NETWORK
07 PROPOSED PEDESTRIAN CROSSING POINTS ON RAISED TABLE IN ACCORDANCE WITH TII SPECIFICATION
08 EXISTING STRUCTURE(S) TO BE DEMOLISHED
09 PROPOSED GATED ENTRANCE INTO ADJOINING LANDS
10 PROPOSED SET DOWN / TAXI AREA
11 PROPOSED ACCESS POINT TO LK TRANSPORT HUB
12 PROPOSED CONTROL POINTS TO LK TRANSPORT HUB
13 PROPOSED LK TRANSPORT HUB PROVIDING 11NO. BUS BAYS
14 PROPOSED PEDESTRIAN WAITING AREA INCLUDING CANOPY SHELTER WITH GREEN ROOF AND PV SOLAR PANELS, SEATING, INFORMATION POINTS
15 BUS EXIT POINT ONLY
16 NEW BOUNDARY TREATMENT / POLLINATOR HIGHWAYS /NBS DRAINAGE INCLUDING SECURITY FENCING, HEDGEROWS, MATURE TREES
17 INDICATIVE LOCATION TO CONNECT THE LK TRANSPORT HUB AND LK GREEN CONNECT
18 POLLINATOR HIGHWAYS PROVIDING NATURE BASED SOLUTIONS FOR THE SITE
19 UPGRADE OF EXISTING ISLE LANE TO INCLUDING RESURFACING OF EXISTING ROAD, NEW FOOTPATH, LIGHTING
20 EXISTING BUILDINGS
21 POLLINATOR HIGHWAY / NBS DRAINAGE
22 PROPOSED FUTURE LINK TO ALPHA / BETA / PUBLIC REALM REGENERATION PROJECT
23 EXISTING CAR PARKING
24 PROPOSED DRAINAGE TO DISCHARGE VIA NBS / ATTENUATION TO EXISTING NETWORK
25 BICYCLE STANDS

C:\Users\ecasedonnell\Desktop\address block.png

Community Development & Planning Services

Station Island, Lifford, Co Donegal

Tel:(074)9153900 | Fax:(074)9141793 | www.donegalcoco.ie

L. Ward, Director of Community Development & Planning Services

Rev	By	Date	Description

Purpose of Dwg: ☑ Information ☐ Part 8 ☐ Tender ☐ Construction ☐ Safety File ☐ Other

Prepared:	S.O.D	Date:	APRIL 2026
Checked:	JN	Date:	APRIL 2026
Approved:		Date:	

Scale: N/A

File no.: N/A

Project: LK TRANSPORT HUB

Location: LETTERKENNY, CO. DONEGAL

Drawing Title: INFORMATION

Rev.:

Dwg No.: XXXXXXXXXXXXX