


THIS DRAWING HAS BEEN PREPARED FOR THE PURPOSE OF OBTAINING PART 8 CONSENT ONLY. FOR FIRE CERTIFICATION, TENDER, COMPLIANCE WITH BUILDING REGULATIONS, CONSTRUCTION OR ANY OTHER PURPOSE, PLEASE REFER TO LABELED DRAWINGS.



Eamonn Brown, A/Director of Planning, Communities & Culture

Letterkenny

[illegible]

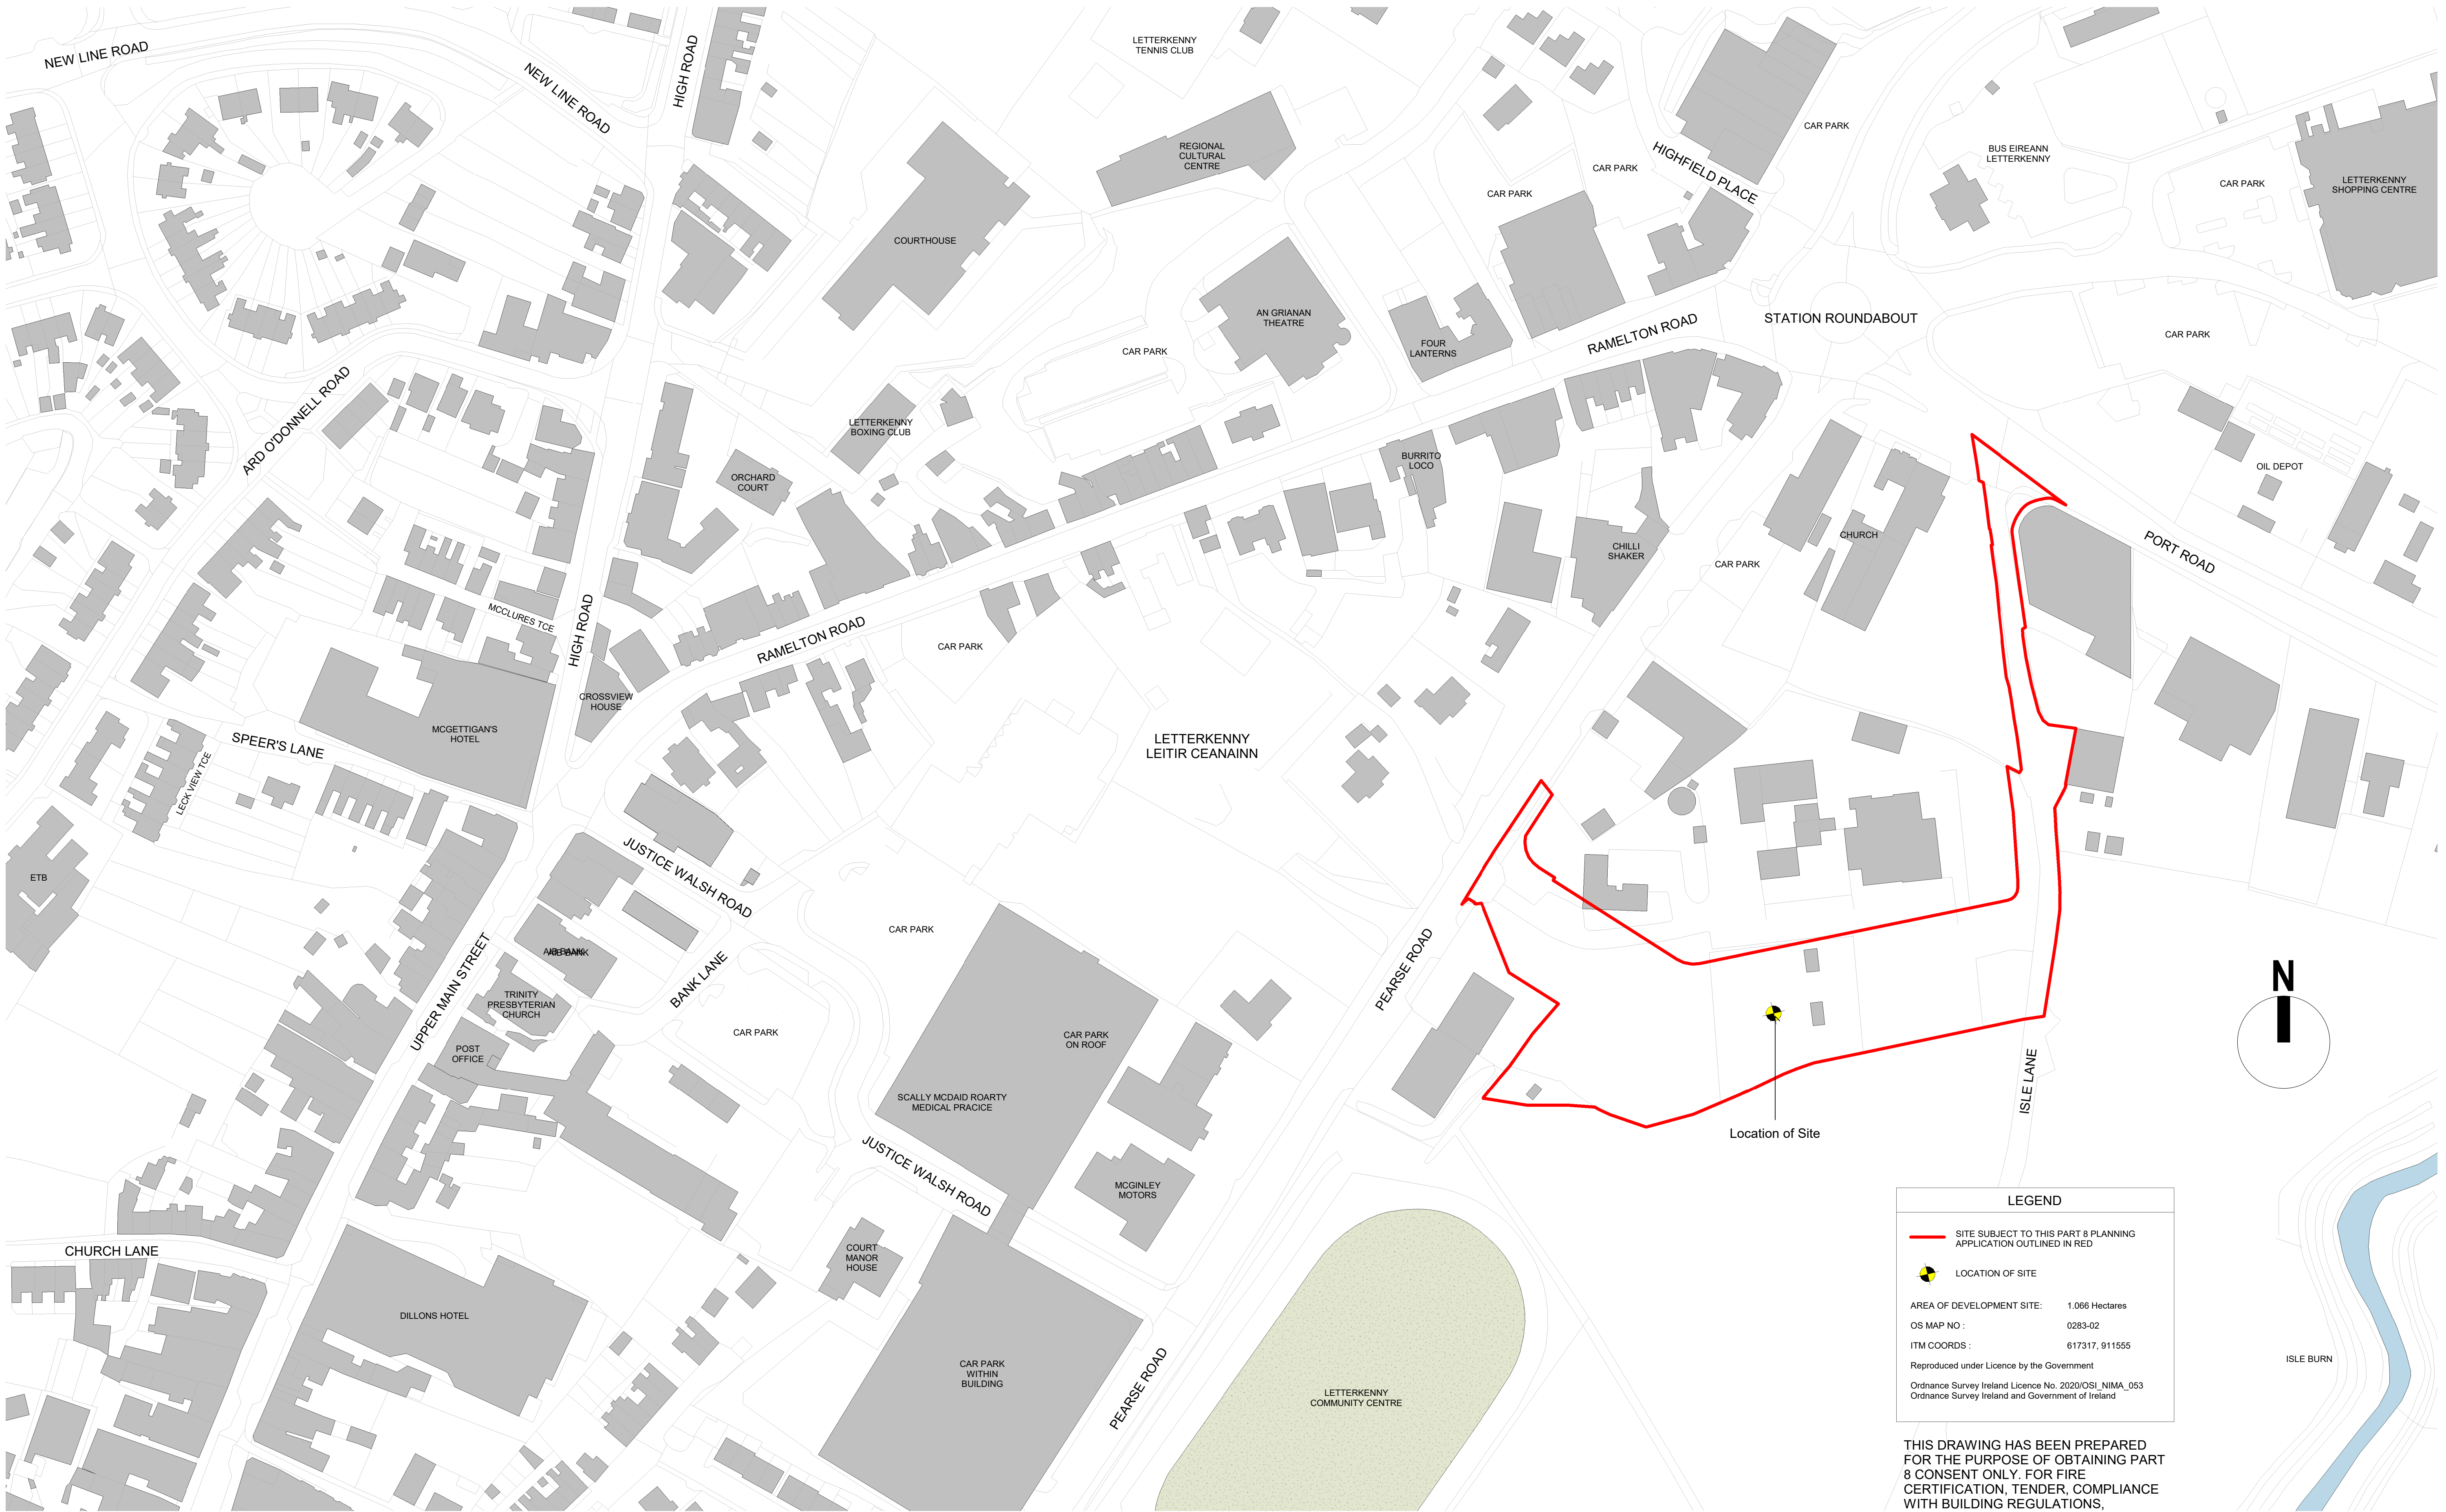

SITE LOCATION MAP
1 : 1000

LEGEND

— SITE SUBJECT TO THIS PART 8 PLANNING APPLICATION OUTLINED IN RED

 LOCATION OF SITE

AREA OF DEVELOPMENT SITE: 1.066 Hectares
OS MAP NO : 0283-02
ITM COORDS : 617317, 911555

Reproduced under Licence by the Government
Ordnance Survey Ireland Licence No. 2020/OSI.NIMA.053
Ordnance Survey Ireland and Government of Ireland

THIS DRAWING HAS BEEN PREPARED FOR THE PURPOSE OF OBTAINING PART 8 CONSENT ONLY. FOR FIRE CERTIFICATION, TENDER, COMPLIANCE WITH BUILDING REGULATIONS, CONSTRUCTION OR ANY OTHER PURPOSE, PLEASE REFER TO LABELED DRAWINGS.



Comhairle Contae
Dhún na nGall
Donegal County Council

Directorate of Planning, Communities and Culture
Regeneration & Development Team

Donegal County Council, Lifford, Co. Donegal, F93 Y622

Tel: (074)9153900 | Fax: (074)9141793 | www.donegalcoco.ie

Eamonn Brown, A/Director of Planning, Communities & Culture

Letterkenny

Status Key

SL	Survey
SK	Sketch Design
INFO	Information
PL	Planning - Part 8
DD	Detailed Design
F&C	Fire Safety Cert.
D&C	Dis. Acc. Cert.
T	Tender
C	Construction
CPO	CPO
SF	Safety File
O	Other

Rev	Date	Description	Issued by

Project Title: LETTERKENNY TRANSPORT HUB

Location: LETTERKENNY, CO. DONEGAL

Drawing Title: SITE LOCATION MAP

Scale: 1 : 1000

Drawn By: SOD

Checked By: JN / SMCC

Approved By: SMCC

First Issue Date:

30/04/2026

Drawing No.

2606-01

Project No.:

2026


Status

PL

Revision:

/



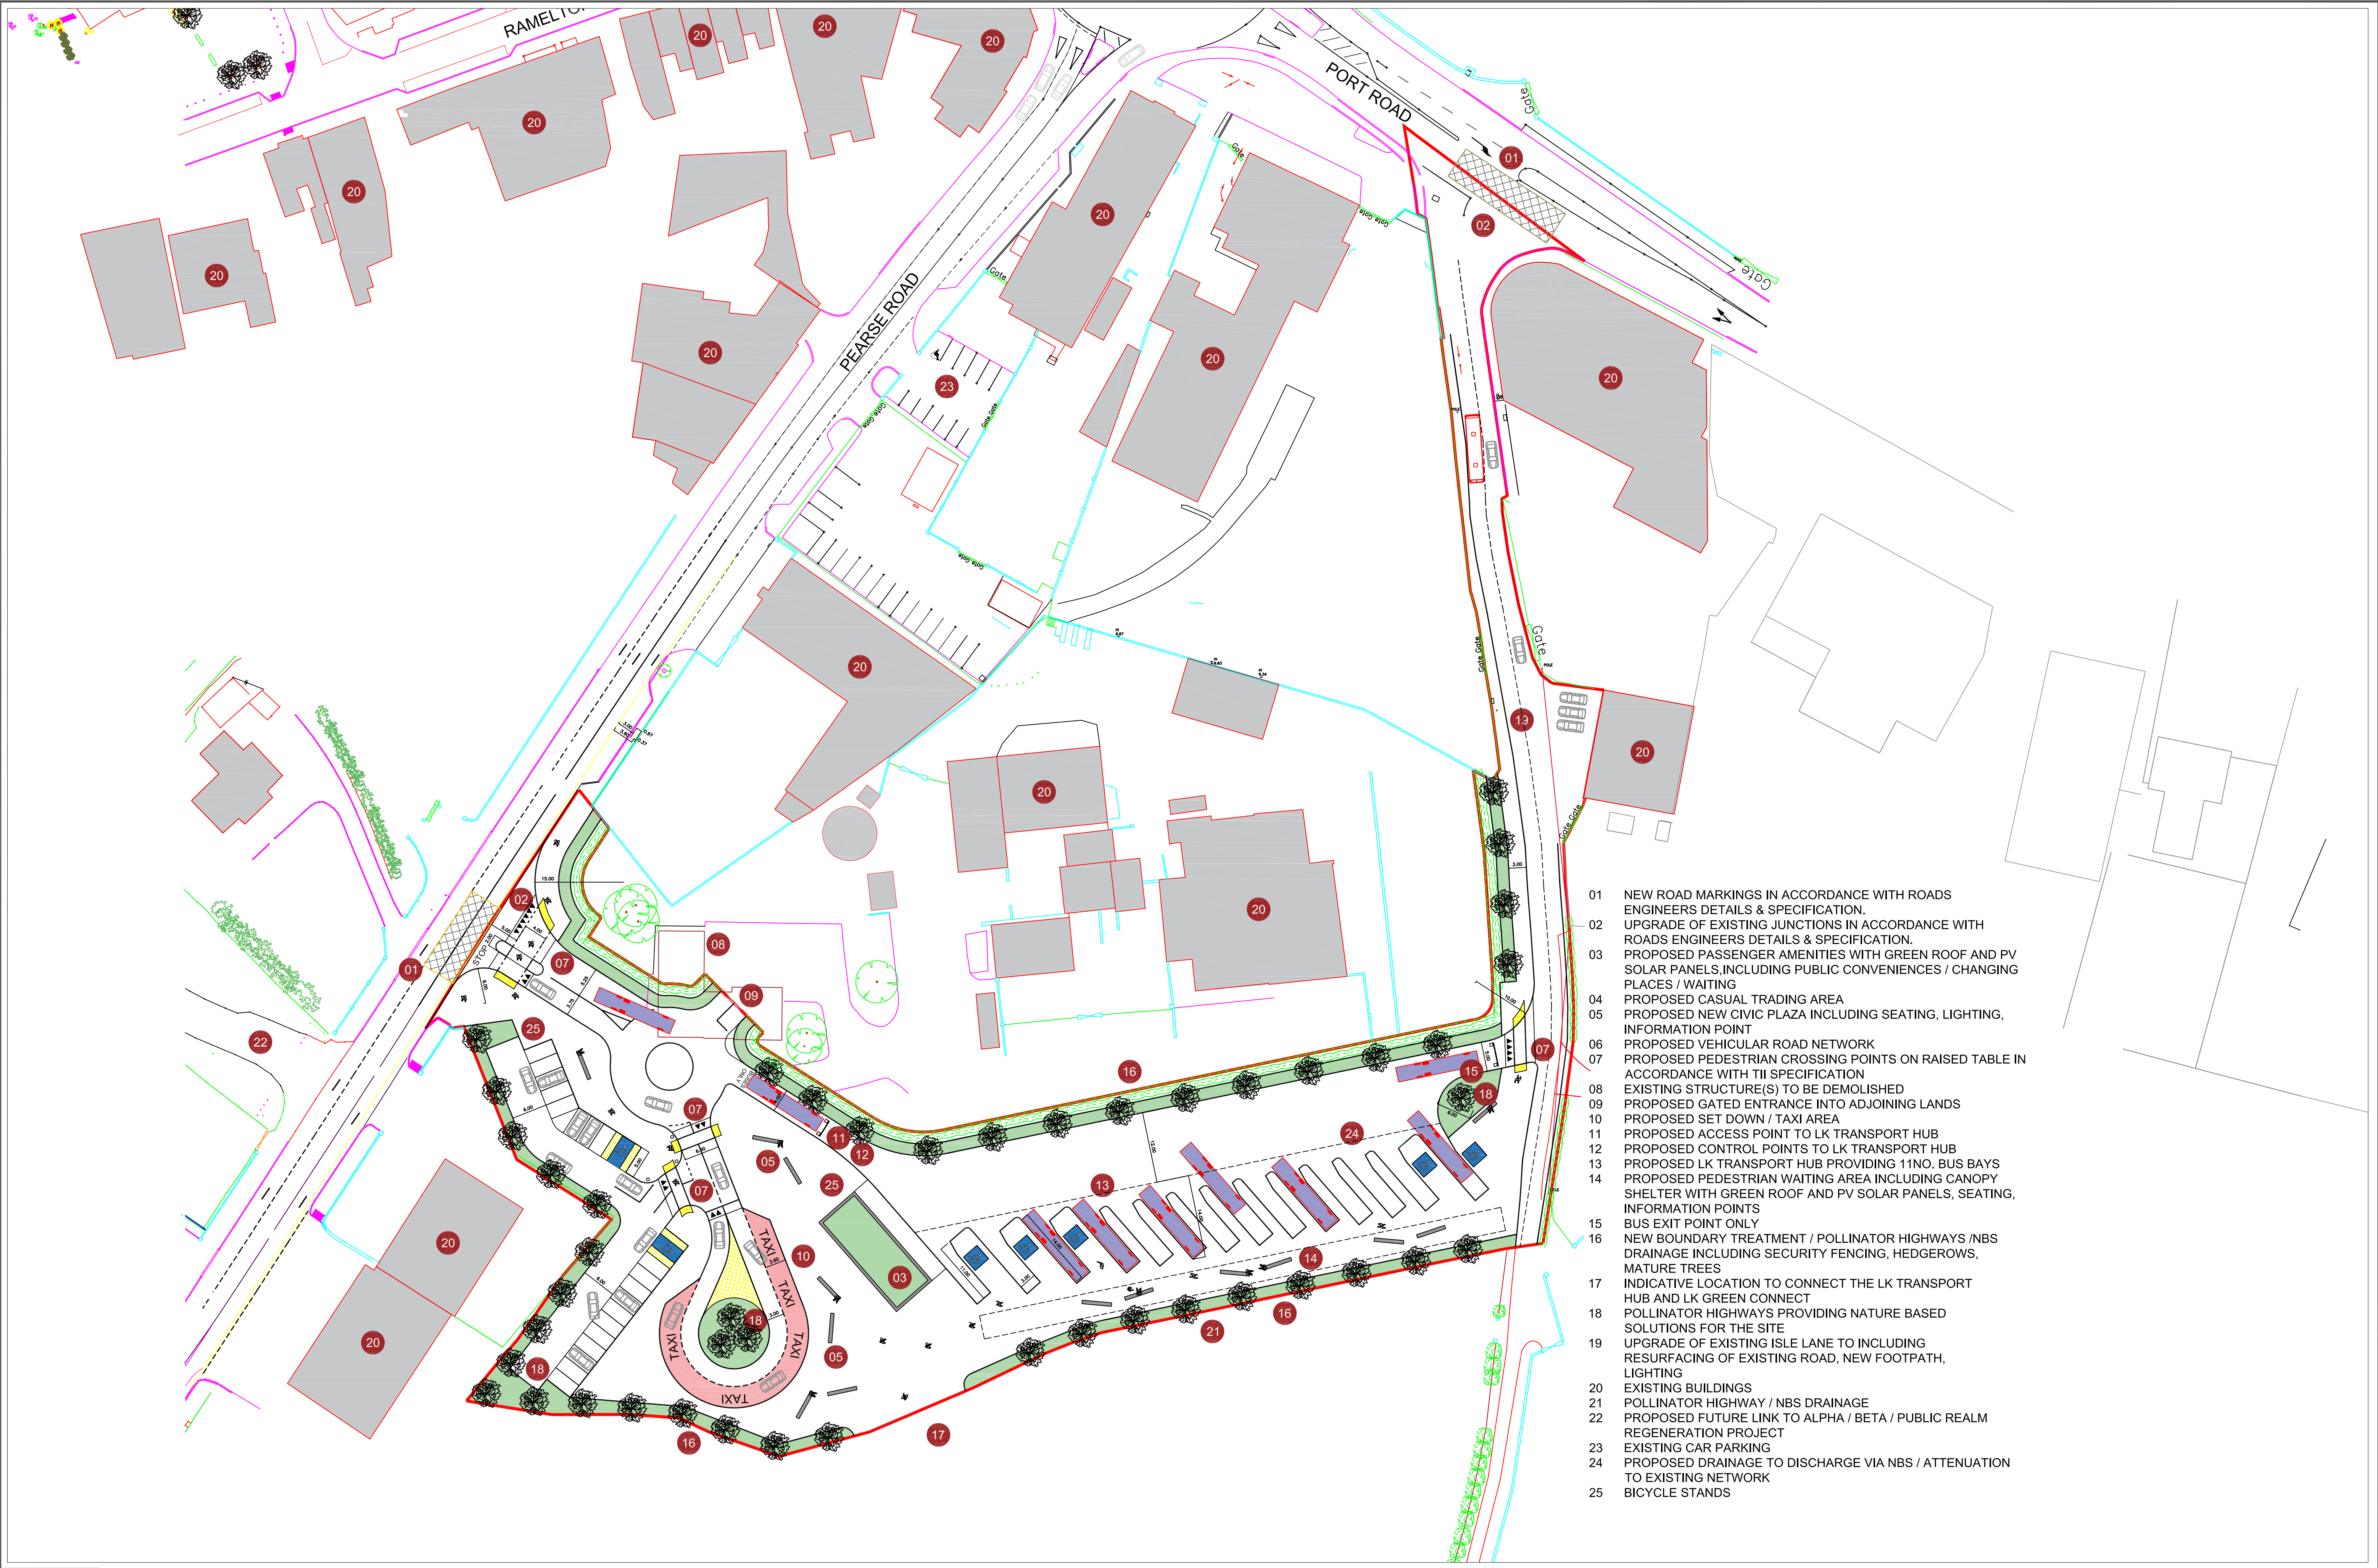

- 01 NEW ROAD MARKINGS IN ACCORDANCE WITH ROADS ENGINEERS DETAILS & SPECIFICATION.
- 02 UPGRADE OF EXISTING JUNCTIONS IN ACCORDANCE WITH ROADS ENGINEERS DETAILS & SPECIFICATION.
- 03 PROPOSED PASSENGER AMENITIES WITH GREEN ROOF AND PV SOLAR PANELS, INCLUDING PUBLIC CONVENIENCES / CHANGING PLACES / WAITING
- 04 PROPOSED CASUAL TRADING AREA
- 05 PROPOSED NEW CIVIC PLAZA INCLUDING SEATING, LIGHTING, INFORMATION POINT
- 06 PROPOSED VEHICULAR ROAD NETWORK
- 07 PROPOSED PEDESTRIAN CROSSING POINTS ON RAISED TABLE IN ACCORDANCE WITH TII SPECIFICATION
- 08 EXISTING STRUCTURE(S) TO BE DEMOLISHED
- 09 PROPOSED GATED ENTRANCE INTO ADJOINING LANDS
- 10 PROPOSED SET DOWN / TAXI AREA
- 11 PROPOSED ACCESS POINT TO LK TRANSPORT HUB
- 12 PROPOSED CONTROL POINTS TO LK TRANSPORT HUB
- 13 PROPOSED LK TRANSPORT HUB PROVIDING 11NO. BUS BAYS
- 14 PROPOSED PEDESTRIAN WAITING AREA INCLUDING CANOPY SHELTER WITH GREEN ROOF AND PV SOLAR PANELS, SEATING, INFORMATION POINTS
- 15 BUS EXIT POINT ONLY
- 16 NEW BOUNDARY TREATMENT / POLLINATOR HIGHWAYS /NBS DRAINAGE INCLUDING SECURITY FENCING, HEDGEROWS, MATURE TREES
- 17 INDICATIVE LOCATION TO CONNECT THE LK TRANSPORT HUB AND LK GREEN CONNECT
- 18 POLLINATOR HIGHWAYS PROVIDING NATURE BASED SOLUTIONS FOR THE SITE
- 19 UPGRADE OF EXISTING ISLE LANE TO INCLUDING RESURFACING OF EXISTING ROAD, NEW FOOTPATH, LIGHTING
- 20 EXISTING BUILDINGS
- 21 POLLINATOR HIGHWAY / NBS DRAINAGE
- 22 PROPOSED FUTURE LINK TO ALPHA / BETA / PUBLIC REALM REGENERATION PROJECT
- 23 EXISTING CAR PARKING
- 24 PROPOSED DRAINAGE TO DISCHARGE VIA NBS / ATTENUATION TO EXISTING NETWORK
- 25 BICYCLE STANDS

C:\Users\lucy\Documents\Projects\Letterkenny Hub\Map.mxd

© Esri, DeLorme, Garmin, IBM Corp., Intel, Intergraph, Johnston & Burkhart, Microsoft, NOAA, USGS, AeroGRID, IGN, Esri, Swatch

Community Development & Planning Services

Station Island, Lifford, Co Donegal
Tel: 0749153900 | Fax: 0749141793 | www.donegalcoco.ie

L. Ward, Director of Community Development & Planning Services

Rev	By	Date	Description

Purpose of Dwg:

☒ Information

☐ Construction

☐ Part 8

☐ Safety File

☐ Tender

☐ Other

Prepared:

S.O.D

Date:

APRIL 2026

Checked:

JN

Date:

APRIL 2026

Approved:

Date:

Scale:

N/A

File no.:

N/A

Project:

LK TRANSPORT HUB

Location:

LETTERKENNY, CO. DONEGAL

Drawing Title:

INFORMATION

Rev.:

Dwg No.:

XXXXXXXXXXXX