


NOTE
TO VERIFY LEGAL BOUNDARIES, PLEASE COMPARE SURVEY WITH RELEVANT TITLE MAPS.
SURVEY RELATES TO ITM COORDINATES AND TO MALIN HEAD DATUM.

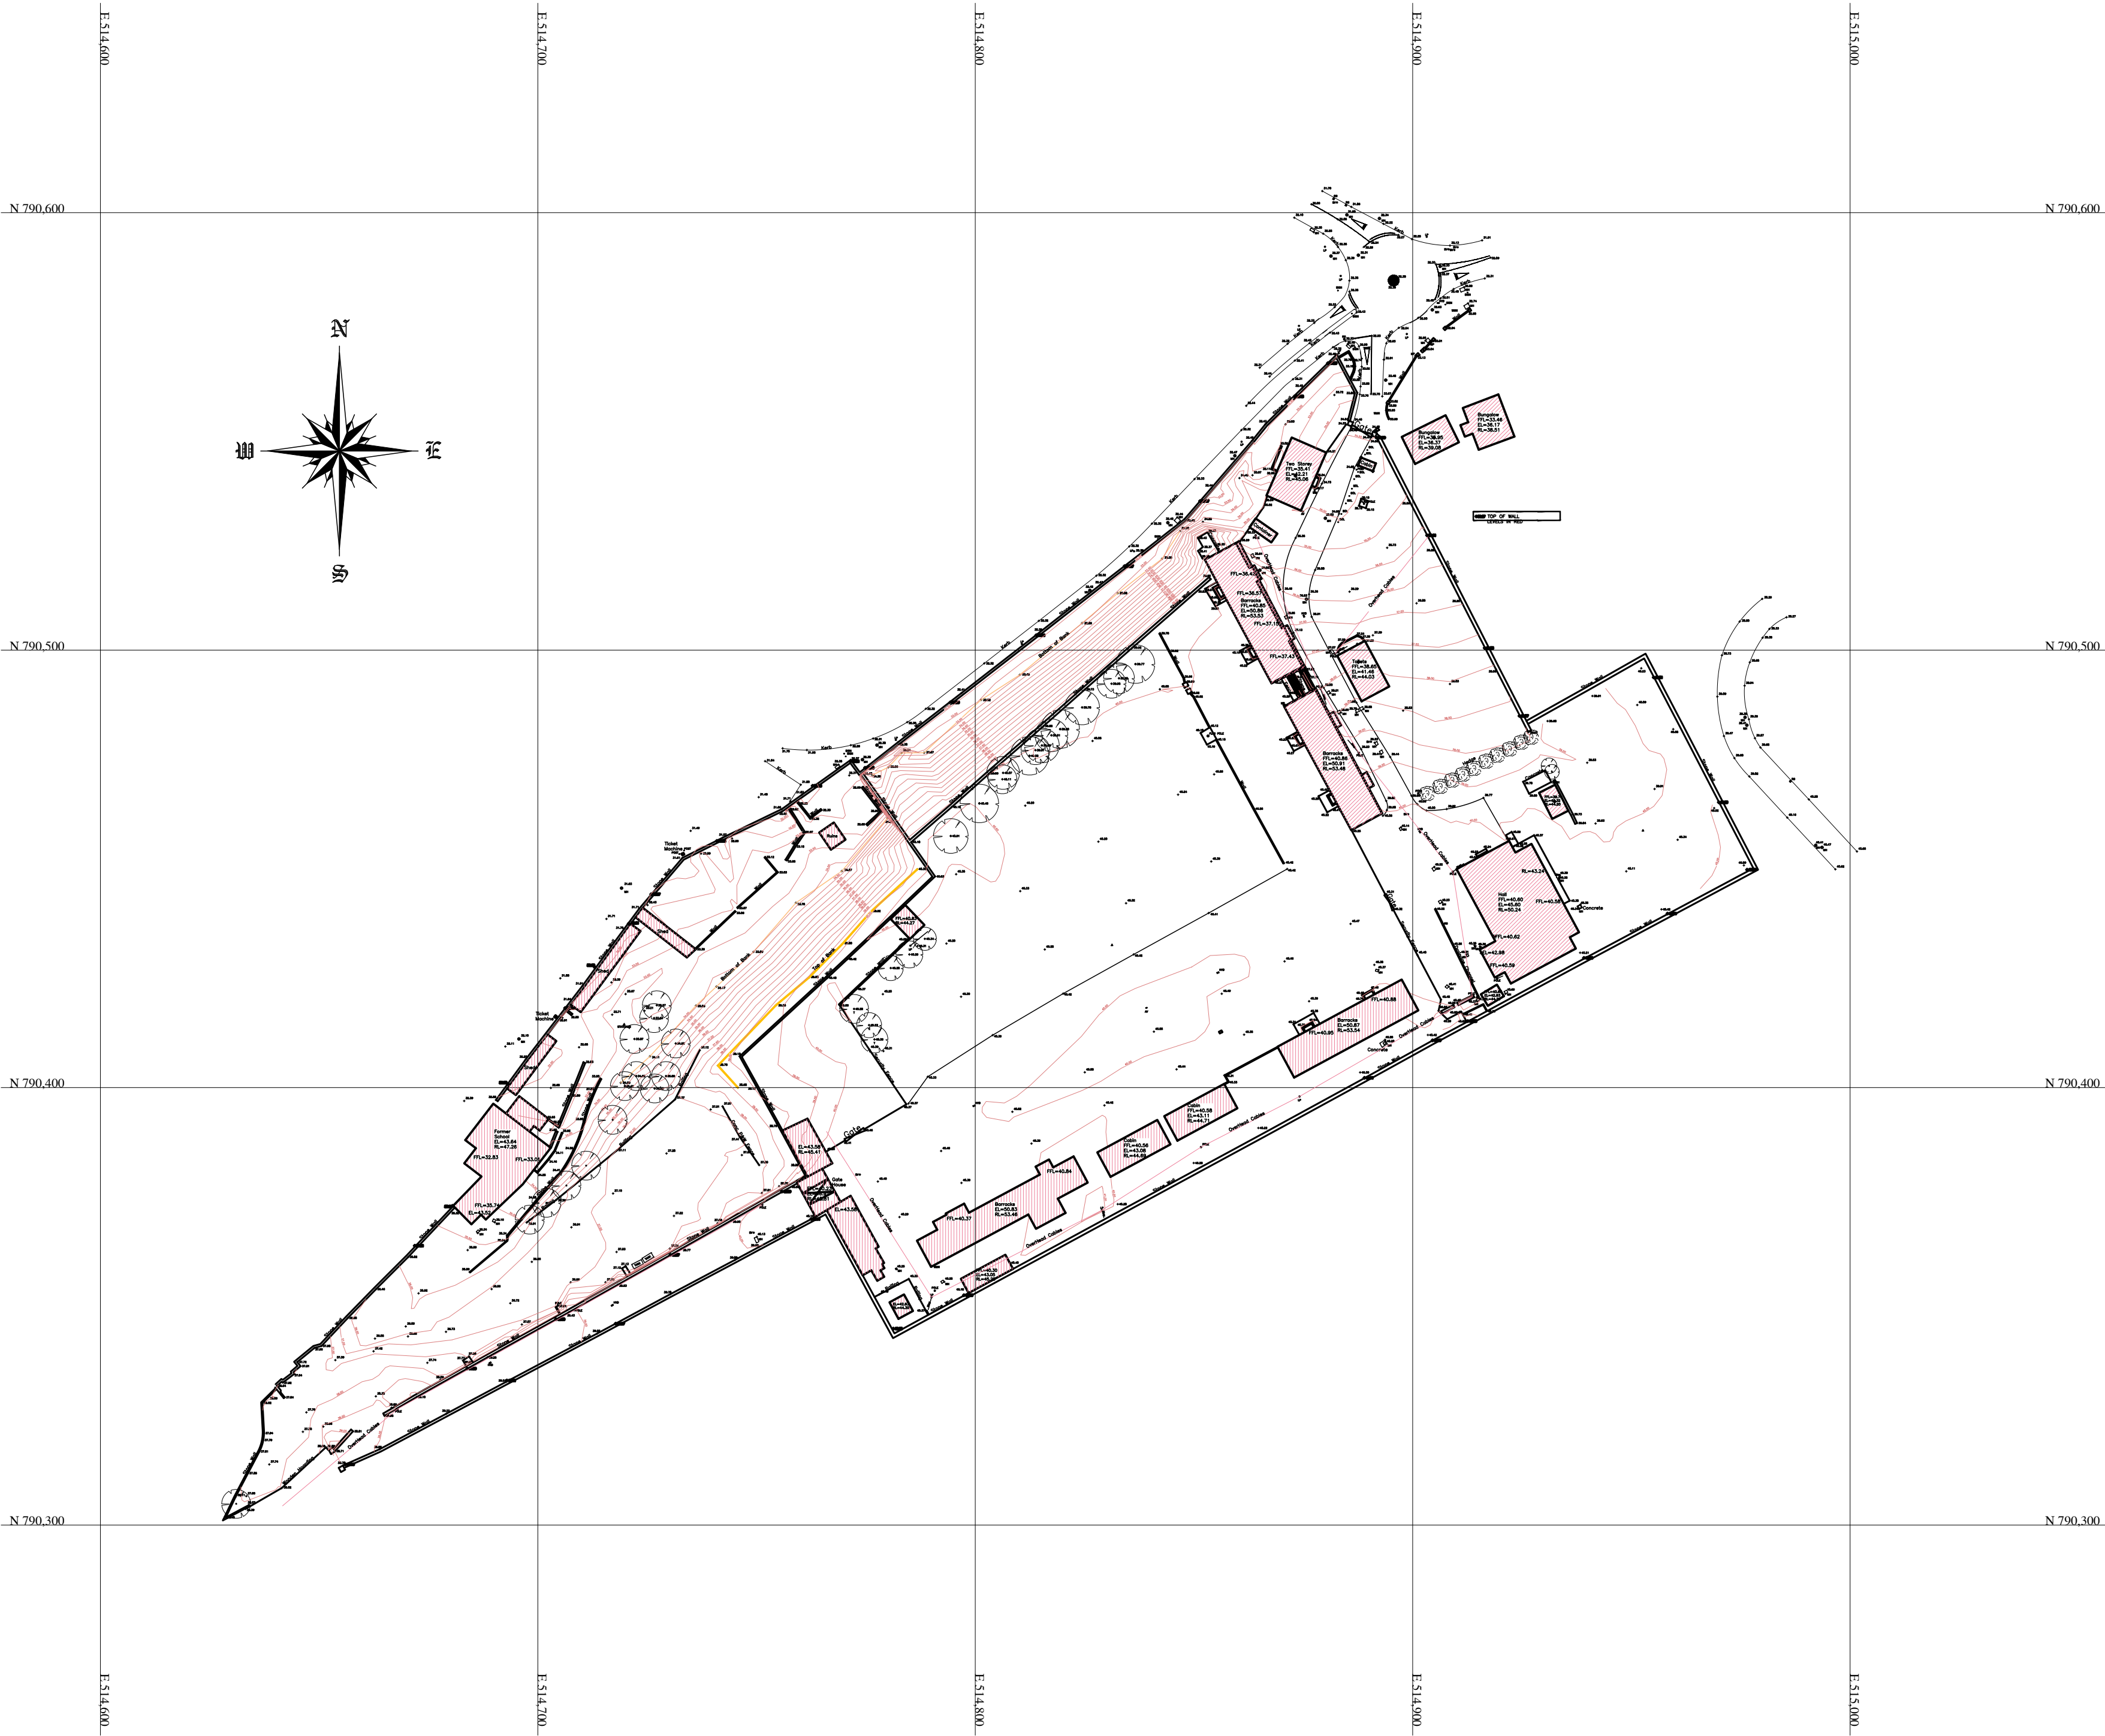

LOCATION
CASTLE STREET, CASTLEBAR, CO. MAYO.

TITLE
DIGITAL TOPOGRAPHICAL SURVEY.

CLIENT
MAYO COUNTY COUNCIL

DRAWING No. A1607	SURVEYED BY William Gallagher Alex Devenney	SCALE 1:1000@A1	DATE January '16
----------------------	---	--------------------	---------------------



Digital Land Surveyors Ltd
LAND SURVEYS ♦ MAPPING ♦ LEGAL LAND MAPS
3 CARNAMUGGAGH, KILMACRENNAN ROAD,
LETTERKENNY, CO. DONEGAL, F92 EEH0
Tel: 074 9127720 Mobile: 087 8323916 Fax: 074 9128396
e-mail: info@landsurveyors.ie
PROFESSIONAL MEMBERS OF THE IRISH INSTITUTION OF SURVEYORS

