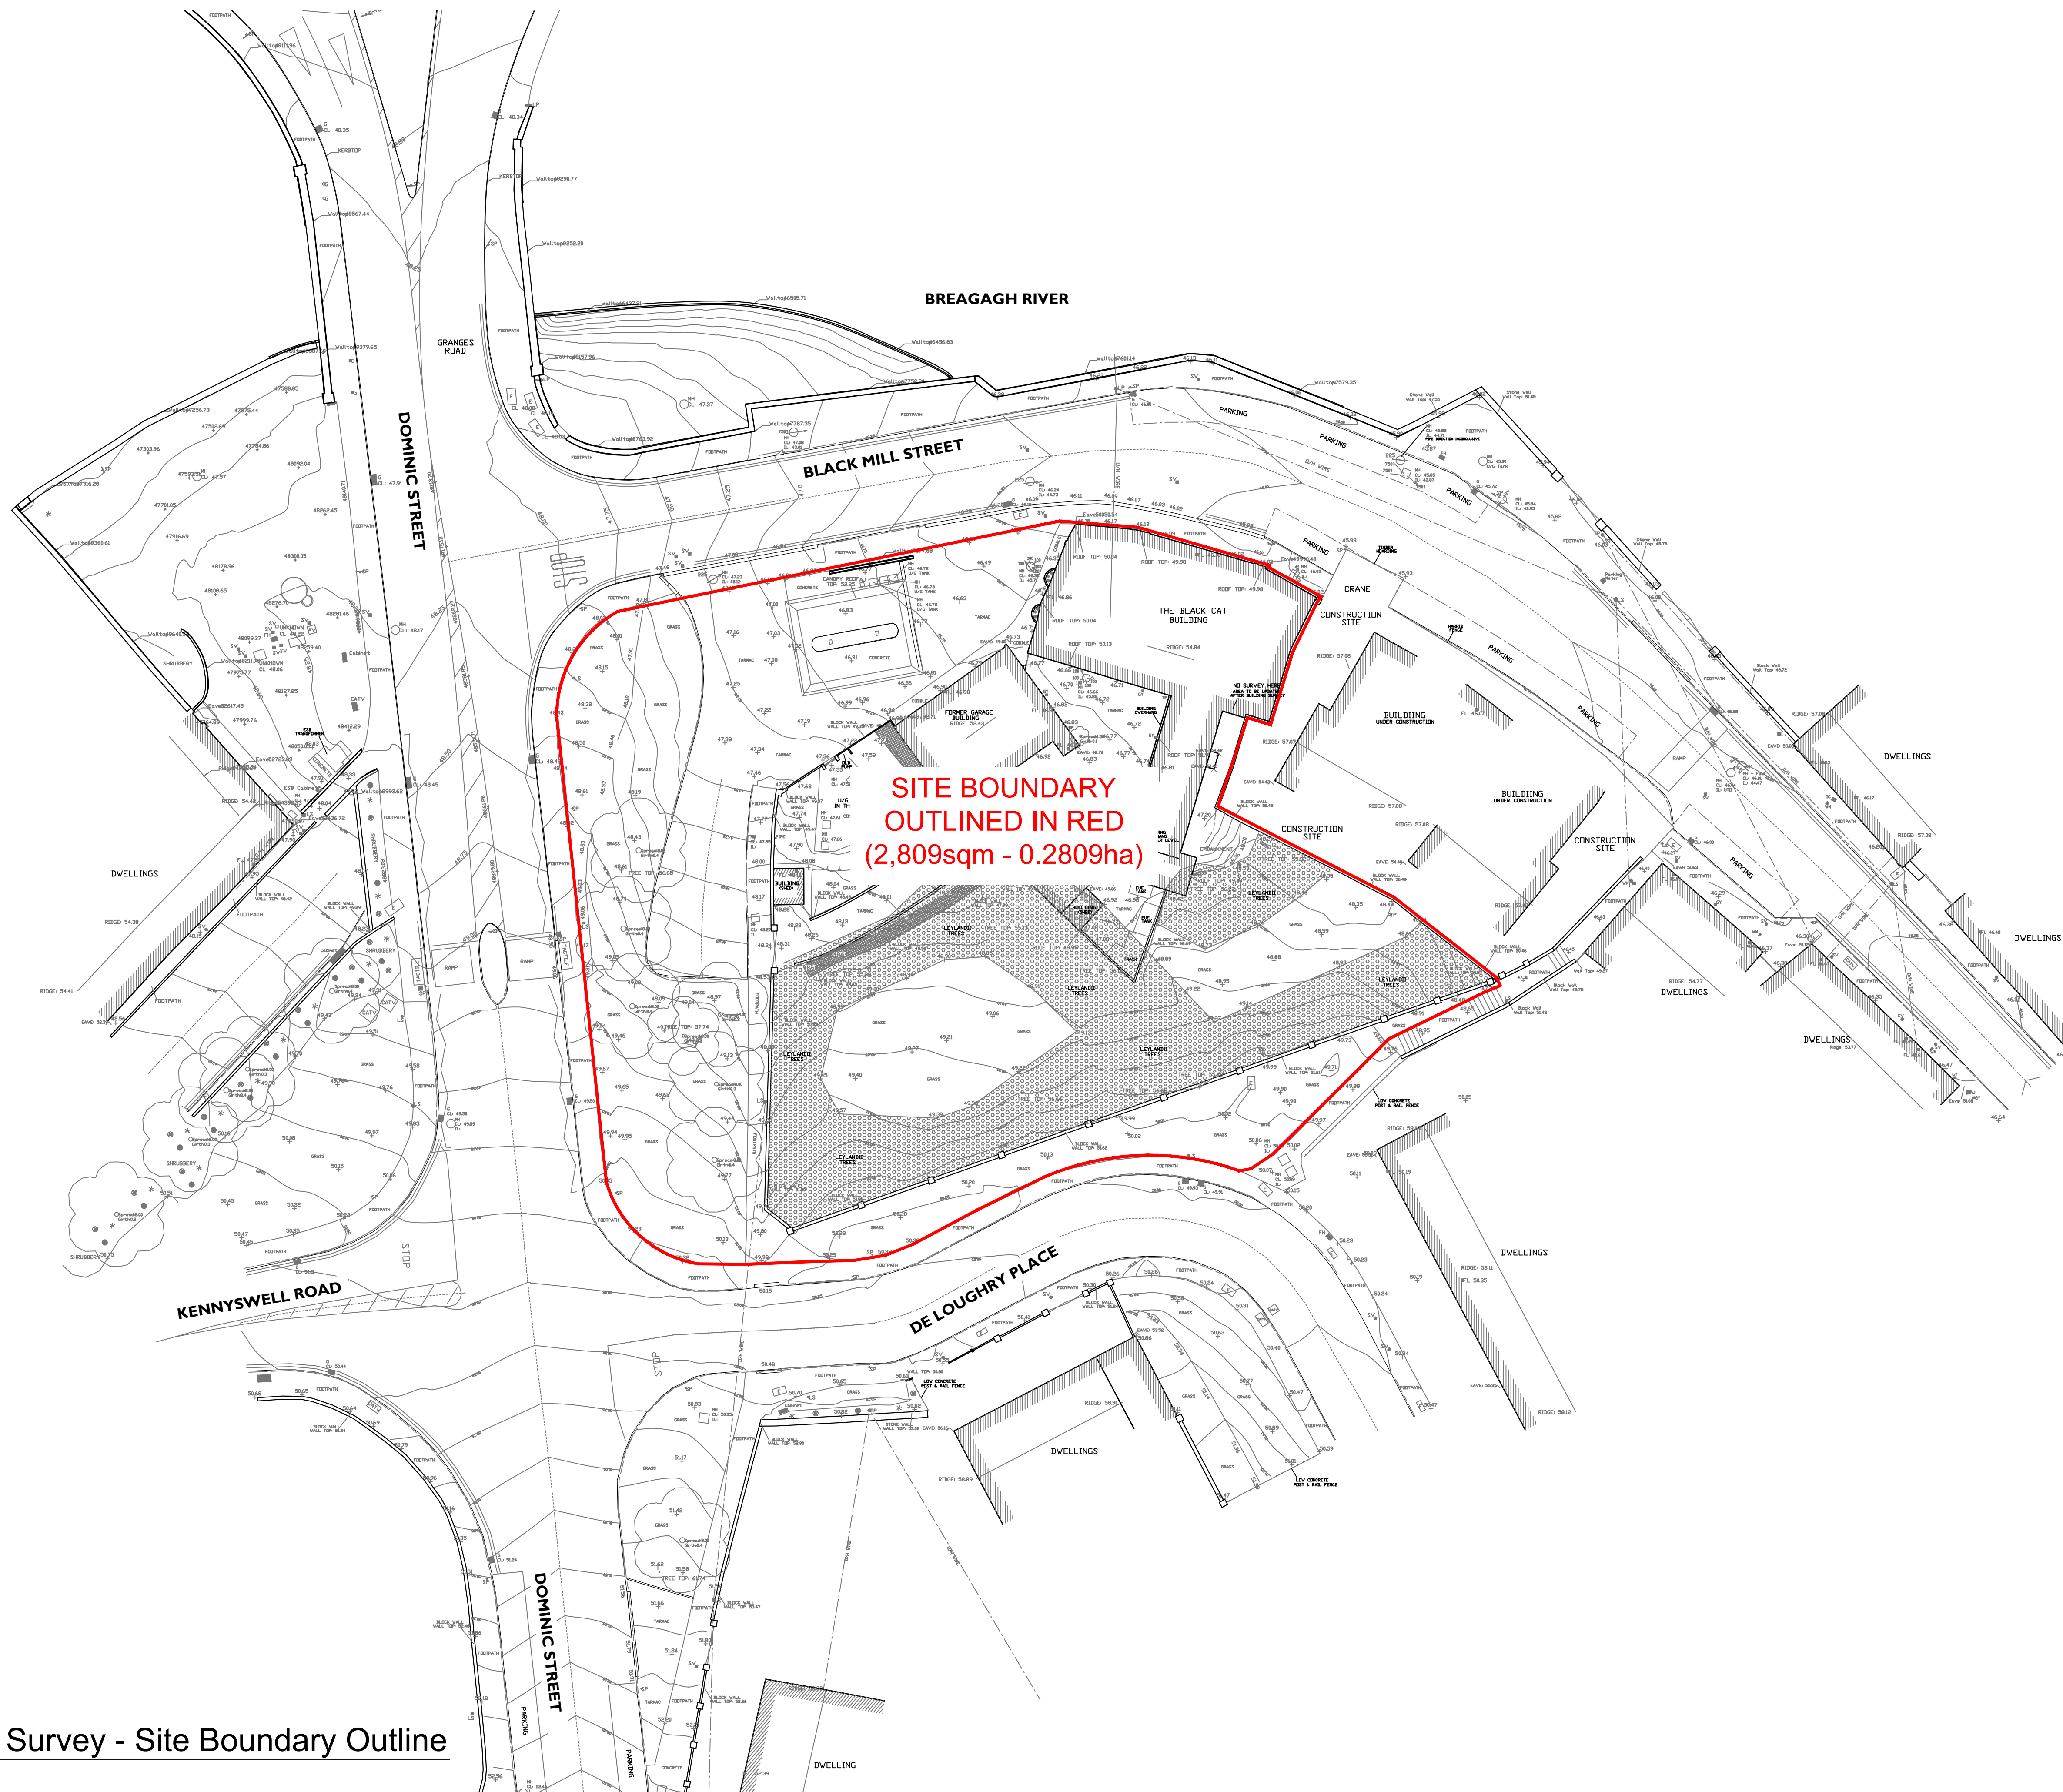


Existing Site Survey - Site Boundary Outline
Scale - 1:250


NOTES

DO NOT SCALE FROM THIS DRAWING. USE FIGURED DIMENSIONS ONLY.

VERIFY DIMENSION ON SITE AND REPORT ANY DISCREPANCIES TO KILKENNY COUNTY COUNCIL REP. IMMEDIATELY.

DRAWINGS TO BE READ IN CONJUNCTION WITH ALL SPECIFICATIONS AND OTHER DESIGN TEAM ENGINEERING DRAWINGS.

ALL CONSTRUCTION WORKS TO COMPLY WITH CURRENT BUILDING REGULATIONS.

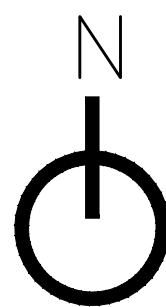

Rev.	Description	Date

HOUSING CAPITAL SECTION



PLANNING	TENDER	CONSTRUCTION
----------	--------	--------------

PROJECT: Residential Development @
20 Black Mill Street, Kilkenny,
Co. Kilkenny. R95 VH58

DRAWING: Existing Site Survey
Site Boundary Outline

DRAWN BY: P.R.

CHECKED BY: J.McI

SCALE: A1 - 1:250

DATE: Oct/2026

FILE No.: HS_231

DRAWING No.: EX-01.2

ALL ORDNANCE SURVEY DATA BASED ON ORDNANCE SURVEY OF IRELAND (OS) DATA. THIS DRAWING IS A DESIGN DOCUMENT ONLY. COPYRIGHT RESERVED