
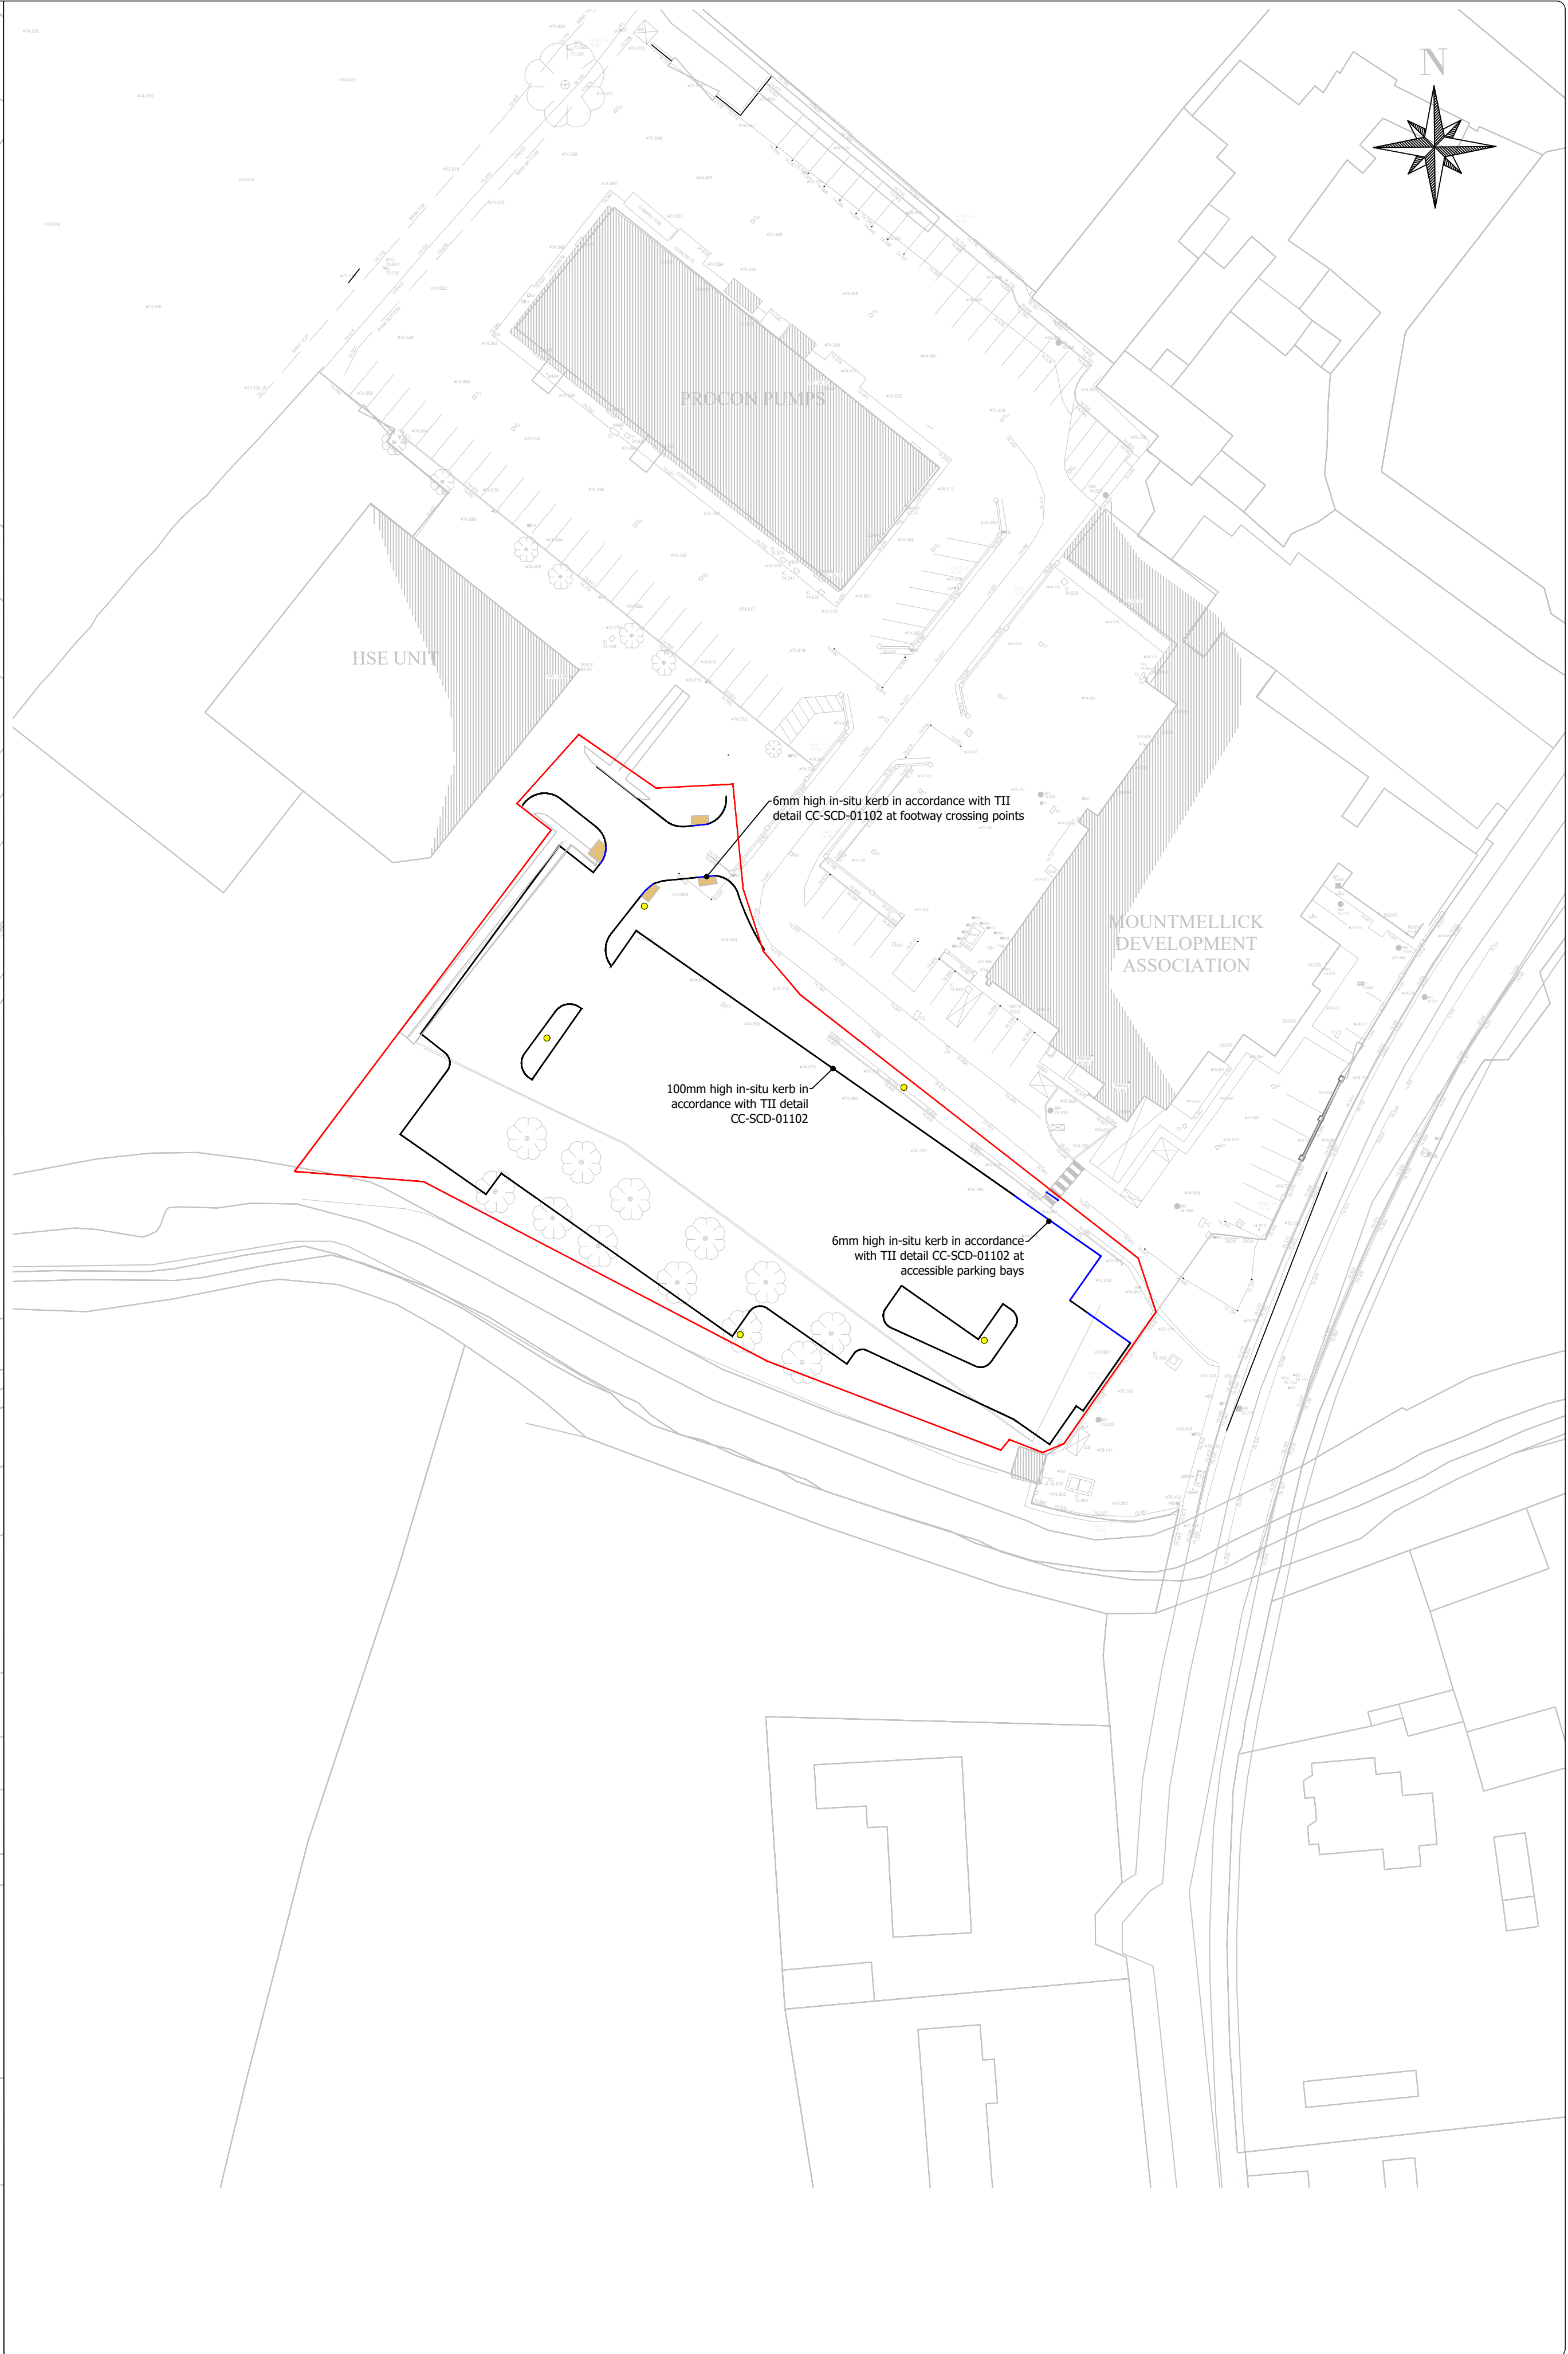


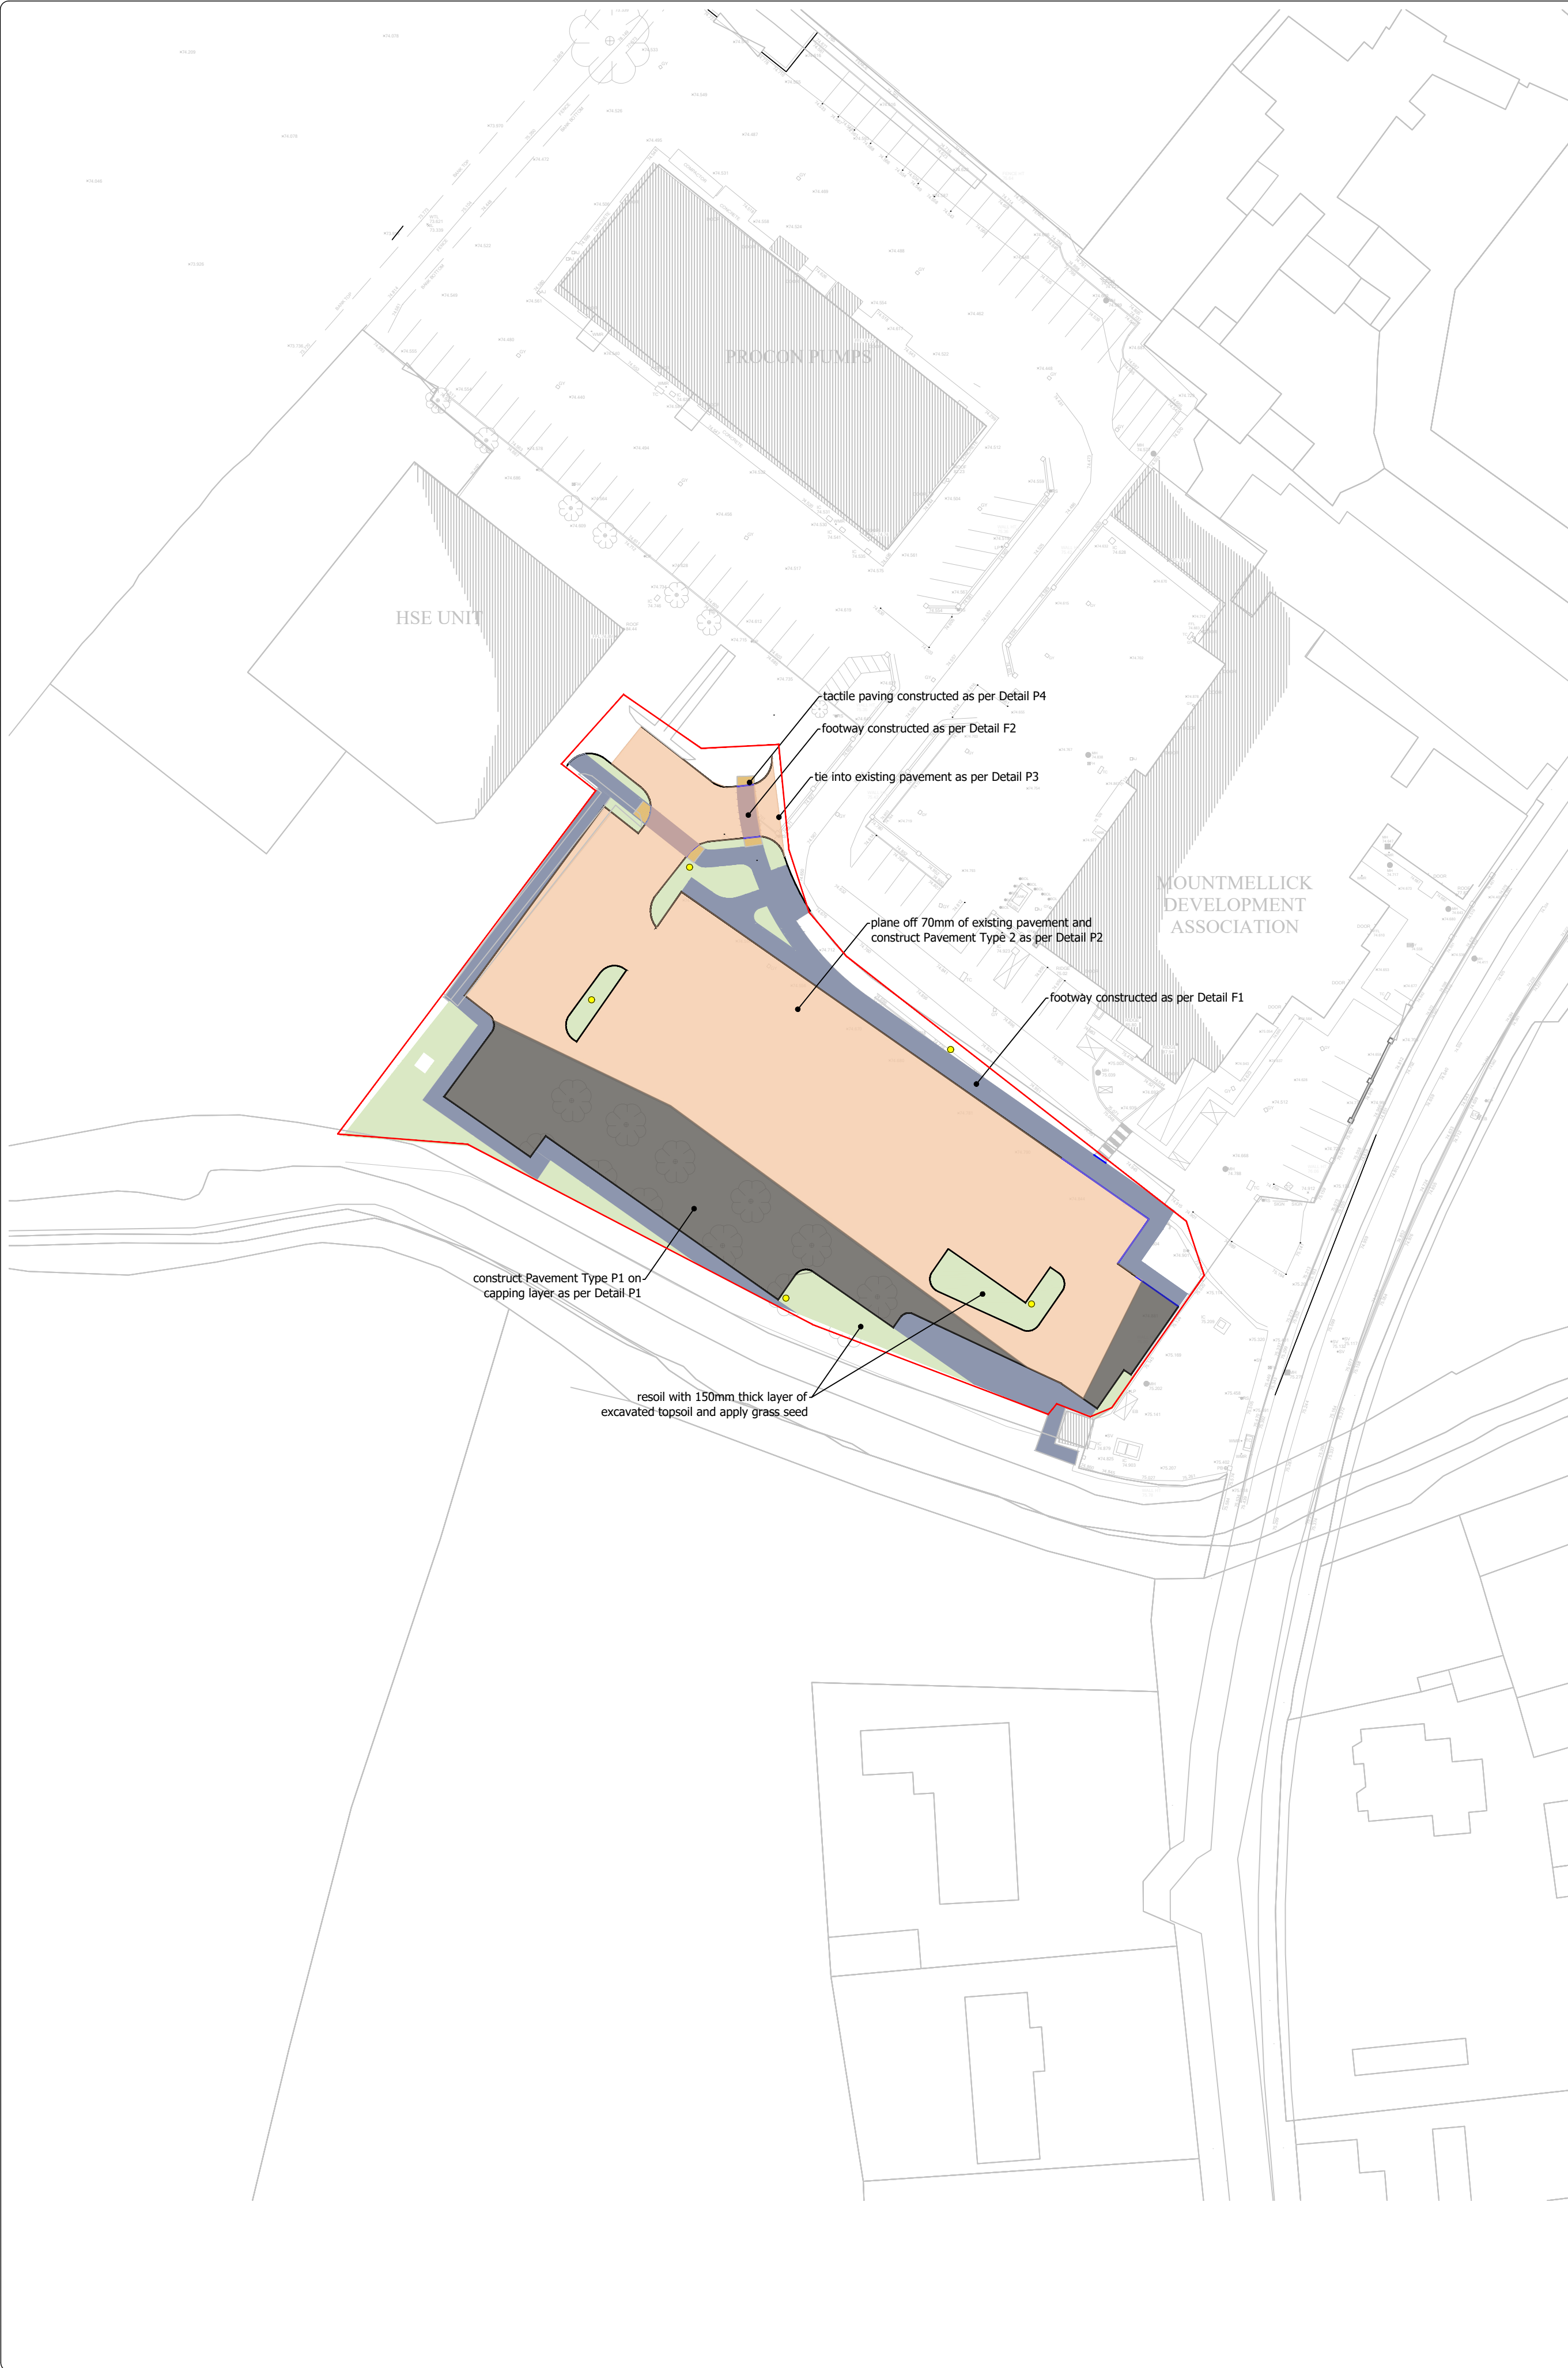

- GENERAL**
1. Datum for levels is OS Malin Head.
 2. Verify existing levels prior to commencement of works. Report any discrepancies immediately to the Employer's Representative.
 3. The locations shown for existing services are indicative only and may not be accurate. Furthermore, uncharted services may also be present. The Contractor should assume the existence of services unless proven otherwise.
 4. It is the Contractor's responsibility to determine the existence and precise location of any service located within the site. All works shall be carried out in strict accordance with the document 'Code of Practice for Avoiding Danger from Underground Services' as published by the Health and Safety Authority.
- Specification**
5. The Specification for the construction of roads and streets shall be Specification for Roadworks published by Transport Infrastructure Ireland.

- Pavement Type 1** [Solid Grey Box]
- Pavement Type 2** [Solid Orange Box]
- Footway F1** [Solid Blue Box]
- Footway F2** [Solid Brown Box]
- 100mm high Kerb** [Solid Black Line]
- 6mm high Kerb** [Solid Blue Line]
- Tactile paving** [Dotted Yellow Box]

OS mapping reproduced under licence.

This drawing is not to be reproduced without the written permission of Kilgallen and Partners. Copyright.

REV	DATE	BY	DETAILS
T2	12/10/26	AC	ISSUE FOR TENDER
T1	25/09/26	AC	ISSUE FOR TENDER

STATUS

FOR TENDER PURPOSES ONLY. NOT TO BE USED FOR ANY OTHER PURPOSE.

CLIENT

MOUNTMELICK DEVELOPMENT ASSOCIATION

PROJECT

MDA BUSINESS PARK CAR PARK REDEVELOPMENT

TITLE

PAVEMENTS, KERBS, AND FOOTWAYS and RESOIL - GENERAL LAYOUT



KILGALLEN & PARTNERS
CONSULTING ENGINEERS
E-mail: Info@kilgallen.ie, Web: www.kilgallen.ie

KYLEPROE
WELL ROAD
PORTLAOISE
T +353 56 866 2860

DANVILLE BUSINESS PARK
KILKENNY
+353 56 777 01090

DRN: AC	DRAWING NO.: 26049-DR-0701	REV.: T2
CHKD: PB	SCALE: 1:500 @ A1	SIZE: DATE: A1 12/10/26