

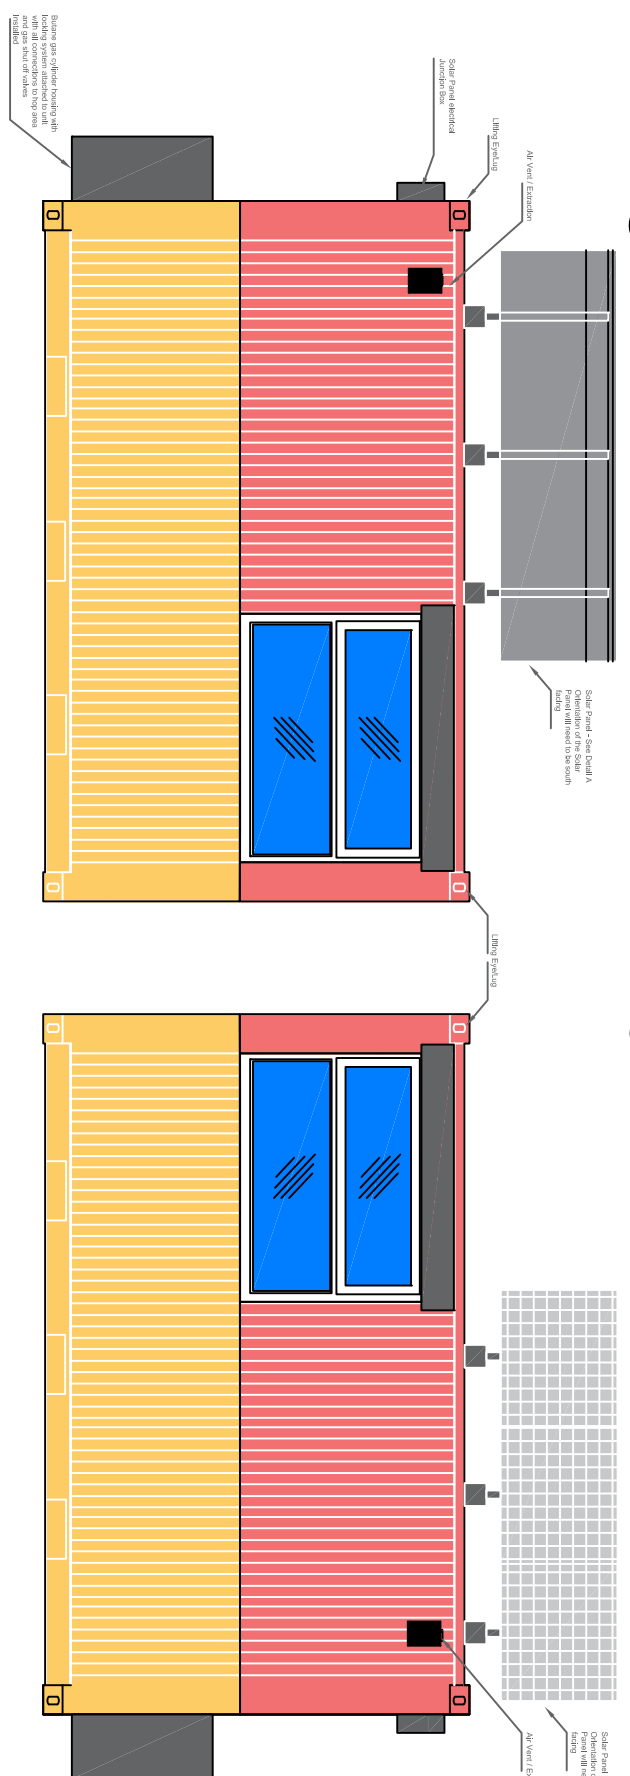
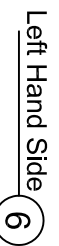
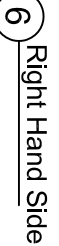
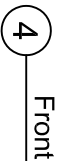
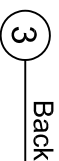
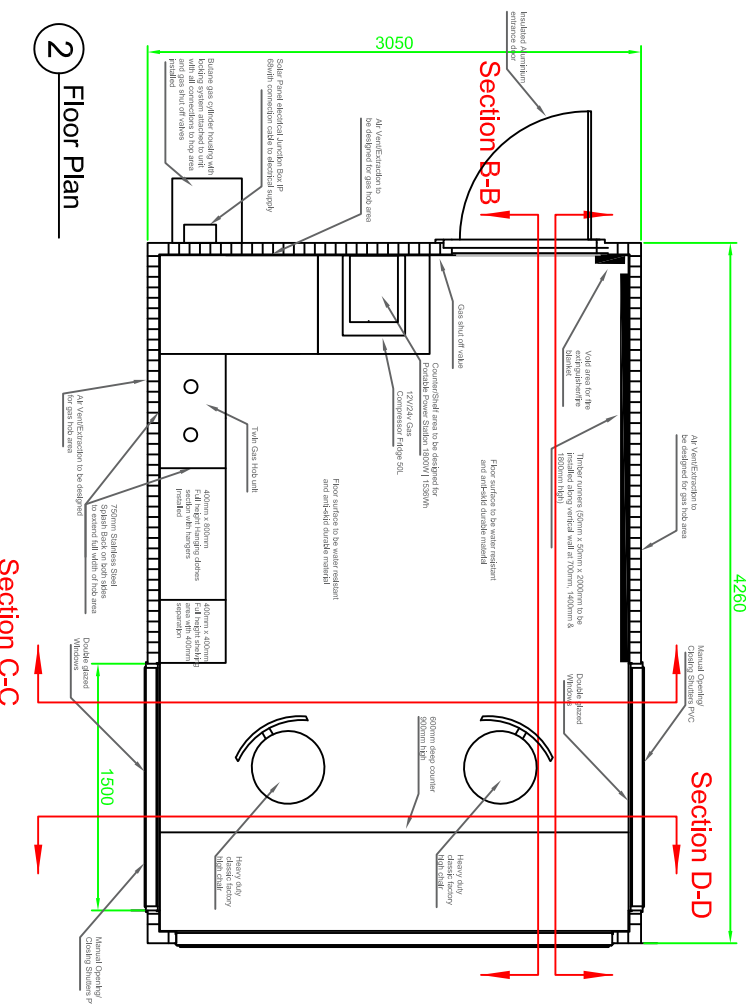
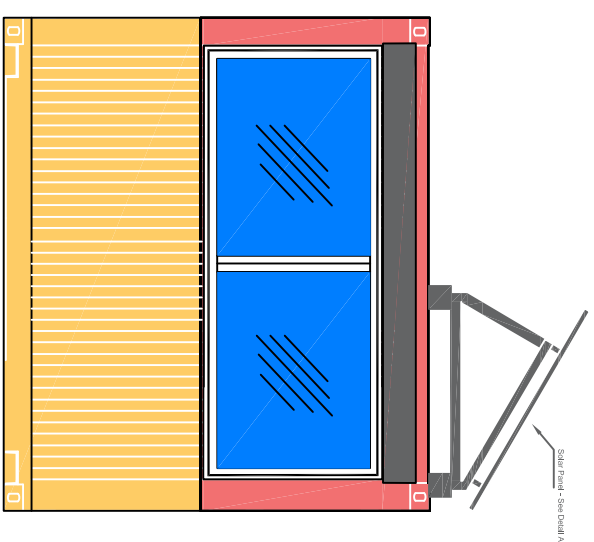
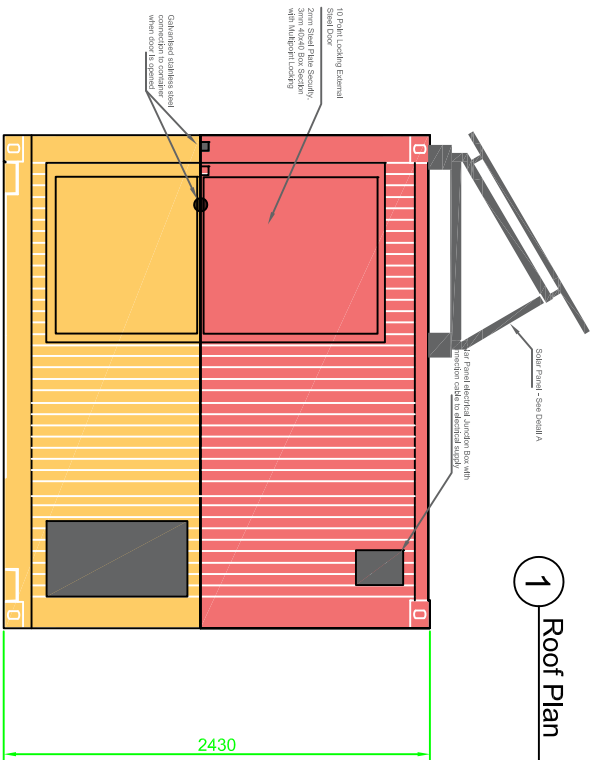


OPTION 3 - New Build Lifeguard Steel Construction Unit with Solar Panel(s)/Electrical equipment installation

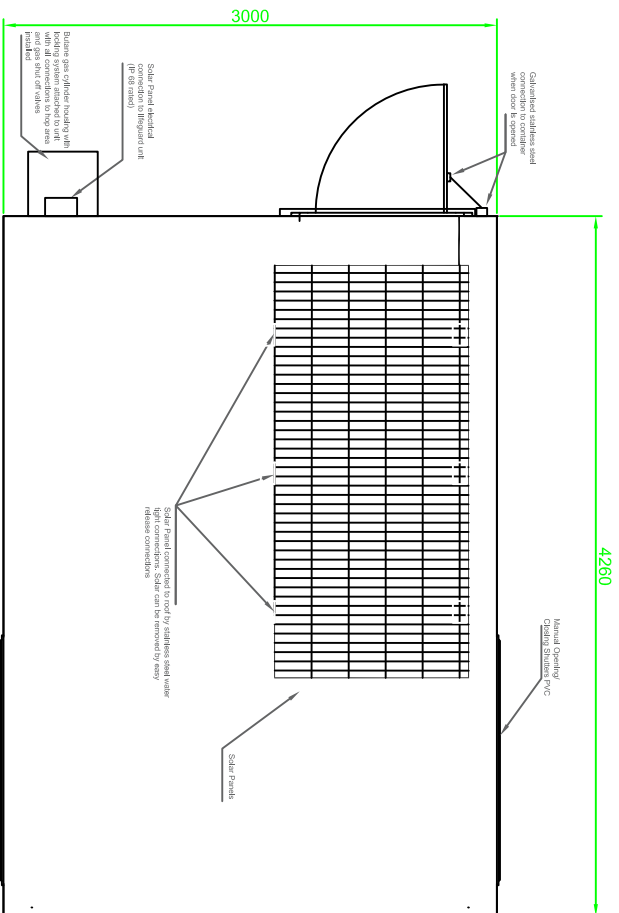

Detail A - Removable Solar Panels with fixed points on Lifeguard roof

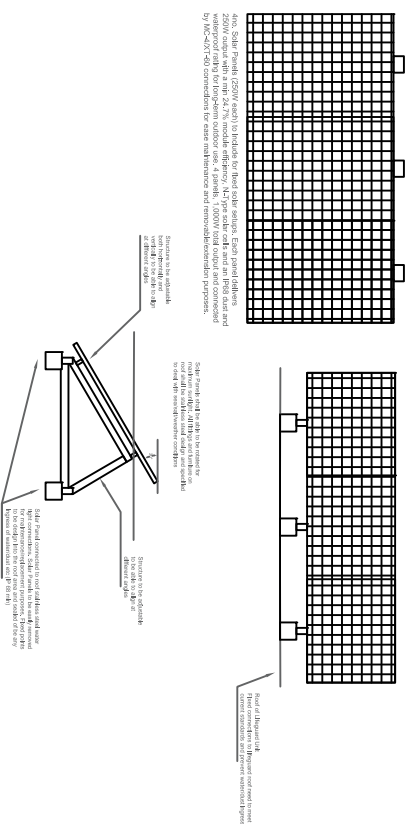

- [illegible]

[illegible]