


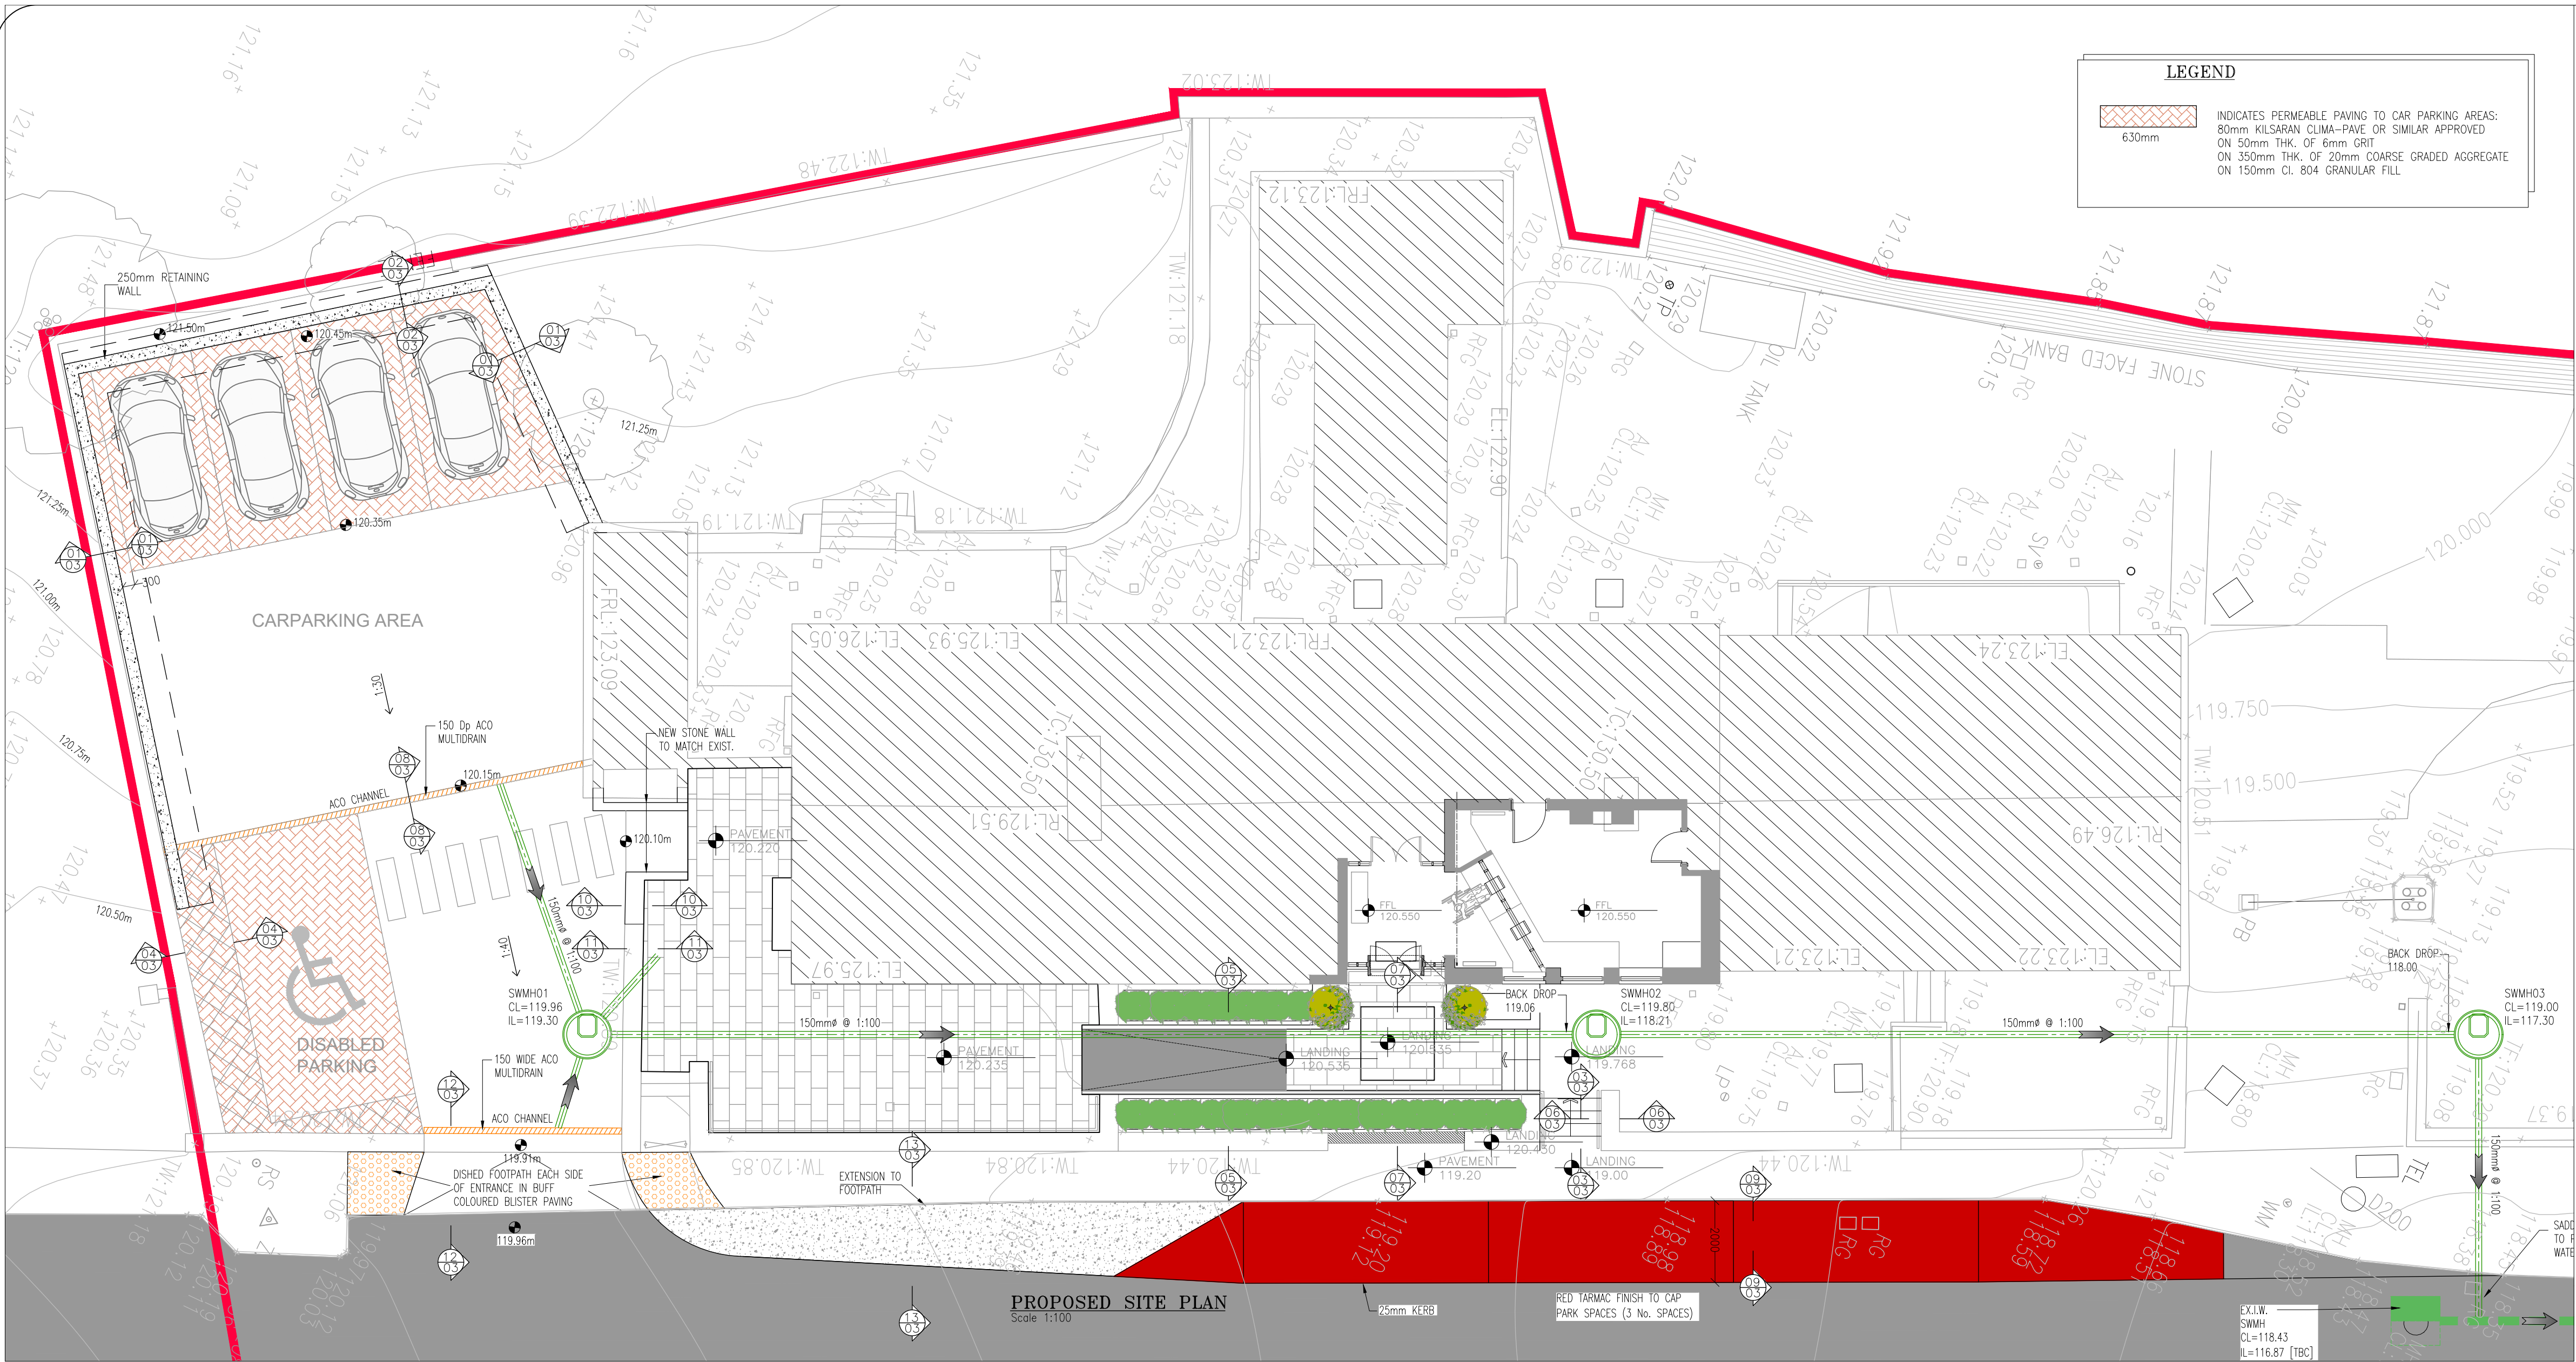

NOTES

NOTES:-
FIGURED DIMENSIONS ONLY TO BE TAKEN FROM THIS DRAWING. DIMENSIONS TO BE CHECKED ON SITE.
THIS DRAWING TO BE READ IN CONJUNCTION WITH ALL OTHER ARCHITECTURAL & ENGINEERING DRAWINGS & ALL OTHER RELEVANT DRAWINGS & SPECIFICATIONS
ALL LEVELS RELATE TO O.S. DATUM AT MALIN HEAD UNLESS NOTED OTHERWISE

COLOUR A1

C	02/12/24	CE	FD	Retain wall extended and sections moved to drg 03
B	14/02/24	KeB	FD	Revision as clouded
A	17/03/23	AL	FD	EXTENSION TO FOOTPATH ADDED
Rev.	Date	Drawn By	Checked By	Revision

Status
FOR TENDER

Architect
CANTRELL & CROWLEY ARCHITECTS

Project
BALTINGLASS GARDA STATION.
EDWARD STREET,
CO. WICKLOW.

Drg.Title
NEW CAR PARK & ASSOCIATED
WORKS

THIS DOCUMENT IS THE PROPERTY OF DOHERTY FINEGAN KELLY CONSULTING ENGINEERS. THE DESIGN INFORMATION CONTAINED HEREIN IS STRICTLY CONFIDENTIAL. THIS DOCUMENT IS NOT TO BE USED, REPRODUCED, DISCLOSED OR CIRCULATED IN WHOLE OR IN PART WITHOUT THE PRIOR WRITTEN PERMISSION IN EACH INSTANCE OF DOHERTY FINEGAN KELLY CONSULTING ENGINEERS.
© PROPERTY OF DOHERTY FINEGAN KELLY CONSULTING ENGINEERS



DOHERTY FINEGAN KELLY
DOHERTY FINEGAN KELLY
CONSULTING CIVIL & STRUCTURAL ENGINEERS
Botanic Court, 30 Botanic Road,
Glasnevin, Dublin D09 W2Y9.
Tel:(01) 8301852 Fax:(01) 8602265
E-Mail: mailroom@dfk.ie

Drawn By	MB	Scale	AS SHOWN
Checked By	FD	Date	04.04.2020
Drg.No.	21131-02	Rev.	C