



ADDITIONAL WORKS REQUIRED

- DOUBLE YELLOW LINES TO PREVENT PARKING WITHIN SIGHTLINE
- EXISTING BROKEN WHITE LINE TO BE CHANGED TO A SOLID WHITE LINE

LEGEND

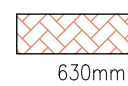

INDICATES PERMEABLE PAVING TO CAR PARKING AREAS:
80mm KILSARAN CLIMA-PAVE OR SIMILAR APPROVED
ON 50mm THK. OF 6mm SRT
ON 350mm THK. OF 20mm COARSE GRADED AGGREGATE
ON 150mm Cl. 804 GRANULAR FILL

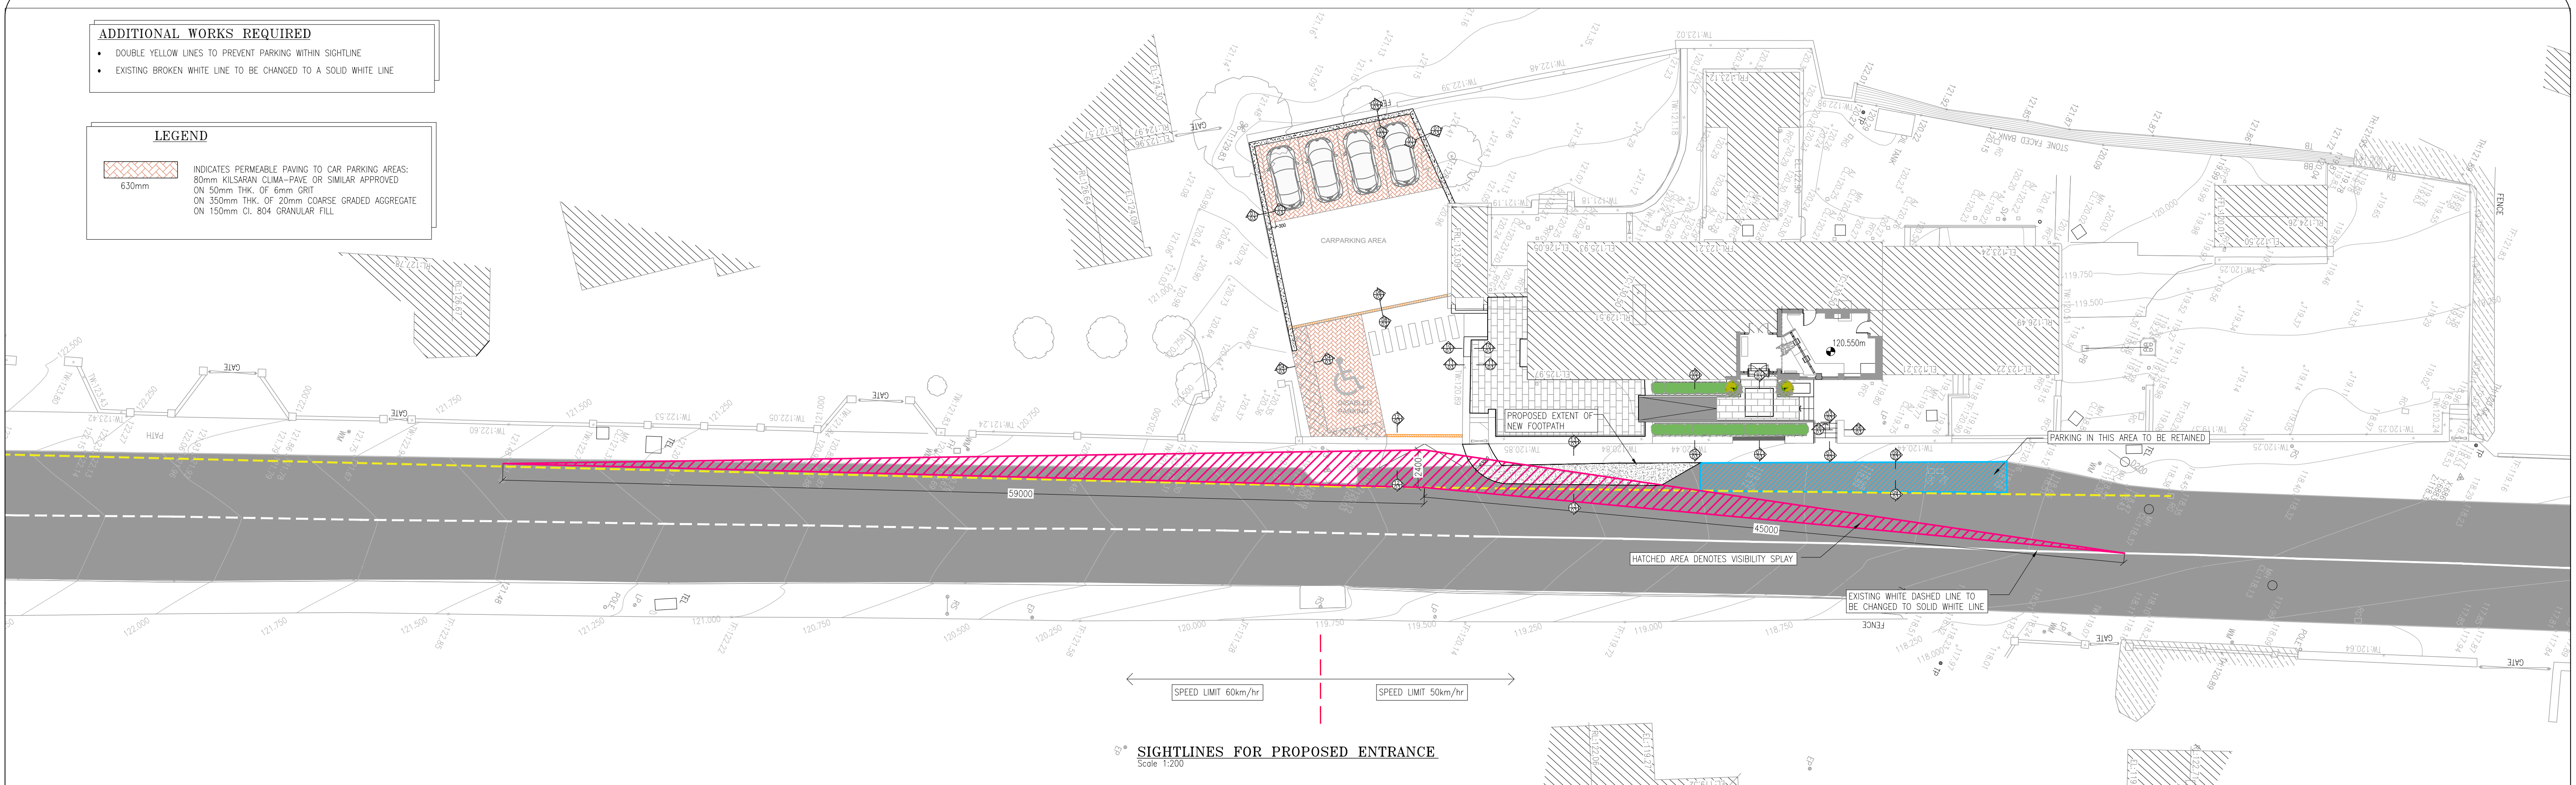

SIGHTLINES FOR PROPOSED ENTRANCE
Scale 1:200

NOTES

COLOUR A1

NOTES:—
FIGURED DIMENSIONS ONLY TO BE TAKEN FROM
THIS DRAWING. DIMENSIONS TO BE CHECKED ON SITE.

THIS DRAWING TO BE READ IN CONJUNCTION WITH
ALL OTHER ARCHITECTURAL & ENGINEERING DRAWINGS
& ALL OTHER RELEVANT DRAWINGS & SPECIFICATIONS

ALL LEVELS RELATE TO O.S. DATUM AT MALIN HEAD
UNLESS NOTED OTHERWISE

C	02.12.24	CE	FD	Legend added
B	13.07.23	SG	FD	Footpath extension added
A	21.03.23	SG	FD	Detail removed
Rev.	Date	Drawn By	Checked By	Revision

Status
FOR TENDER

Architect
CANTRELL & CROWLEY ARCHITECTS

Project
BALTLINGLASS GARDA STATION,
EDWARD STREET,
CO. WICKLOW.

Org.Title
SIGHTLINES FOR PROPOSED
ENTRANCE TO DMUR'S

THIS DOCUMENT IS THE PROPERTY OF DOHERTY FINEGAN KELLY CONSULTING ENGINEERS.
THE DESIGN INFORMATION CONTAINED HEREIN IS STRICTLY CONFIDENTIAL.
THIS DOCUMENT IS NOT TO BE USED, REPRODUCED, DISCLOSED OR CIRCULATED
IN WHOLE OR IN PART WITHOUT THE PRIOR WRITTEN PERMISSION IN EACH
INSTANCE OF DOHERTY FINEGAN KELLY CONSULTING ENGINEERS.
© PROPERTY OF DOHERTY FINEGAN KELLY CONSULTING ENGINEERS



DOHERTY FINEGAN KELLY
DOHEKTLA FINEGAN KEITTLA
CONSULTING CIVIL & STRUCTURAL ENGINEERS
Botanic Court, 30 Botanic Road,
Glasnevin, Dublin D09 W2V9.
Tel:(01) 8301852 Fax:(01) 8602265
E-Mail: mailroom@dfk.ie

Drawn By MB	Scale AS SHOWN
Checked By SG	Date 27.02.2023
Drg.No. 21131-04	Rev. C