




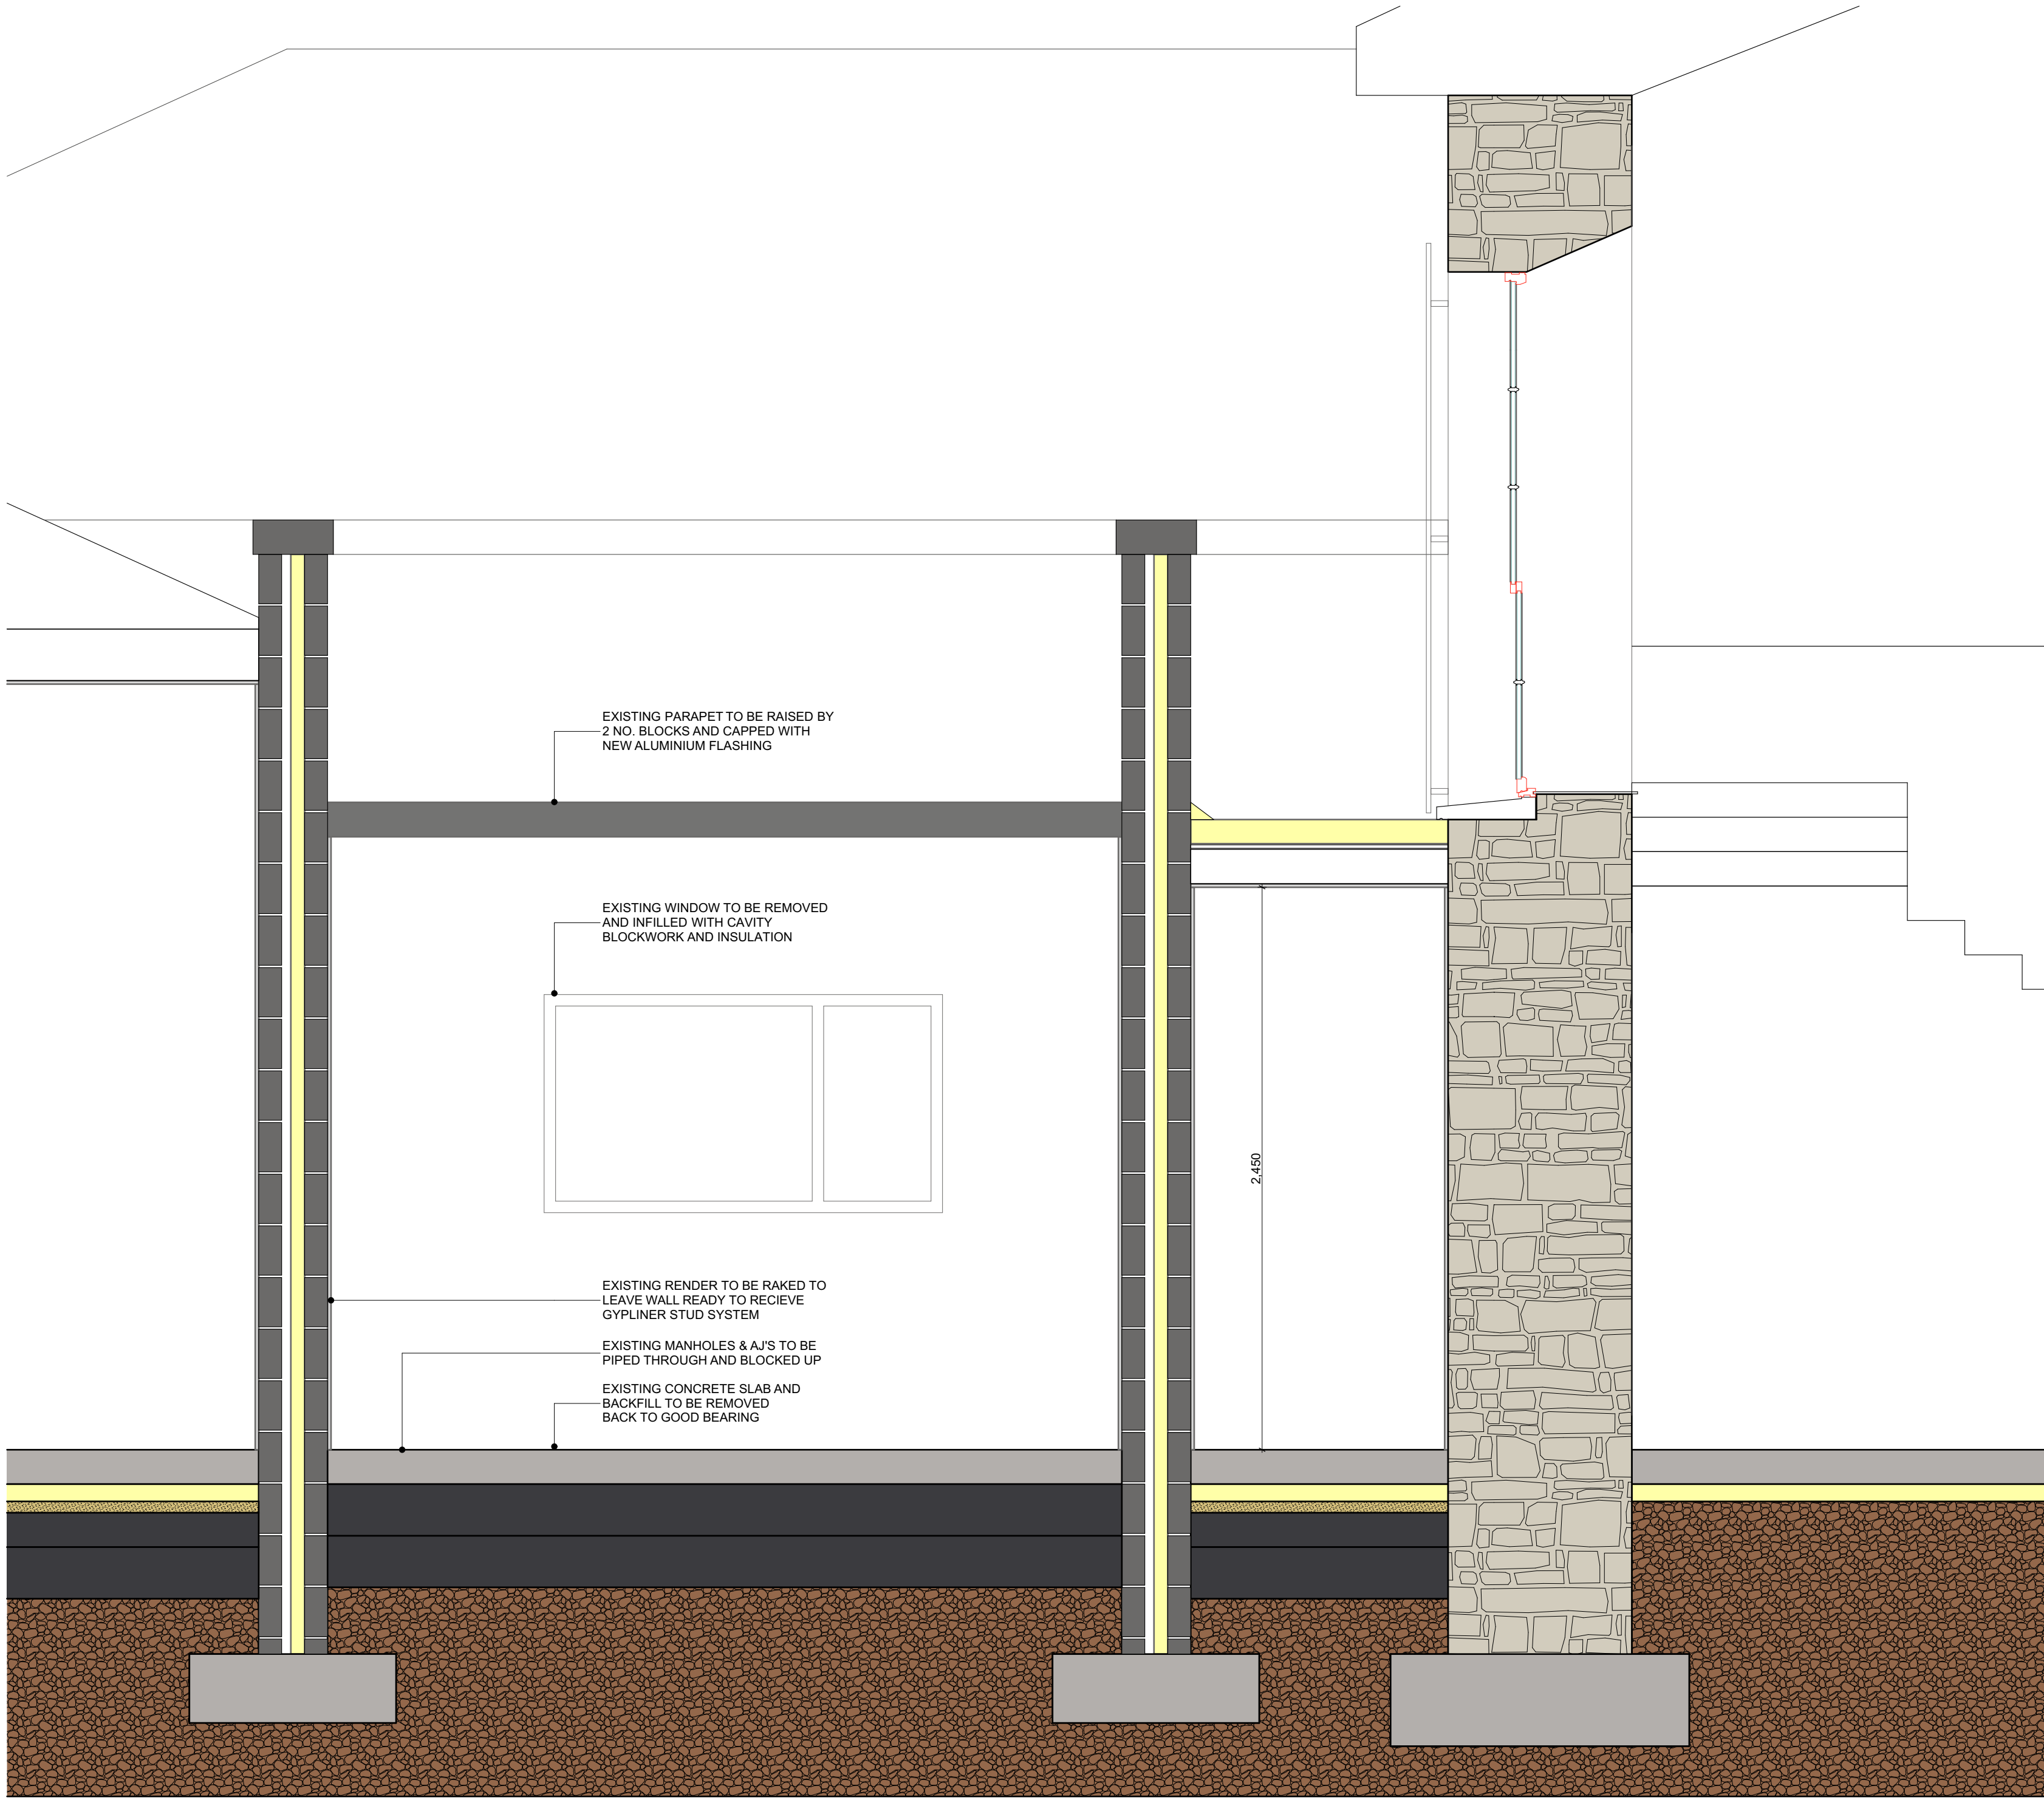

02 EXISTING COURTYARD 1:20

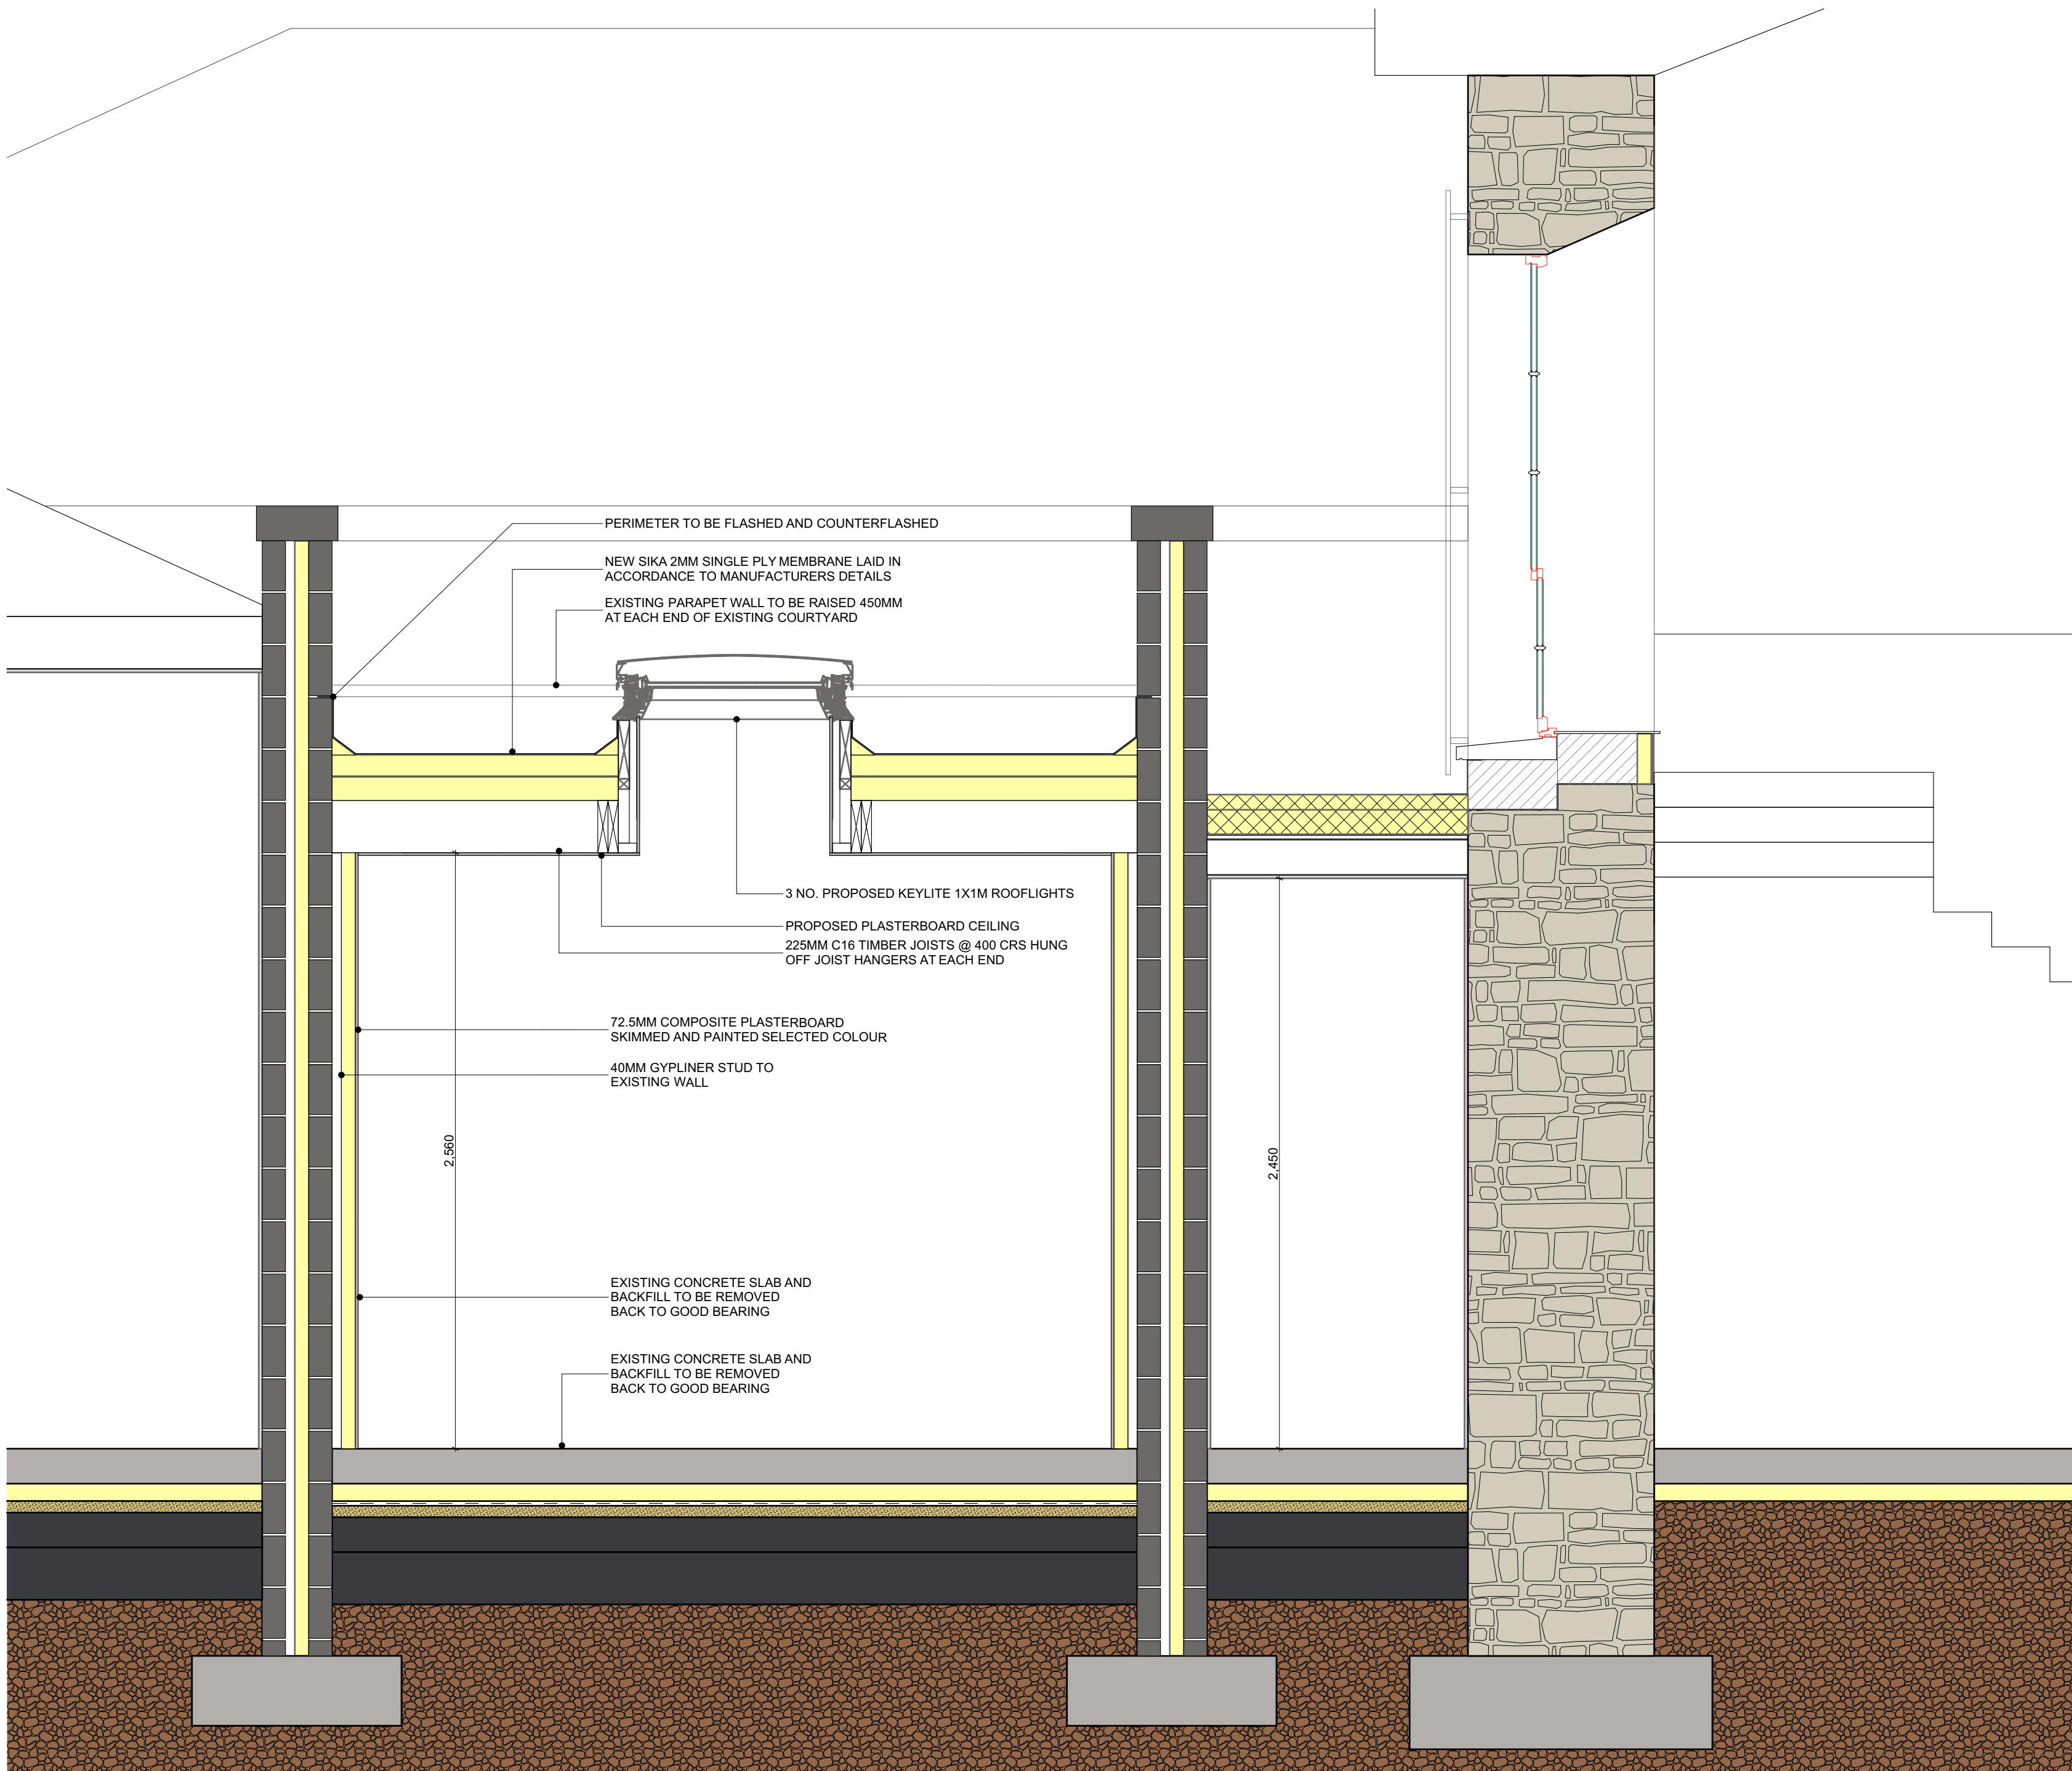

02 PROPOSED CLASSROOM 1:20

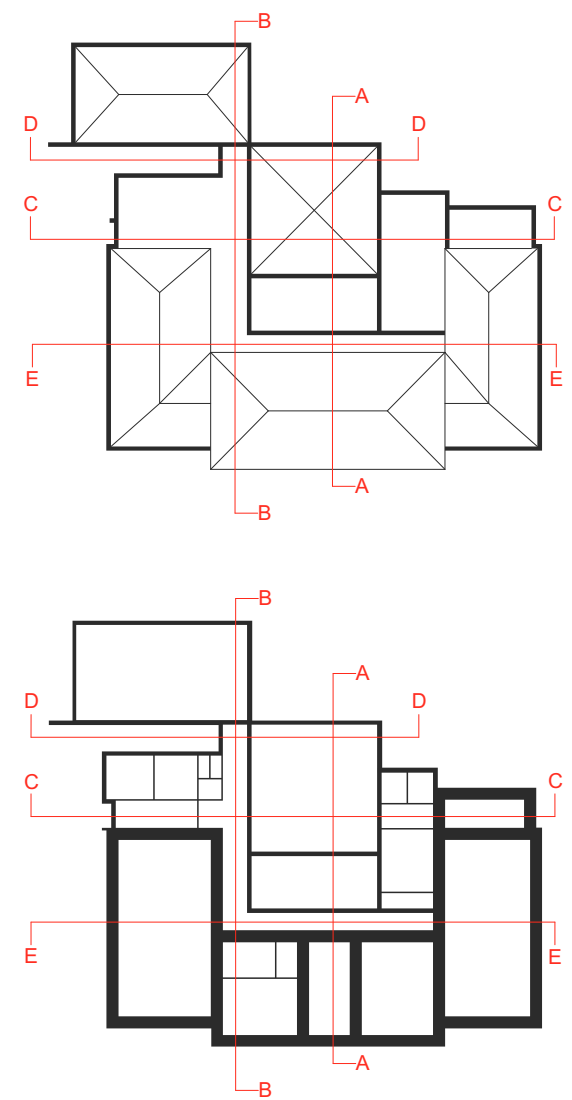

0	16-10-2026	Issued_For_Tender
REV	DATE	DESCRIPTION
 Michael Fitzpatrick ARCHITECTS • CAVAN DUBLIN		
Project Details: Proposed Development at Cavan No.1 School Cavan at Farnham St, Abbeyland, Cavan		
Client: Cavan No.1 School		
Layout Title: Sections GA Drawings		
Drawn By: O.Boyle	Checked By: E.Swetak	Scale: As Indicated @ A1
Document Name: 26064-CNO-X-Z-ZZZ-DR-MFA-AR-2101		
Purpose Code: P8 - Tender	Revision: 0	
 Registered Architect	 Accredited in Concrete	 FPGA Accreditation
	GS	P
		