



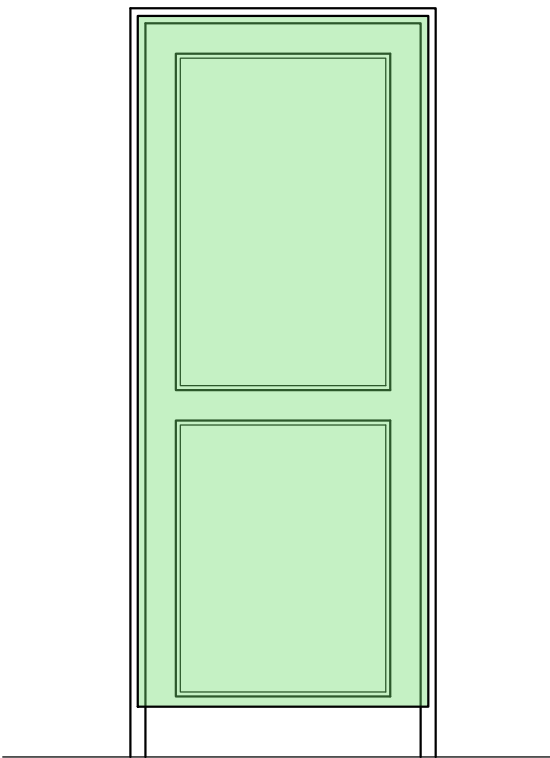

**BLINDS
TYPE A**
1 No. 1010X2475mm
*OPE TO BE MEASURED ON SITE

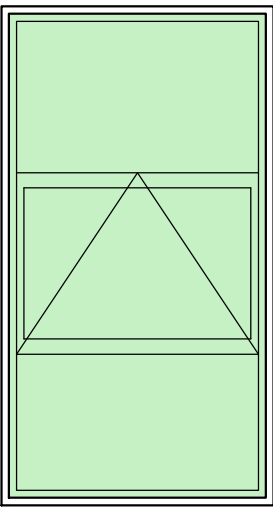

**BLINDS
TYPE B**
6 No. 900x1650mm
*OPE TO BE MEASURED ON SITE

BLIND TYPE Y - BLACKOUT BLINDS
TYPE: HUNTER DOUGLAS LUXAFLEX ROLLER (BLACKOUT) BLINDS (OR EQUAL EQUIVALENT APPROVED) GARDIAN BLIND FABRIC INTERNAL BLINDS WITH HEAVY DUTY CONTRACT GRADE STEEL TUBE SPRING-LESS ROLLERS, WITH SIDEWINDER ENDLESS BALL CHAIN CONTROL UNITS APPROPRIATELY SIZED FOR THE INDIVIDUAL BLIND APPLICATION. COLOUR TO BE SELECTED.

COLOUR: TO BE SELECTED BY ARCHITECT - SUBMIT SAMPLES.

FIRE RATING: MATERIAL USED IN THE MANUFACTURE OF BLINDS SHOULD MEET THE DESIGNATION OF 'FLAMEPROOF' WHEN ASSESSED IN ACCORDANCE WITH BS 3120: 1959. A TEST CERTIFICATE AS IN APPENDIX C OF FIRE SAFETY OF FURNISHINGS AND FITTINGS IN PLACE OF ASSEMBLY SHOULD BE SUPPLIED FOR EACH ITEM.

BLINDS SHALL BE:
BLINDS TO WINDOW SHALL BE MANUALLY OPERATED CHAIN DRIVEN ROLLER SYSTEM UNITS WITH LIGHT COLOURED DENSE BASKET WEAVE SUNSCREEN MATERIAL WITH A 3% OPENNESS FACTOR (9-12% VISIBLE LIGHT TRANSMISSION). MATERIALS USED IN THE MANUFACTURE OF THE BLINDS SHOULD MEET THE DESIGNATION OF 'FLAMEPROOF' WHEN ASSESSED IN ACCORDANCE WITH BS 3120: 1959. A TEST CERTIFICATE AS IN APPENDIX 'C' OF "FIRE SAFETY OF FURNISHINGS AND FITTINGS IN PLACES OF ASSEMBLY" SHOULD BE SUPPLIED FOR EACH ITEM SPECIFIED.

MATERIAL USED IN THE MANUFACTURE OF BLINDS SHOULD MEET THE DESIGNATION OF 'FLAMEPROOF' WHEN ASSESSED IN ACCORDANCE WITH BS 3120 : 1959. A TEST CERTIFICATE AS IN "APPENDIX 'C' OF FIRE SAFETY OF FURNISHINGS AND FITTINGS IN PLACES OF ASSEMBLY" SHOULD BE SUPPLIED FOR EACH SPECIFIED ITEM.

01

BLINDS

1:25 @ A3

NOTES:

(c) COPYRIGHT MCOH ARCHITECTS
FOR TENDER PURPOSES ONLY
USE FIGURED DIMENSIONS ONLY

TENDER DRAWING



CLIENT: CLIENT NAME HERE

PROJECT: LACKAGH SEN CONVERSION

DRAWING: BLINDS

SCALE: 1:25 @ A3

DRAWING No: TD703

DRAWN BY:EO

DATE: July'26

REV

-



FOUNDED 1830

MCOH Architects, Old Church, Church St, Portlaoise, Co. Laois T: (057) 8622566 F: (057) 8621079 W: www.mcoh.ie E: info@mcoh.ie