


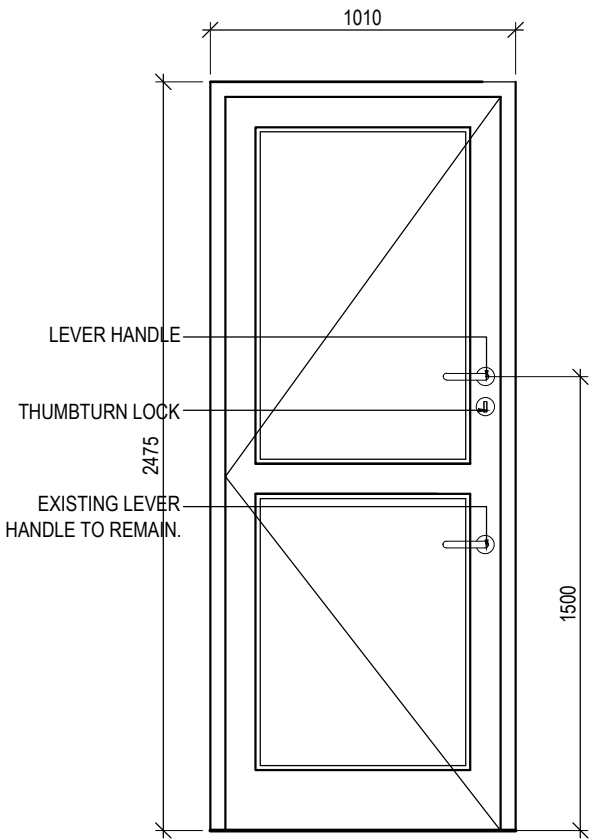

EXT, DOOR TYPE A - 1 No.
ALUMINIUM WINDOW/DOOR SYSTEM

DX01.
Scale 1:25

EXT IRONMONGERY TYPE A	
	1 No DOOR NEW EXTERNAL CLASSROOM DOOR
1No.	RETURN LEVER HANDLE ON UNSPRUNG ROSE/ 5MM ROSE PROJECTION/ STAINLESS STEEL GRADE 304/ TESTED TO EN1121- CE CERTIFIED COMPLETE WITH M4 BOLT BACK TO BACK FIXINGS
1No.	MODULAR SERIES MECHANICAL LOCKCASE/ REVERSIBLE/ STAINLESS STEEL 24MM FACEPLATE /55MM BS - 78MM CENTRES/ 8-5MM SPINDLE CE CERTIFIED EN12209.
1No.	THUMBTURN LOCK MM SATIN STAINLESS STEEL GRADE 316 / COMPLETE WITH M4 BOLT BACK TO BACK FIXINGS

EXTERNAL DOOR / WINDOW SCHEDULE							
DOOR No.	DOOR TYPE	LOCATION	OPE SIZE	GLAZING TYPE	WINDERS	BLINDS	COMMENTS
DX01	TYPE A	CLASSBASE 1	1010w x 2475h	DOUBLE SAFETY		BLIND TYPE X (2.475 X 1.01M)	SINGLE DOOR LEAF

01

EXTERIOR DOOR

1:25 @ A3

NOTES:

(c) COPYRIGHT MCOH ARCHITECTS
FOR TENDER PURPOSES ONLY
USE FIGURED DIMENSIONS ONLY

TENDER DRAWING

CLIENT: CLIENT NAME HERE
PROJECT: LACKAGH SEN CONVERSION
DRAWING: EXTERIOR DOOR
SCALE: 1:25 @ A3
DATE: July'26
DRAWING No: TD701

DRAWN BY:EO
REV
-

MCOH Architects, Old Church, Church St, Portlaoise, Co. Laois T: (057) 8622566 F: (057) 8621079 W: www.mcoh.ie E: info@mcoh.ie