


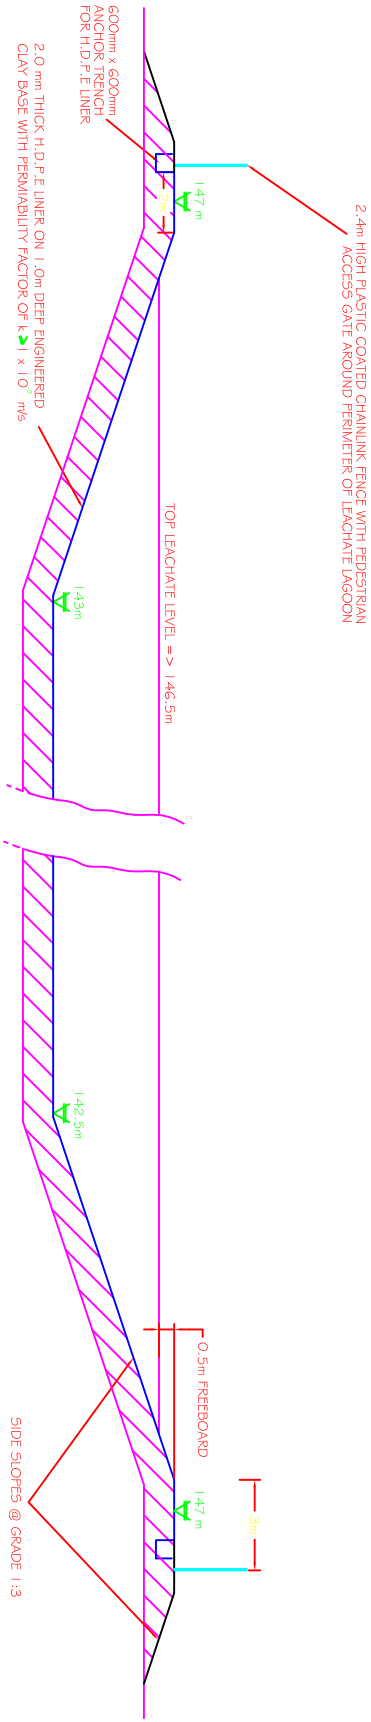
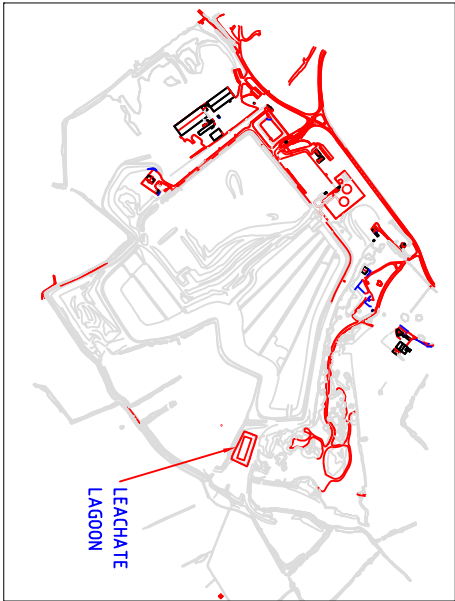


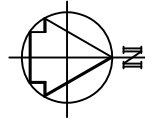

TYPICAL SECTION OF LEACHATE LAGOON

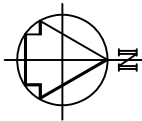

LOCATION PLAN
NOT TO SCALE

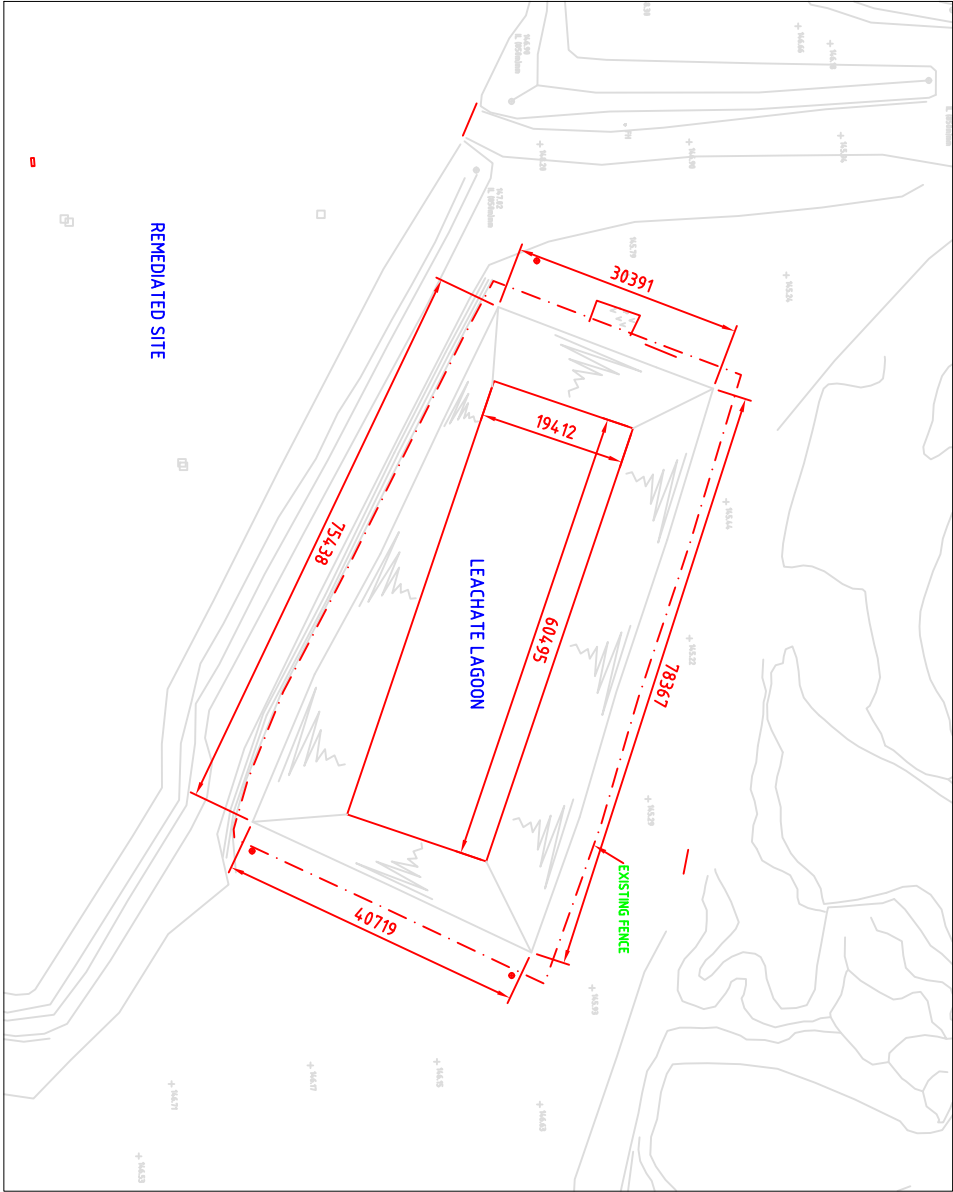

B 05 19/02/2003 ISSUED FOR INFORMATION
W 06 19/02/2003 ISSUED FOR APPROVAL
A 07 19/02/2003 ISSUED FOR APPROVAL
Rev. No. Date Description
P 08 19/02/2003
G 09 19/02/2003
Name of Client
SOUTH DUBLIN COUNTY COUNCIL
Name of Job
ARTHURSTOWN LANDFILL
PLANNING AND EIS
Title of Drawing
LEACHATE LAGOON PLAN AND SECTION

Scales Used
1:500
Dwg. No.
2002-054-01-109
Rev. B
© Viscor/James Green/James Green/James Green

LEACHATE LAGOON PLAN
SCALE 1:500