


1
Rev

DRAWING REF. NOTES
1. Ref Dwg. No. 2004-130-03-100-010

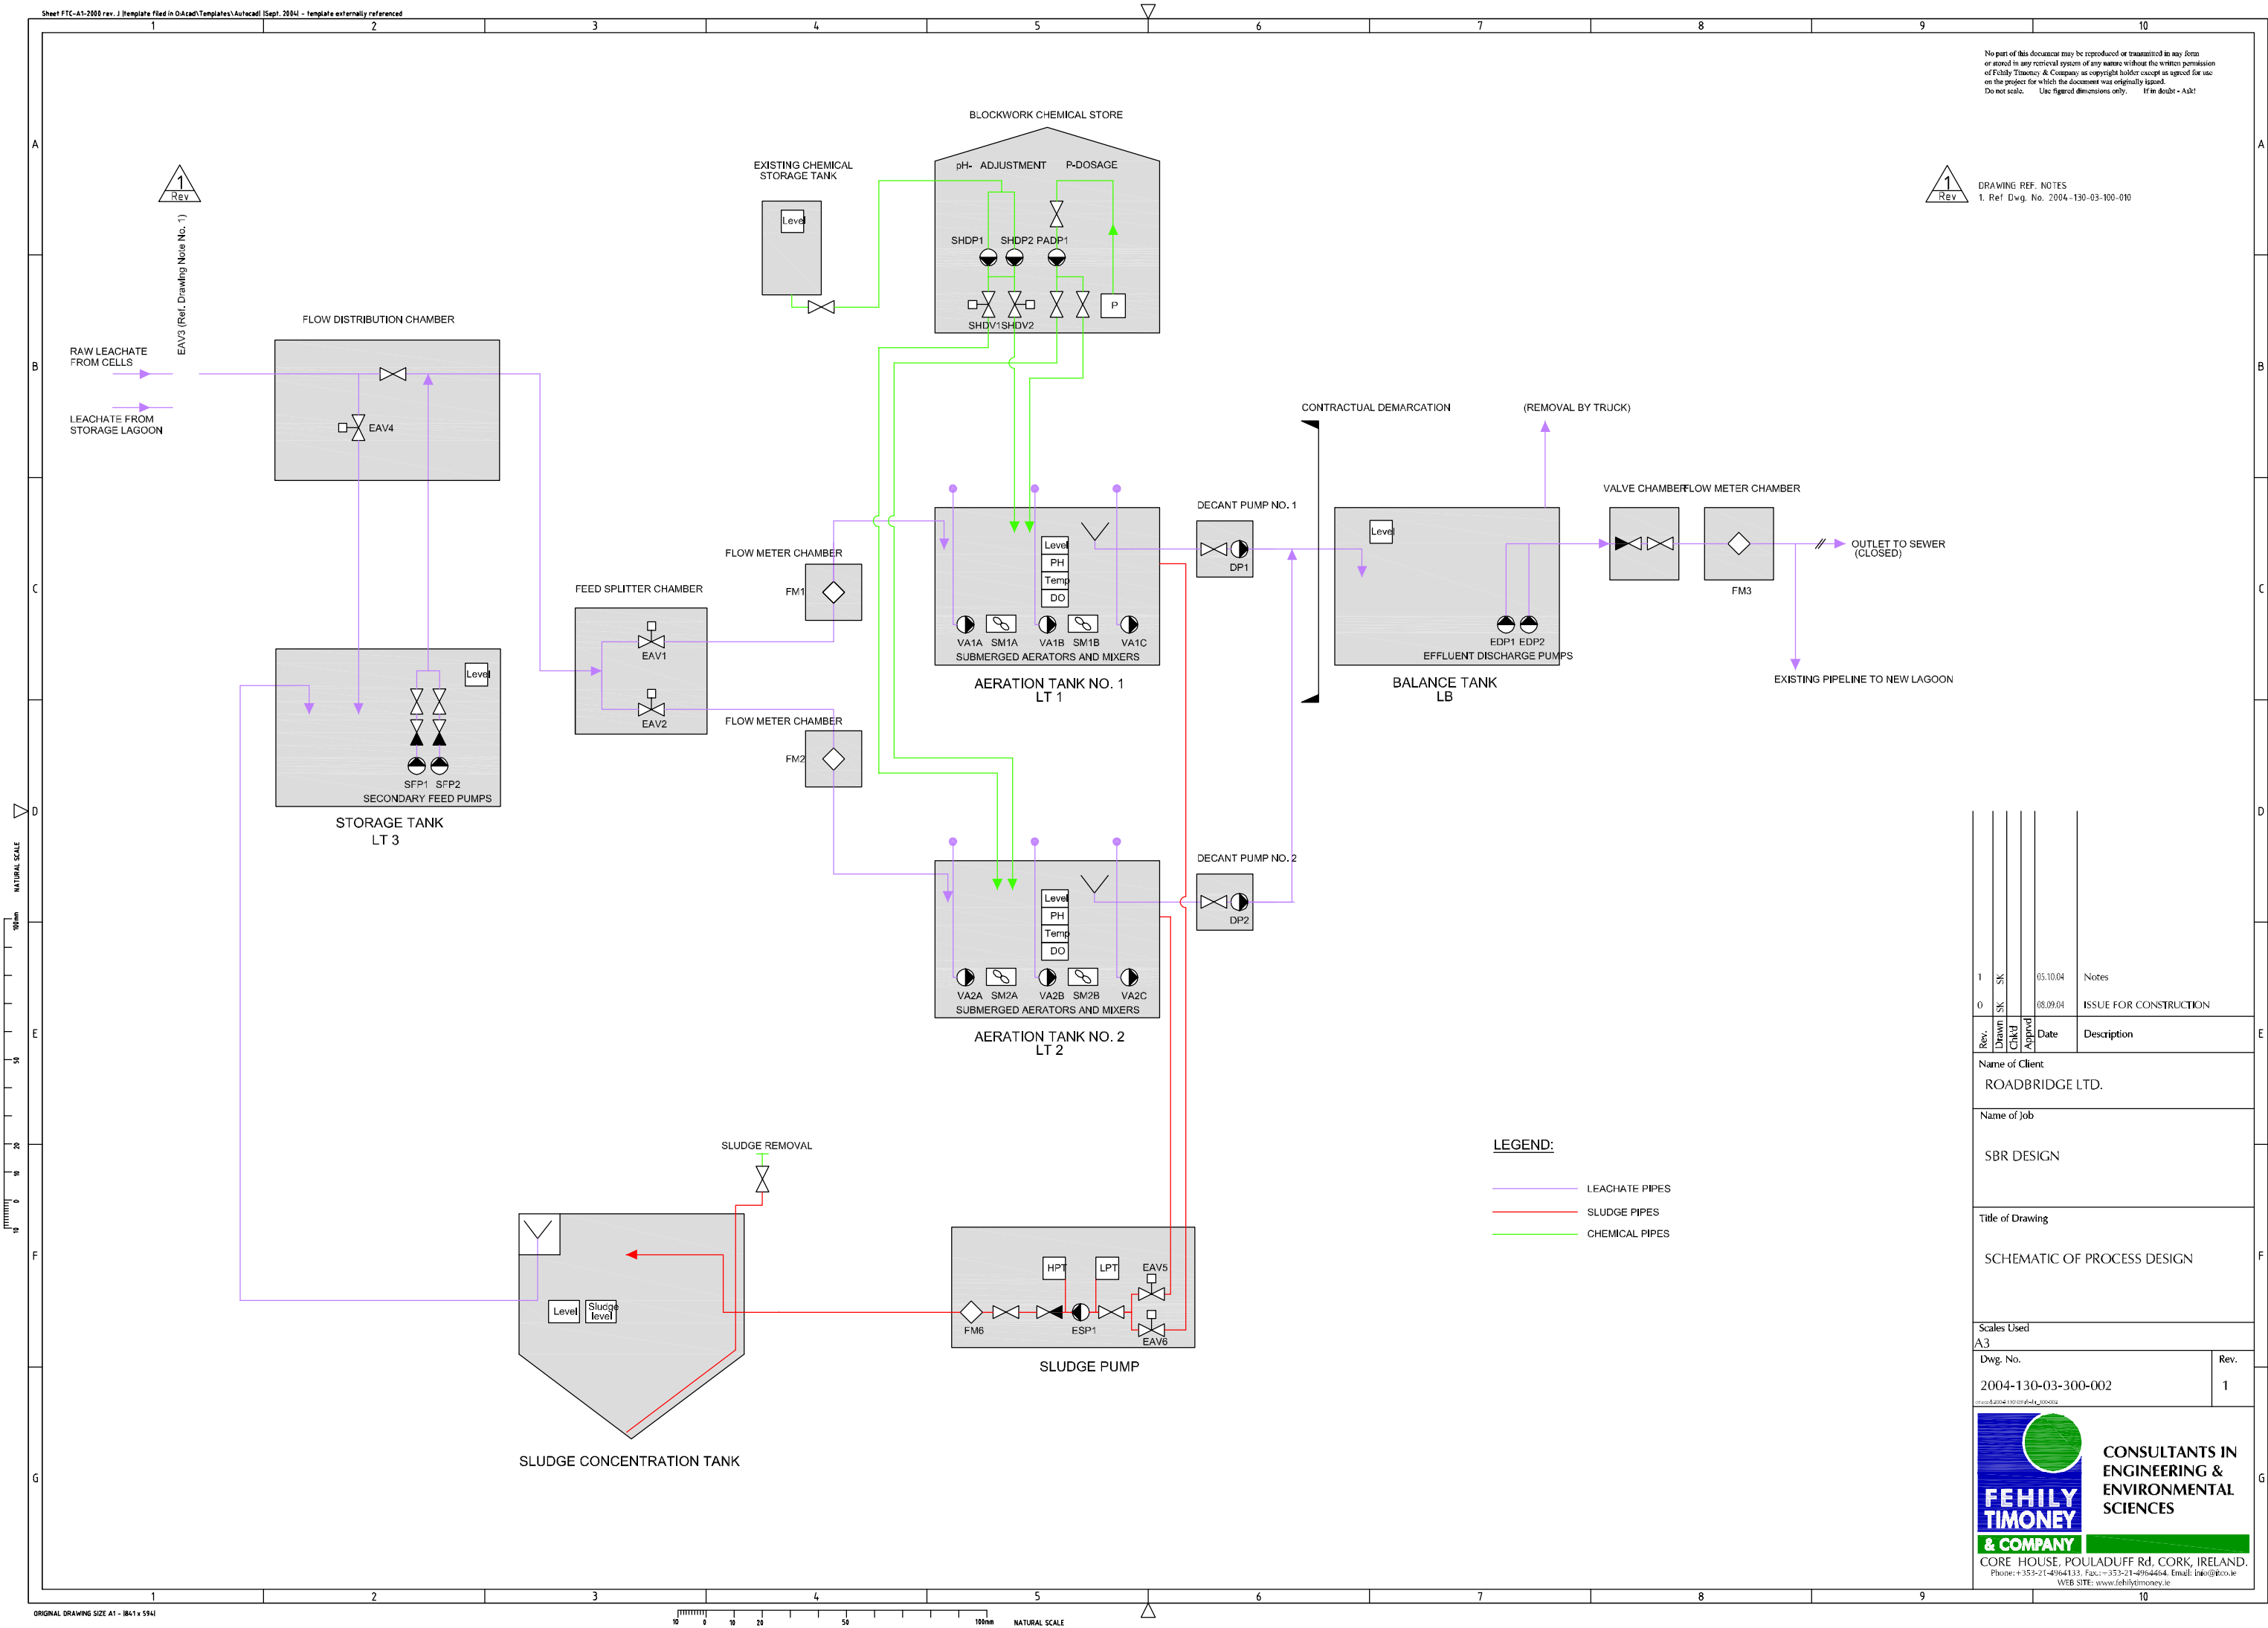

1	SK	05.10.04	Notes
0	SK	08.09.04	ISSUE FOR CONSTRUCTION

Rev.	Drawn	Checked	Approved	Date	Description
------	-------	---------	----------	------	-------------

Name of Client
ROADBRIDGE LTD.

Name of Job
SBR DESIGN

Title of Drawing
SCHEMATIC OF PROCESS DESIGN

Scales Used
A3

Dwg. No.
2004-130-03-300-002

Rev.
1

CONSULTANTS IN
ENGINEERING &
ENVIRONMENTAL
SCIENCES

CORE HOUSE, POULADUFF Rd, CORK, IRELAND.
Phone: +353-21-4964133, Fax: +353-21-4964464, Email: info@fehilytimoney.ie
WEB SITE: www.fehilytimoney.ie