


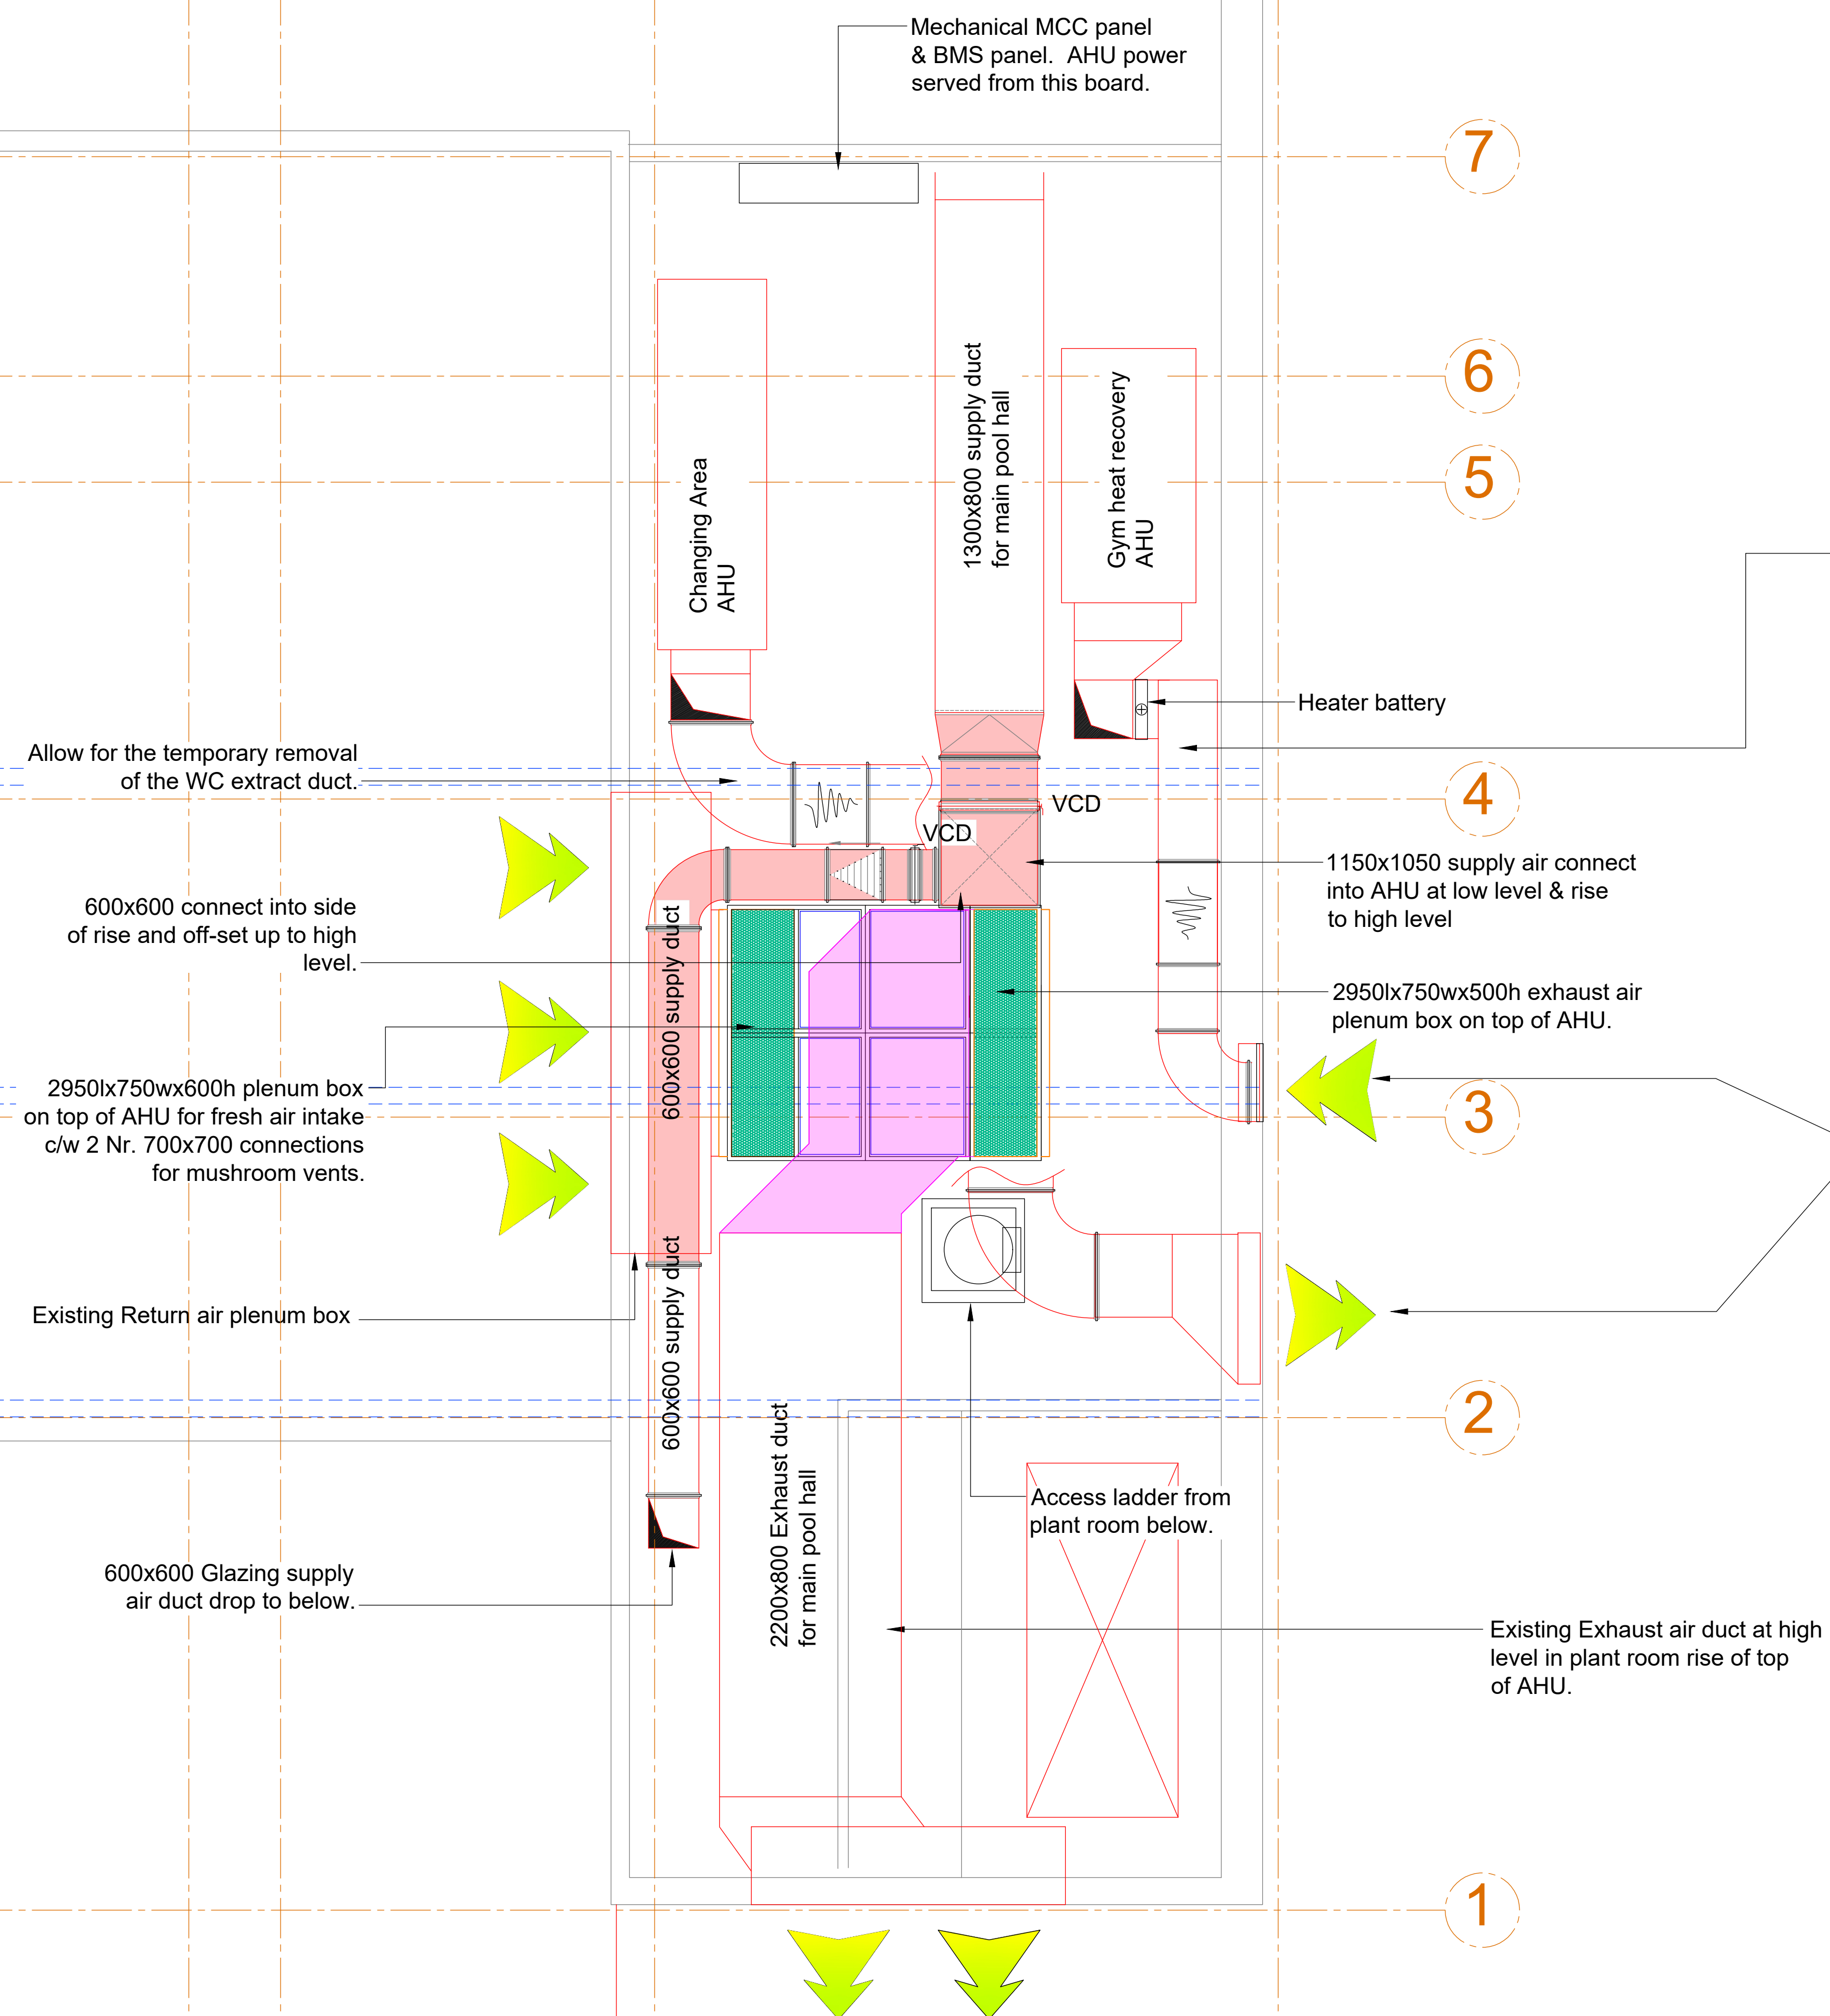

No.	Date	Initial	Revision Details		
TME Services Drumlease Rd, Drumahaire, Co. Leitrim Ph. 086-8337075 E-Mail: meeworcs@gmail.com					
Project: New AHU installation for Claremorris Swimming Pool, Co. Mayo.					
Drg. Title: Existing services to be stripped out and altered.					
Architect:					
Client: Mayo County Council					
Scale: 1:50 @ A1		Date: August 2025		Drg. no.: 254062-57-03	