



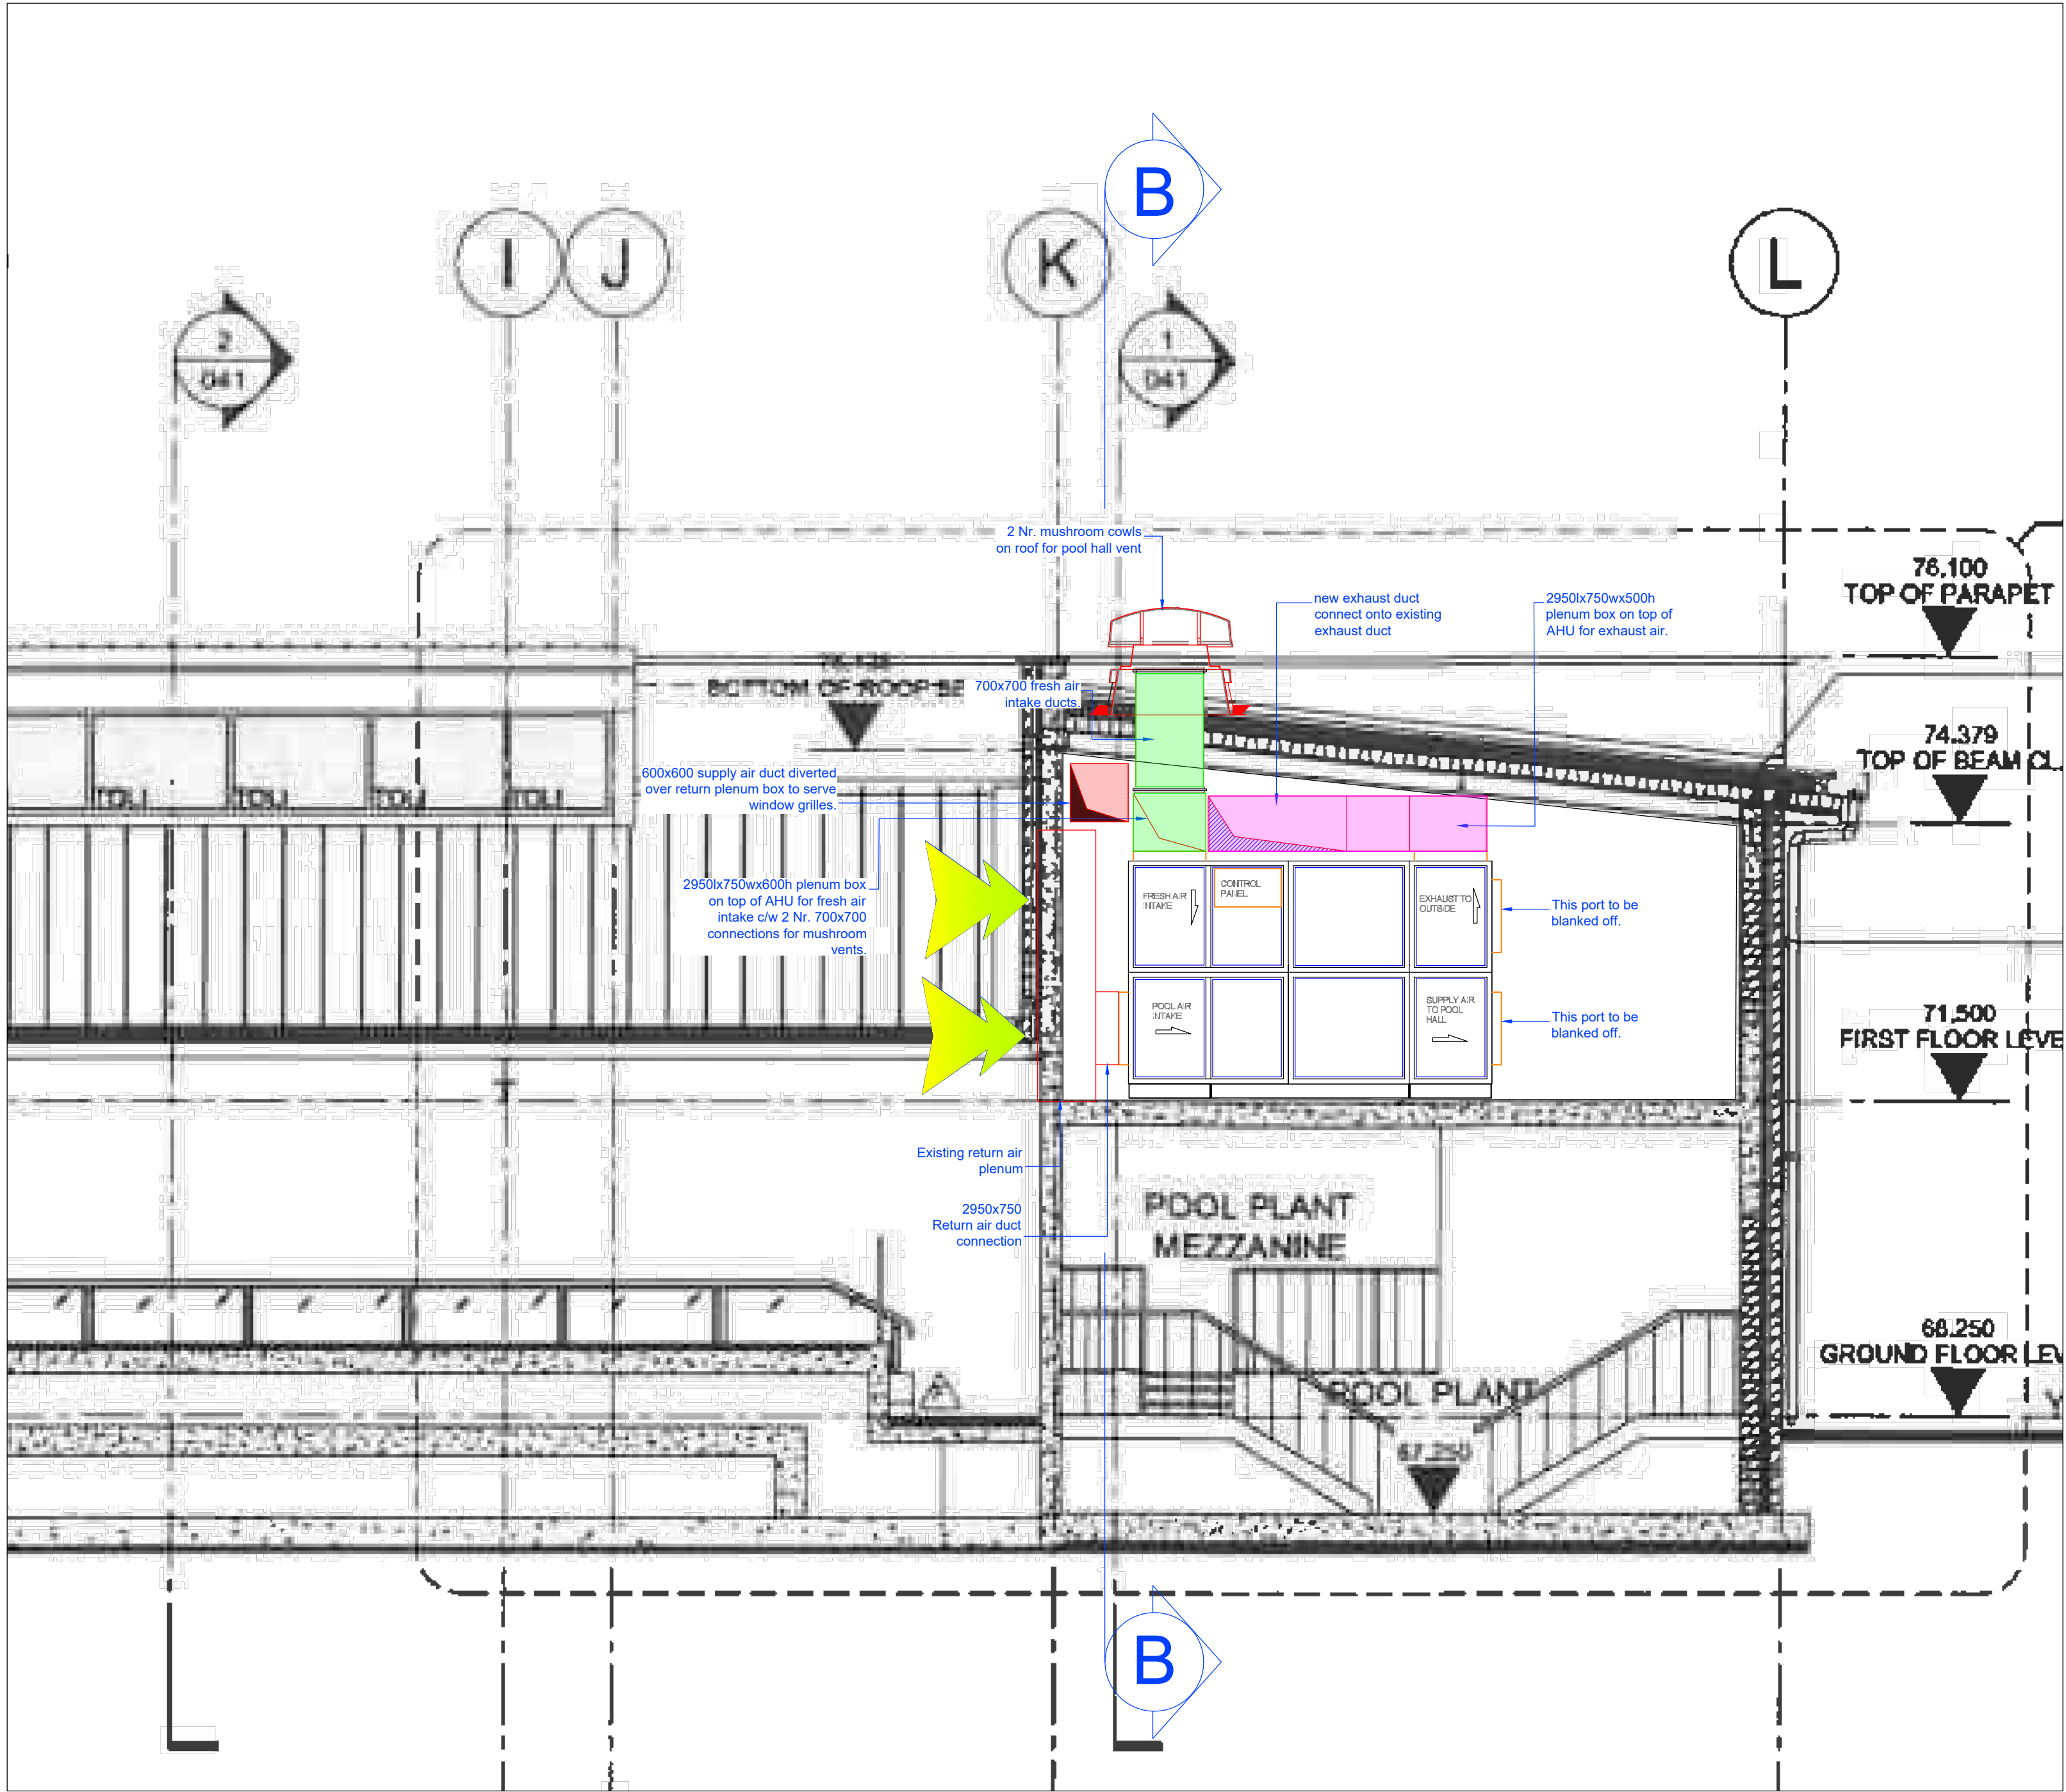

Section A-A through AHU.

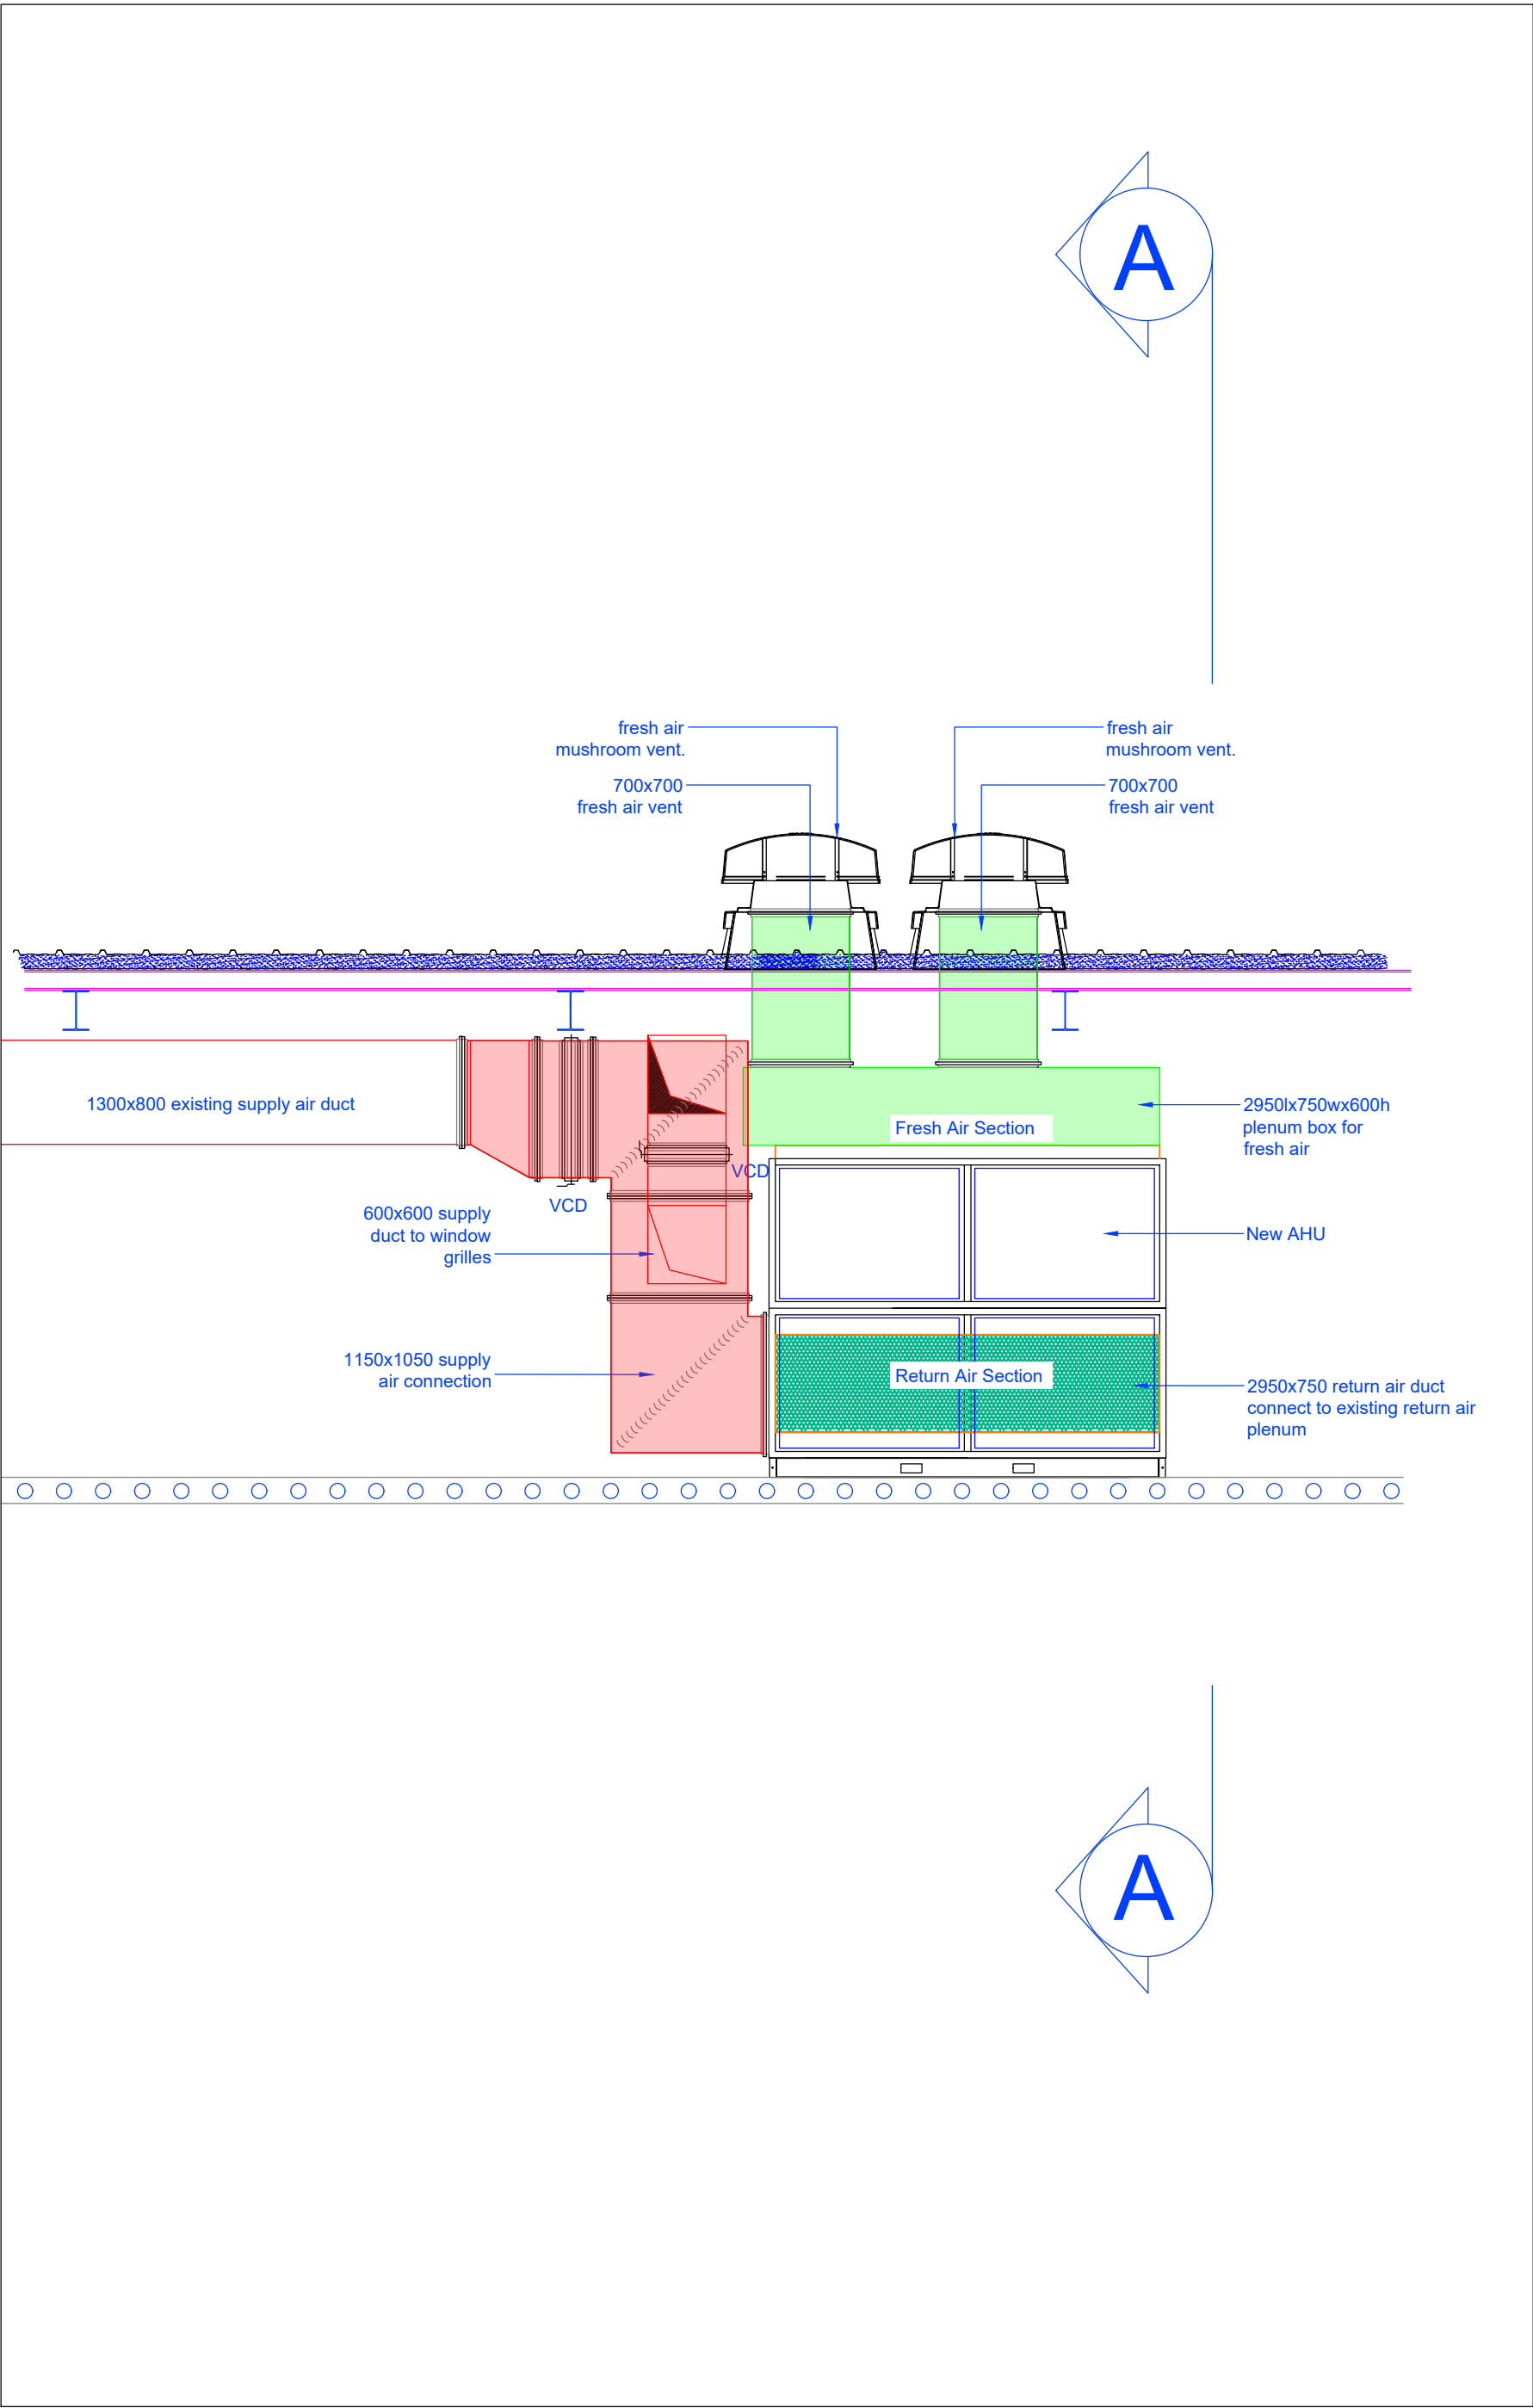

Section B-B through AHU.

No.	Date	Initial	Revision Details
TME Services			
Drumlease Rd, Drumshaire, Co. Leitrim Ph: 086 8337025 E-Mail: tmeservices@gmail.com			
Project:			
New AHU installation for Claremorris Swimming Pool, Co. Mayo.			
Drg. Title:			
Sections through new AHU			
Architect:			
Client:			
Mayo County Council			
Scale:	Date:	Drg. no.:	
1:50 @ A1	August 2025	254062-57-04	