
FIRST FLOOR

PHASE 2

First Floor
North

PHASE 3

First Floor
South

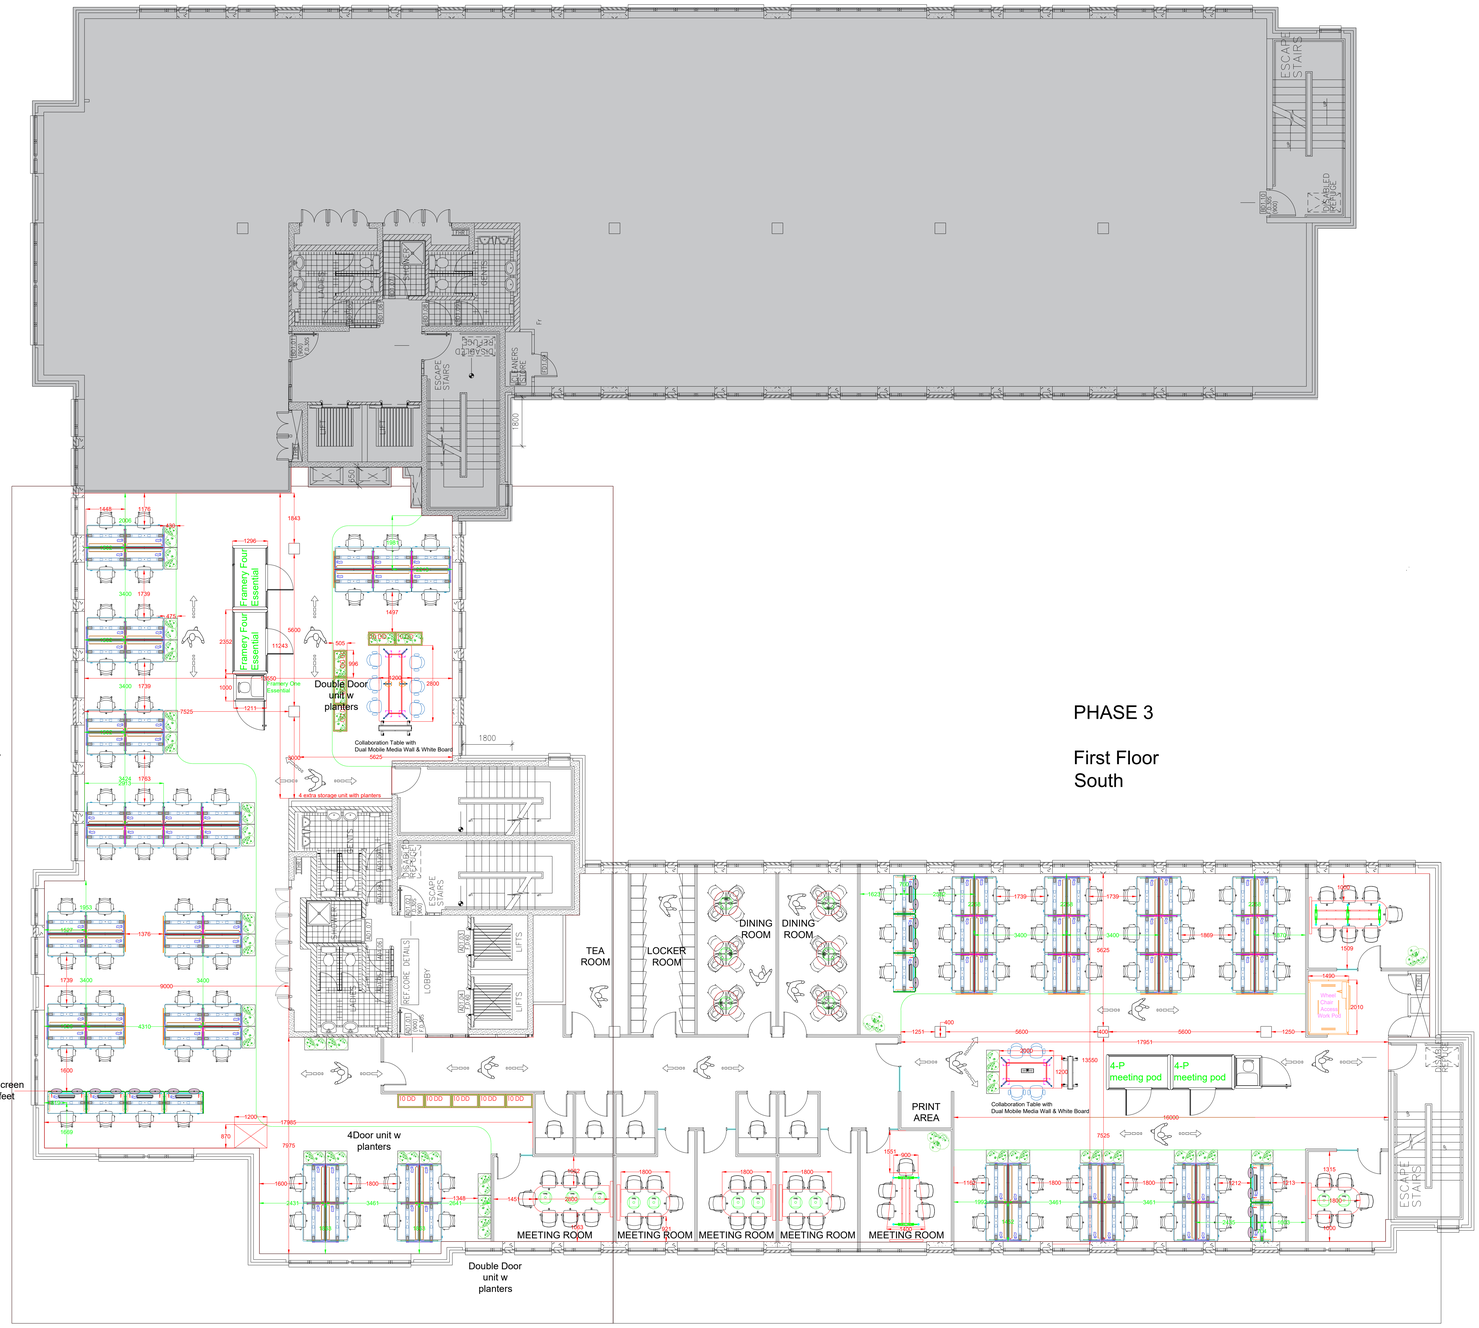

Coimisiun Na Mean - First Floor - Furniture Tender

COIMISIUN NA MEAN_01_FURN TENDER

COIMISIUN NA MEAN
FIRST FLOOR
SHELBOURNE ROAD, DUBLIN
Drawing No:
COIMISIUN NA MEAN_01_FURN TENDER
Date: 16th October 2025
Scale: NTS
All dimensions in MM unless stated