
SECOND FLOOR

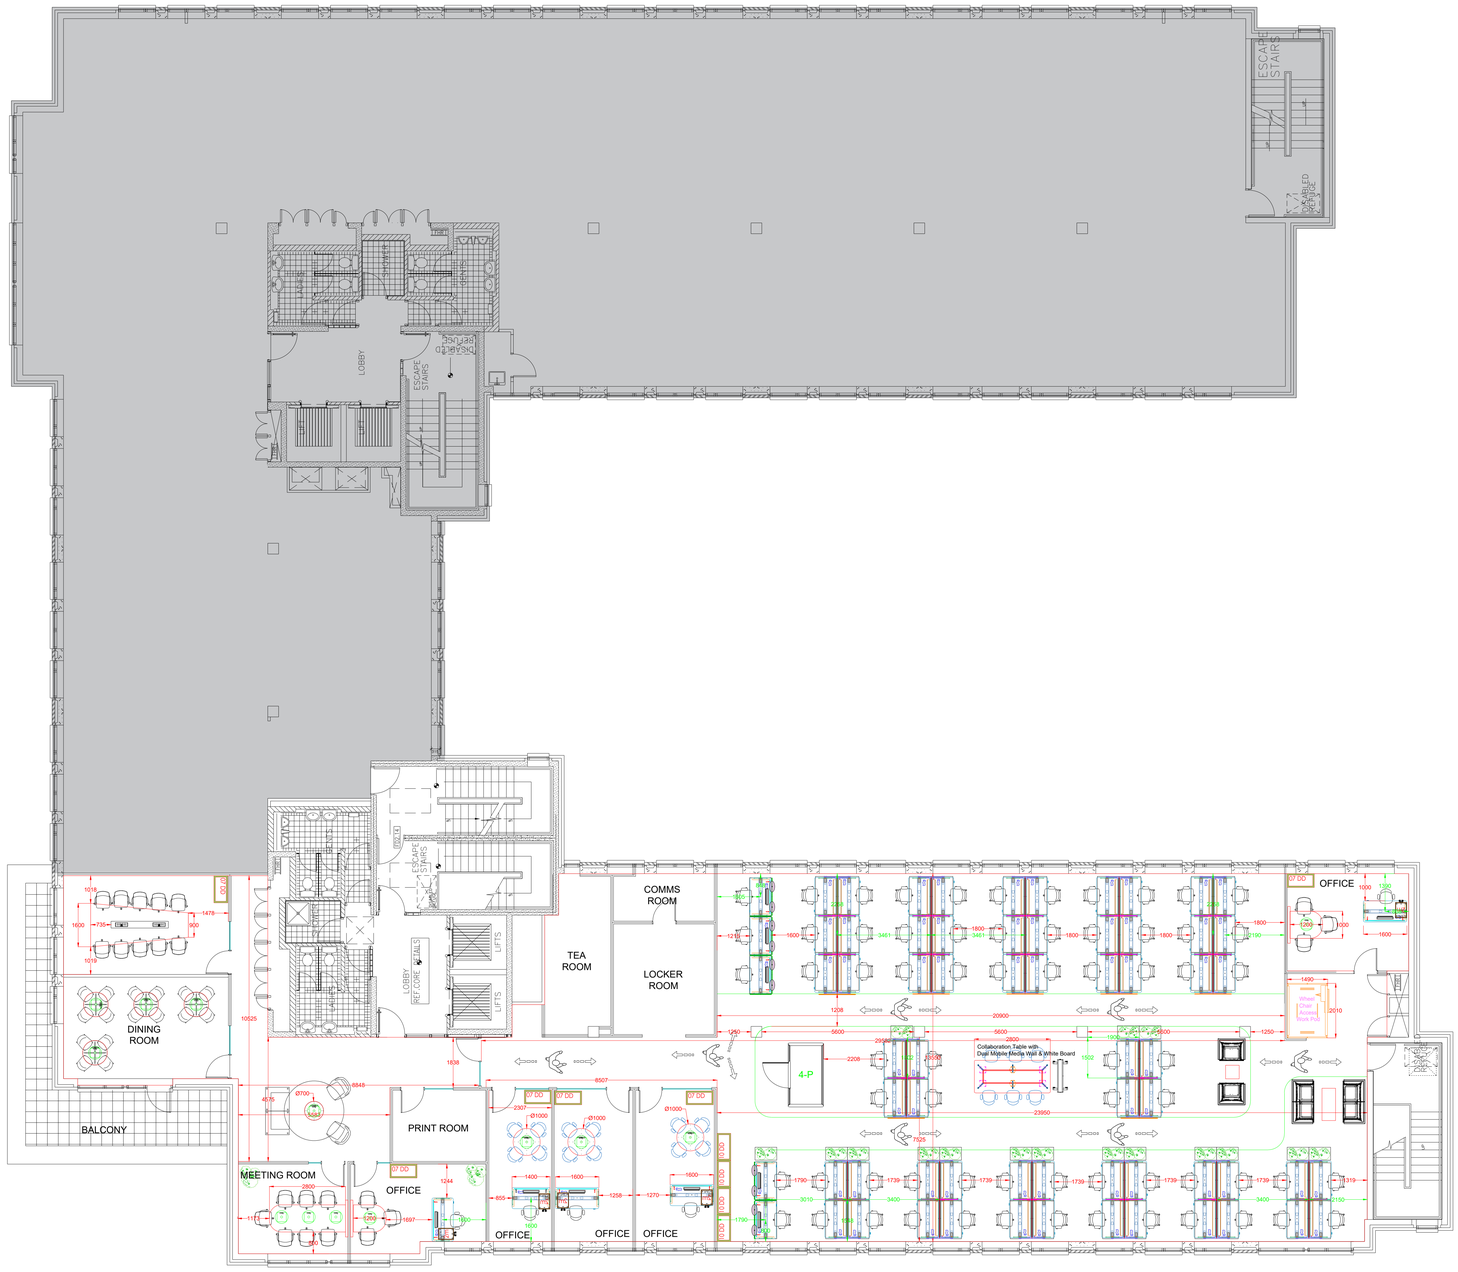

Coimisiun Na Mean - Second Floor - Furniture Tender

COIMISIUN NA MEAN_02_FURN TENDER

COIMISIUN NA MEAN
SECOND FLOOR
SHELBOURNE ROAD, DUBLIN
Drawing No:
COIMISIUN NA MEAN_02_FURN TENDER
Date: 16th October 2025
Scale: NTS
All dimensions in MM unless stated